# MINISTRY OF TRANSPORT OF THE REPUBLIC OF TAJIKISTAN

## JOINT VENTURE


KOCKS CONSULT GMBH

KOBLENZ / GERMANY

STATE UNITARY ENTERPRISE
RESEARCH DESIGN AND SURVEY INSTITUTE LTD.
DUSHANBE / TAJIKISTAN


# TA-8945 - CAREC CORRIDORS 2, 5 AND 6 ROAD PROJECT (DUSHANBE TO KURGONTEPPA)


FINANCED BY
ASIAN DEVELOPMENT BANK


## DRAWINGS

## VOLUME III: PHASE 1: CH 0+275 - CH 33+475
## Book 4: Road Marking and Road Signs

2016

# TABLE OF CONTENTS_BOOK 4


| Title | Scale | Drawing No. |
|---|---|---|
| **ROAD MARKING AND SIGNAGE DRAWINGS** | | |
| Road Signs and Markings | 1:1000 | RS & M - 001 |
| Road Signs and Markings | 1:1000 | RS & M - 002 |
| Road Signs and Markings | 1:1000 | RS & M - 003 |
| Road Signs and Markings | 1:1000 | RS & M - 004 |
| Road Signs and Markings | 1:1000 | RS & M - 005 |
| Road Signs and Markings | 1:1000 | RS & M - 006 |
| Road Signs and Markings | 1:1000 | RS & M - 007 |
| Road Signs and Markings | 1:1000 | RS & M - 008 |
| Road Signs and Markings | 1:1000 | RS & M - 009 |
| Road Signs and Markings | 1:1000 | RS & M - 010 |
| Road Signs and Markings | 1:1000 | RS & M - 011 |
| Road Signs and Markings | 1:1000 | RS & M - 012 |
| Road Signs and Markings | 1:1000 | RS & M - 013 |
| Road Signs and Markings | 1:1000 | RS & M - 014 |
| Road Signs and Markings | 1:1000 | RS & M - 015 |
| Road Signs and Markings | 1:1000 | RS & M - 016 |
| Road Signs and Markings | 1:1000 | RS & M - 017 |
| Road Signs and Markings | 1:1000 | RS & M - 018 |
| Road Signs and Markings | 1:1000 | RS & M - 019 |
| Road Signs and Markings | 1:1000 | RS & M - 020 |
| Road Signs and Markings | 1:1000 | RS & M - 021 |
| Road Signs and Markings | 1:1000 | RS & M - 022 |
| Road Signs and Markings | 1:1000 | RS & M - 023 |
| Road Signs and Markings | 1:1000 | RS & M - 024 |
| Road Signs and Markings | 1:1000 | RS & M - 025 |
| Road Signs and Markings | 1:1000 | RS & M - 026 |
| Road Signs and Markings | 1:1000 | RS & M - 027 |
| Road Signs and Markings | 1:1000 | RS & M - 028 |
| Road Signs and Markings | 1:1000 | RS & M - 029 |
| Road Signs and Markings | 1:1000 | RS & M - 030 |


## TABLE OF CONTENTS_BOOK 4


| Title | Scale | Drawing No. |
|---|---|---|
| Road Signs and Markings | 1:1000 | RS & M - 031 |
| Road Signs and Markings | 1:1000 | RS & M - 032 |
| Road Signs and Markings | 1:1000 | RS & M - 033 |
| Road Signs and Markings | 1:1000 | RS & M - 034 |
| Road Signs and Markings | 1:1000 | RS & M - 035 |
| Road Signs and Markings | 1:1000 | RS & M - 036 |
| Road Signs and Markings | 1:1000 | RS & M - 037 |
| Road Signs and Markings | 1:1000 | RS & M - 038 |
| Road Signs and Markings | 1:1000 | RS & M - 039 |
| Road Signs and Markings | 1:1000 | RS & M - 040 |
| Road Signs and Markings | 1:1000 | RS & M - 041 |
| Road Signs and Markings | 1:1000 | RS & M - 042 |
| Road Signs and Markings | 1:1000 | RS & M - 043 |
| Road Signs and Markings | 1:1000 | RS & M - 044 |
| Road Signs and Markings | 1:1000 | RS & M - 045 |
| Road Signs and Markings | 1:1000 | RS & M - 046 |
| Road Signs and Markings | 1:1000 | RS & M - 047 |
| Road Signs and Markings | 1:1000 | RS & M - 048 |
| Road Signs and Markings | 1:1000 | RS & M - 049 |
| Road Signs and Markings | 1:1000 | RS & M - 050 |
| Road Signs and Markings | 1:1000 | RS & M - 051 |
| Road Signs and Markings | 1:1000 | RS & M - 052 |
| Road Signs and Markings | 1:1000 | RS & M - 053 |
| Road Signs and Markings | 1:1000 | RS & M - 054 |
| Road Signs and Markings | 1:1000 | RS & M - 055 |
| Road Signs and Markings | 1:1000 | RS & M - 056 |
| Road Signs and Markings | 1:1000 | RS & M - 057 |
| Road Signs and Markings | 1:1000 | RS & M - 058 |
| Road Signs and Markings | 1:1000 | RS & M - 059 |
| Road Signs and Markings | 1:1000 | RS & M - 060 |
| Road Signs and Markings | 1:1000 | RS & M - 061 |
| Road Signs and Markings | 1:1000 | RS & M - 062 |
| Road Signs and Markings | 1:1000 | RS & M - 063 |

## TABLE OF CONTENTS_BOOK 4


| Title | Scale | Drawing No. |
|---|---|---|
| Road Signs and Markings | 1:1000 | RS & M - 064 |
| Road Signs and Markings | 1:1000 | RS & M - 065 |
| Road Signs and Markings | 1:1000 | RS & M - 066 |
| Road Signs and Markings | 1:1000 | RS & M - 067 |
| Road Signs and Markings | 1:1000 | RS & M - 068 |
| Road Signs and Markings | 1:1000 | RS & M - 069 |
| Road Signs and Markings | 1:1000 | RS & M - 070 |
| Road Signs and Markings | 1:1000 | RS & M - 071 |
| Road Signs and Markings | 1:1000 | RS & M - 072 |
| Road Signs and Markings | 1:1000 | RS & M - 073 |
| Road Signs and Markings | 1:1000 | RS & M - 074 |
| Road Signs and Markings | 1:1000 | RS & M - 075 |
| Road Signs and Markings | 1:1000 | RS & M - 076 |
| Road Signs and Markings | 1:1000 | RS & M - 077 |
| Road Signs and Markings | 1:1000 | RS & M - 078 |
| Road Signs and Markings | 1:1000 | RS & M - 079 |
| Road Signs and Markings | 1:1000 | RS & M - 080 |
| Road Signs and Markings | 1:1000 | RS & M - 081 |
| Road Signs and Markings | 1:1000 | RS & M - 082 |
| Road Signs and Markings | 1:1000 | RS & M - 083 |
| Road Signs and Markings | 1:1000 | RS & M - 084 |

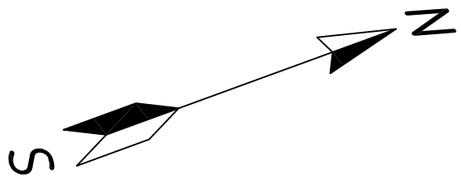

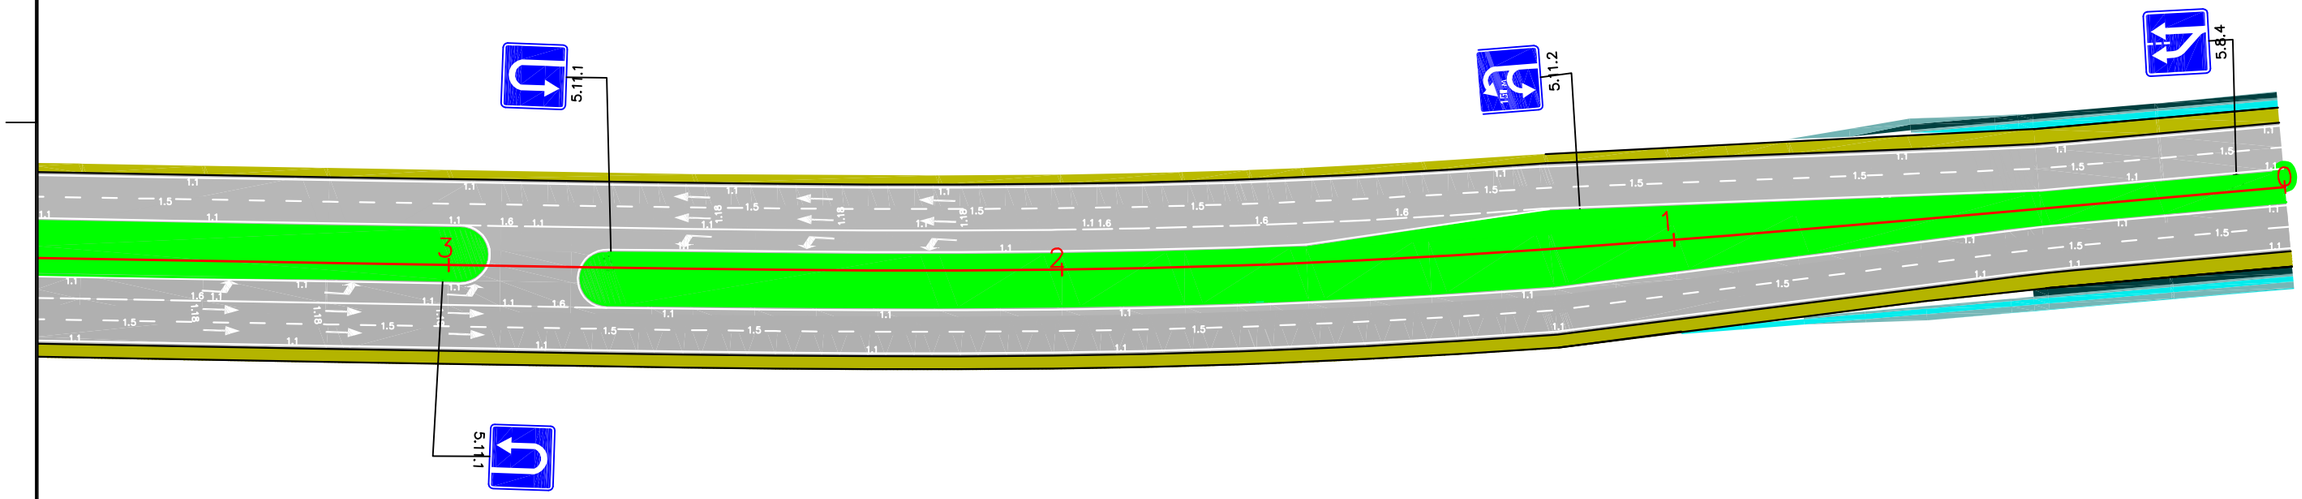
| REV. | AMENDMENTS | BY | APPROVED | DATE |
|---|---|---|---|---|
| | | | | |

KOCKS INGENIEURE

CONSULTANTS:
KOCKS CONSULT GMBH,
STEGEMANNSTRASSE 32–38,
56068 KOBLENZ, GERMANY

STATE UNITARY ENETRPRISE "RESEARCH, DESIGN AND SURVEY INSTITUTE", AYNI STR. 14, DUSHANBE, TAJIKISTAN, 734042

DESIGNED: Y .Y
CHECKED: C.G
DRAWN: N.S
DATE:


Road Signs and Markings


SCALE: 1:1000
ORIGINAL DRAWING SIZE: A3 (297x 420)

TA–8945 TAJ: CAREC Corridors 2, 5, and 6 Road Project (Dushanbe–Kurgonteppa) – PPTA Consultan

Ministry of Transport of the Republic of Tajikistan

DRAWINGRS&M 001

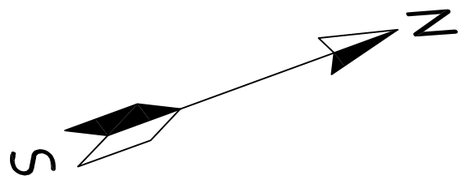

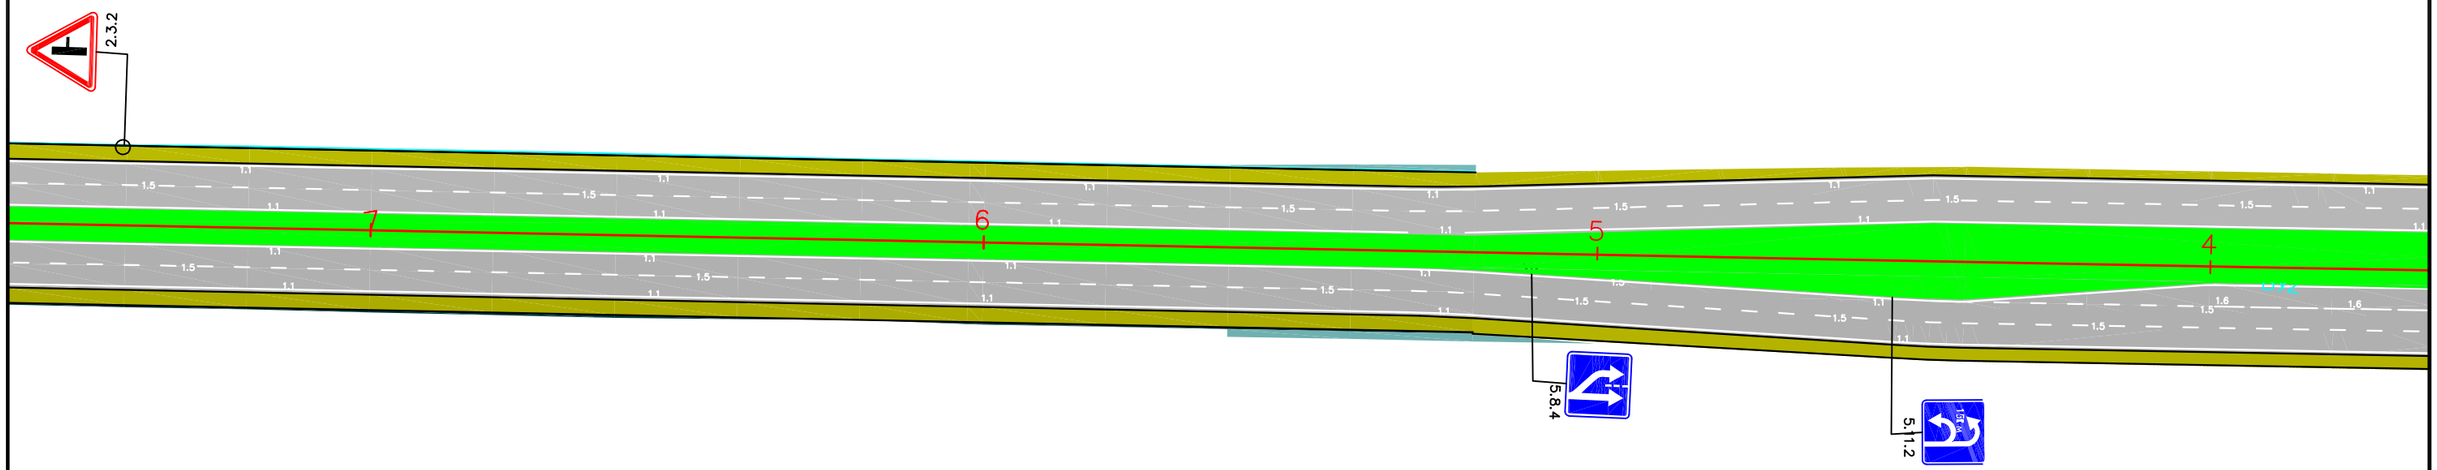
| REV. | AMENDMENTS | BY | APPROVED | DATE |
|---|---|---|---|---|
| | | | | |

KOCKS INGENIEURE

CONSULTANTS:
KOCKS CONSULT GMBH,
STEGEMANNSTRASSE 32–38,
56068 KOBLENZ, GERMANY

STATE UNITARY ENETRPRISE "RESEARCH, DESIGN AND SURVEY INSTITUTE", AYNI STR. 14, DUSHANBE, TAJIKISTAN, 734042

DESIGNED: Y .Y
DRAWN: N.S
CHECKED: C.G
DATE:


Road Signs and Markings

SCALE: 1:1000
ORIGINAL DRAWING SIZE: A3 (297x 420)

TA–8945 TAJ: CAREC Corridors 2, 5, and 6 Road Project (Dushanbe–Kurgonteppa) – PPTA Consultan

Ministry of Transport of the Republic of Tajikistan

DRAWINGRS&M 002

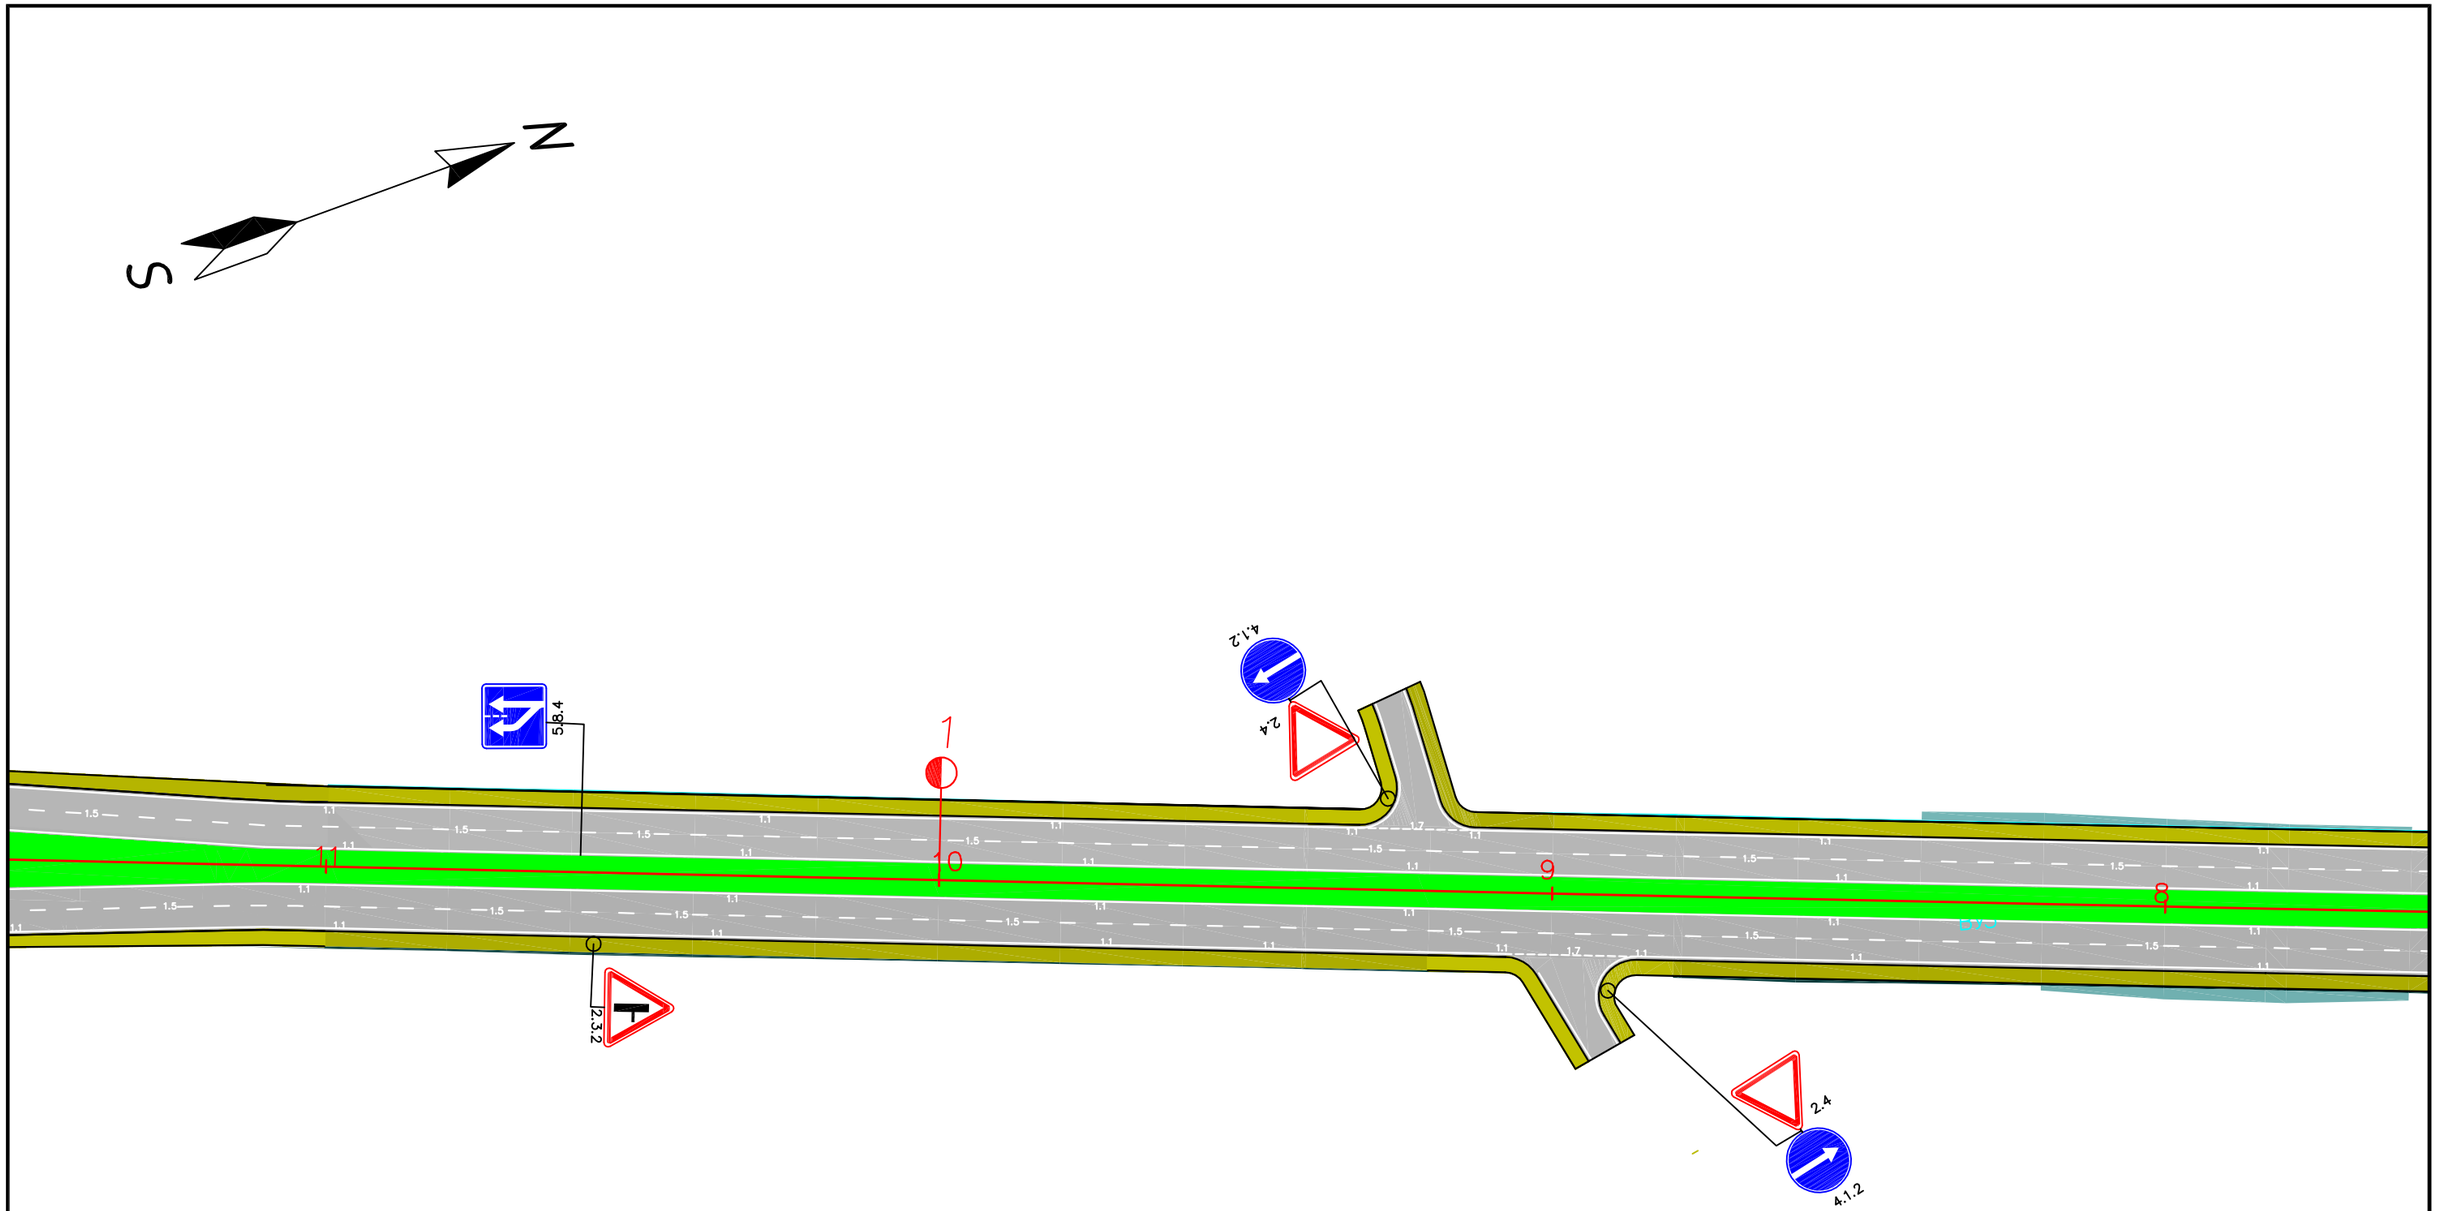


| REV. | AMENDMENTS | BY | APPROVED | DATE |
|---|---|---|---|---|
| | | | | |

KOCKS INGENIEURE

CONSULTANTS:
KOCKS CONSULT GMBH,
STEGEMANNSTRASSE 32–38,
56068 KOBLENZ, GERMANY

STATE UNITARY ENETRPRISE "RESEARCH, DESIGN AND SURVEY INSTITUTE", AYNI STR. 14, DUSHANBE, TAJIKISTAN, 734042

| | |
|---|---|
| DESIGNED: Y .Y | DRAWN: N.S |
| CHECKED: C.G | DATE: |

Road Signs and Markings

SCALE: 1:1000

ORIGINAL DRAWING SIZE: A3 (297x 420)


TA–8945 TAJ: CAREC Corridors 2, 5, and 6 Road Project (Dushanbe–Kurgonteppa) – PPTA Consultan

Ministry of Transport of the Republic of Tajikistan

DRAWING NO RS&M 003

N

S

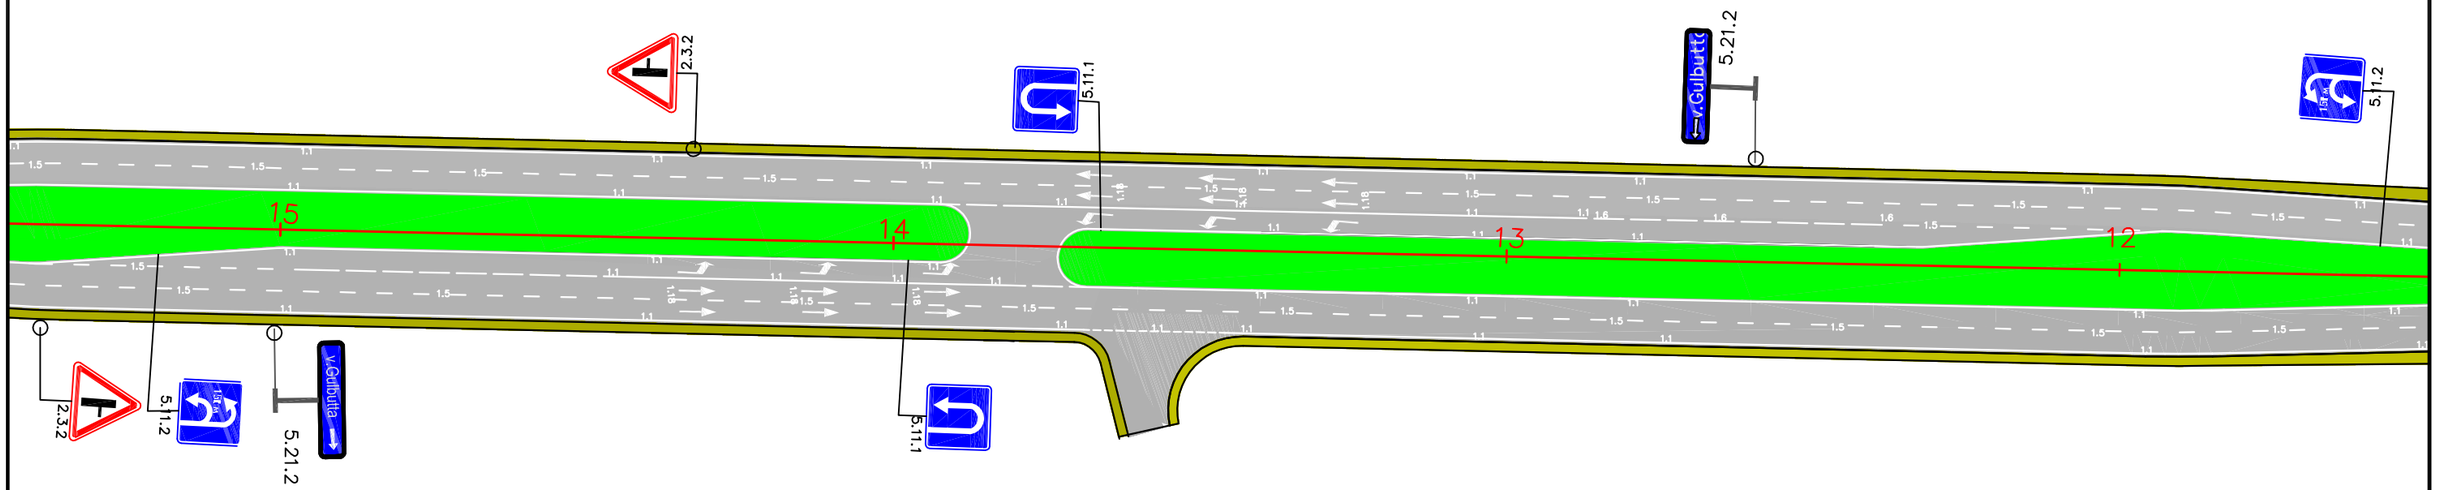


| REV. | AMENDMENTS | BY | APPROVED | DATE |
|---|---|---|---|---|
| | | | | |

KOCKS INGENIEURE

CONSULTANTS:
KOCKS CONSULT GMBH,
STEGEMANNSTRASSE 32–38,
56068 KOBLENZ, GERMANY

STATE UNITARY ENETRPRISE "RESEARCH, DESIGN AND SURVEY INSTITUTE", AYNI STR. 14, DUSHANBE, TAJIKISTAN, 734042

DESIGNED: Y .Y
DRAWN: N.S
CHECKED: C.G
DATE:


Road Signs and Markings

SCALE: 1:1000
ORIGINAL DRAWING SIZE: A3 (297x 420)

TA–8945 TAJ: CAREC Corridors 2, 5, and 6 Road Project (Dushanbe–Kurgonteppa) – PPTA Consultan

Ministry of Transport of the Republic of Tajikistan

DRAWINGRS&M 004

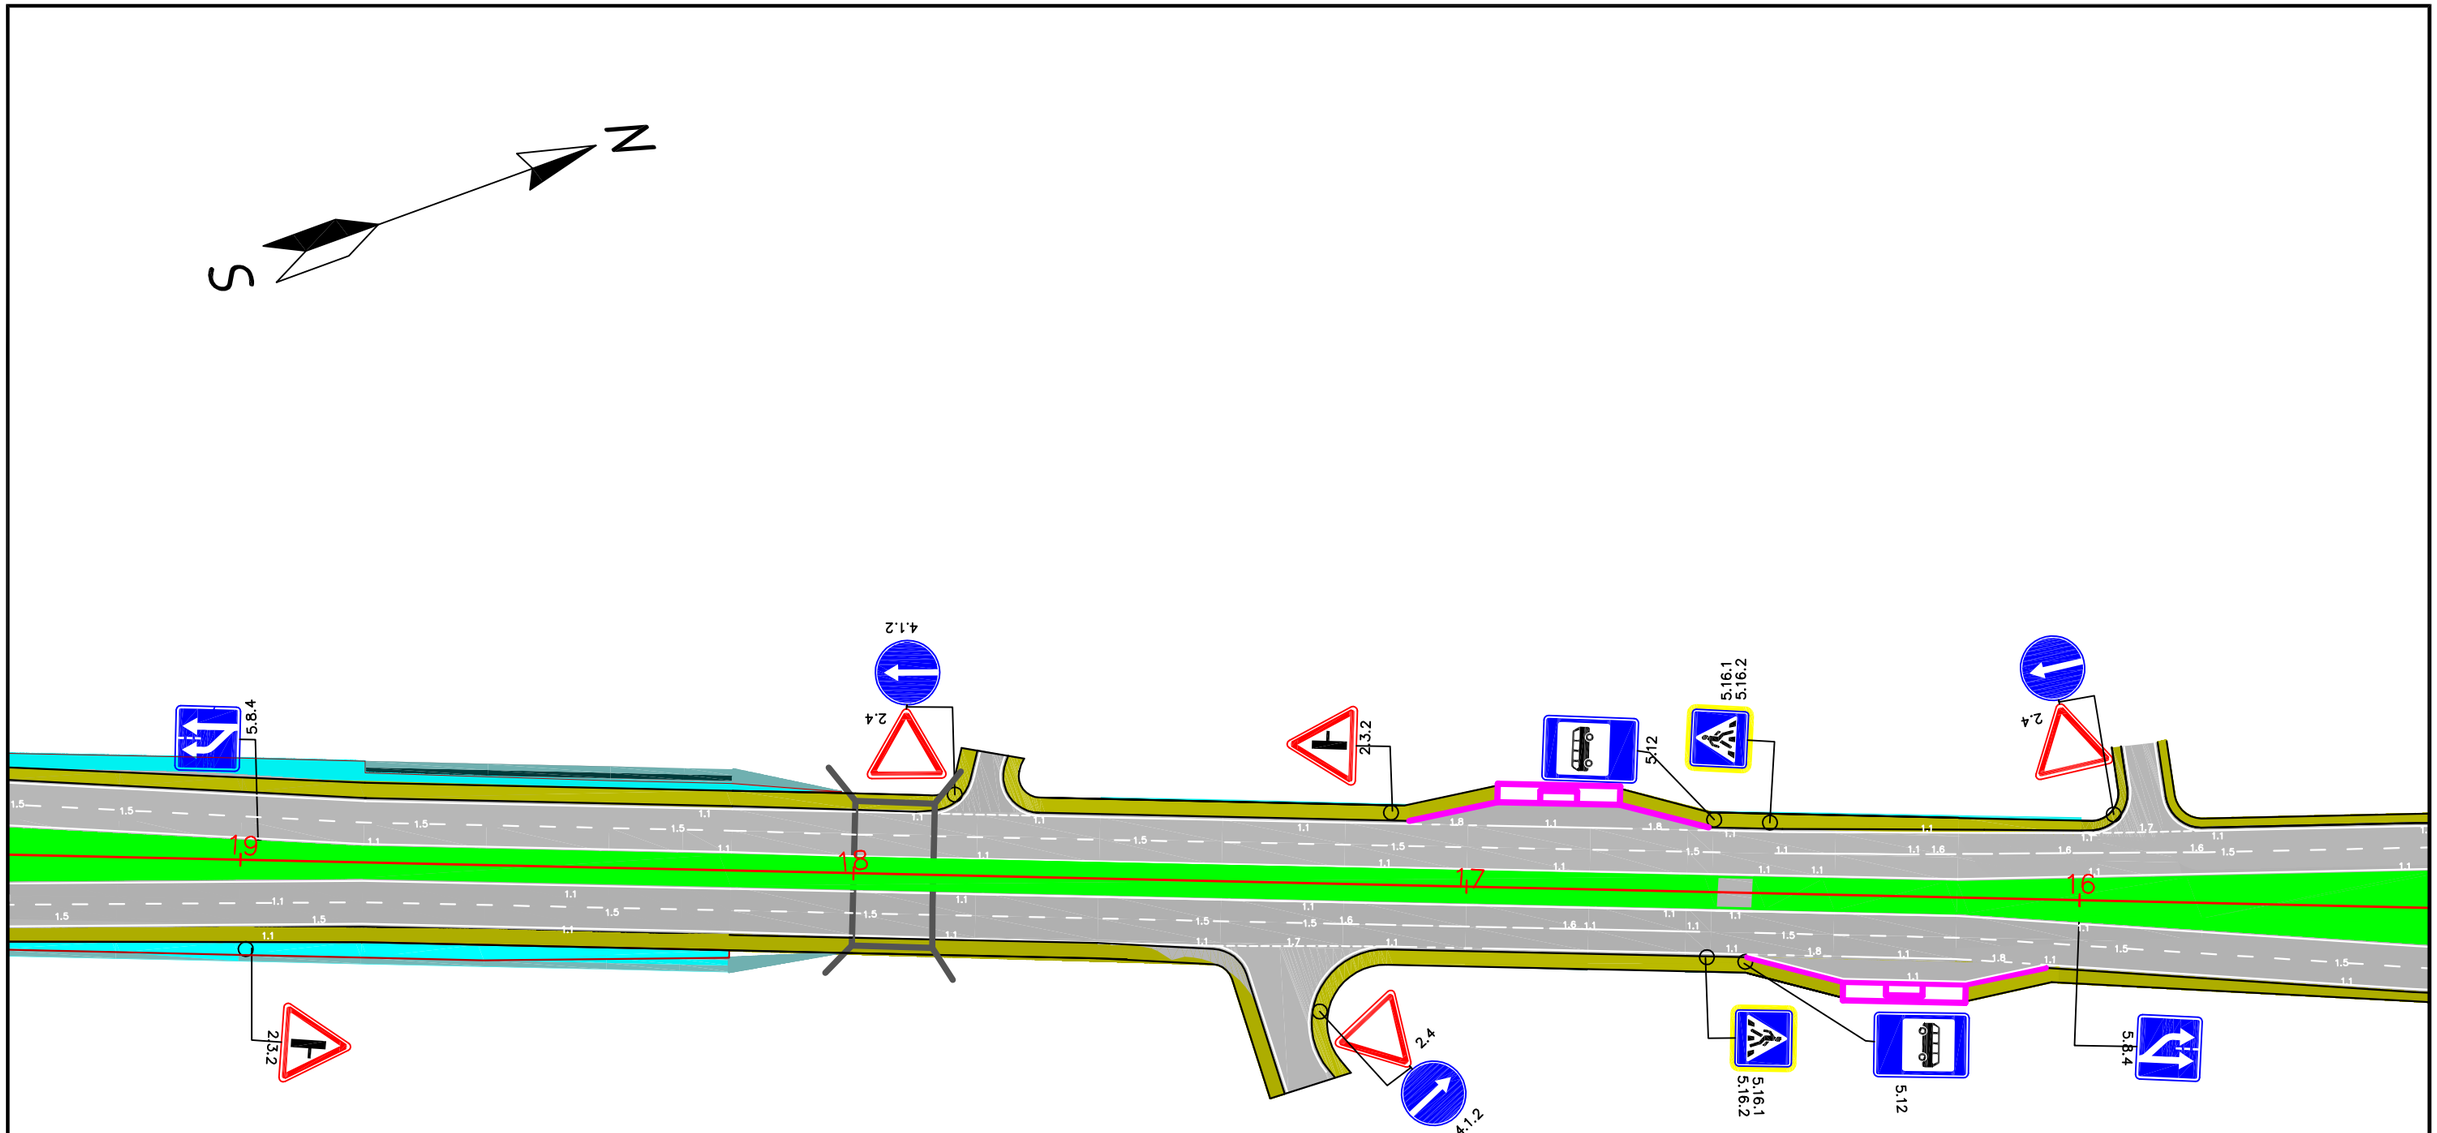


| REV. | AMENDMENTS | BY | APPROVED | DATE |
|---|---|---|---|---|
| | | | | |

KOCKS INGENIEURE

CONSULTANTS:
KOCKS CONSULT GMBH,
STEGEMANNSTRASSE 32–38,
56068 KOBLENZ, GERMANY

STATE UNITARY ENETRPRISE "RESEARCH, DESIGN AND SURVEY INSTITUTE", AYNI STR. 14, DUSHANBE, TAJIKISTAN, 734042

DESIGNED: Y .Y
DRAWN: N.S
CHECKED: C.G
DATE:


Road Signs and Markings

SCALE: 1:1000
ORIGINAL DRAWING SIZE: A3 (297x 420)

TA–8945 TAJ: CAREC Corridors 2, 5, and 6 Road Project (Dushanbe–Kurgonteppa) – PPTA Consultan

Ministry of Transport of the Republic of Tajikistan

DRAWINGRS&M 001

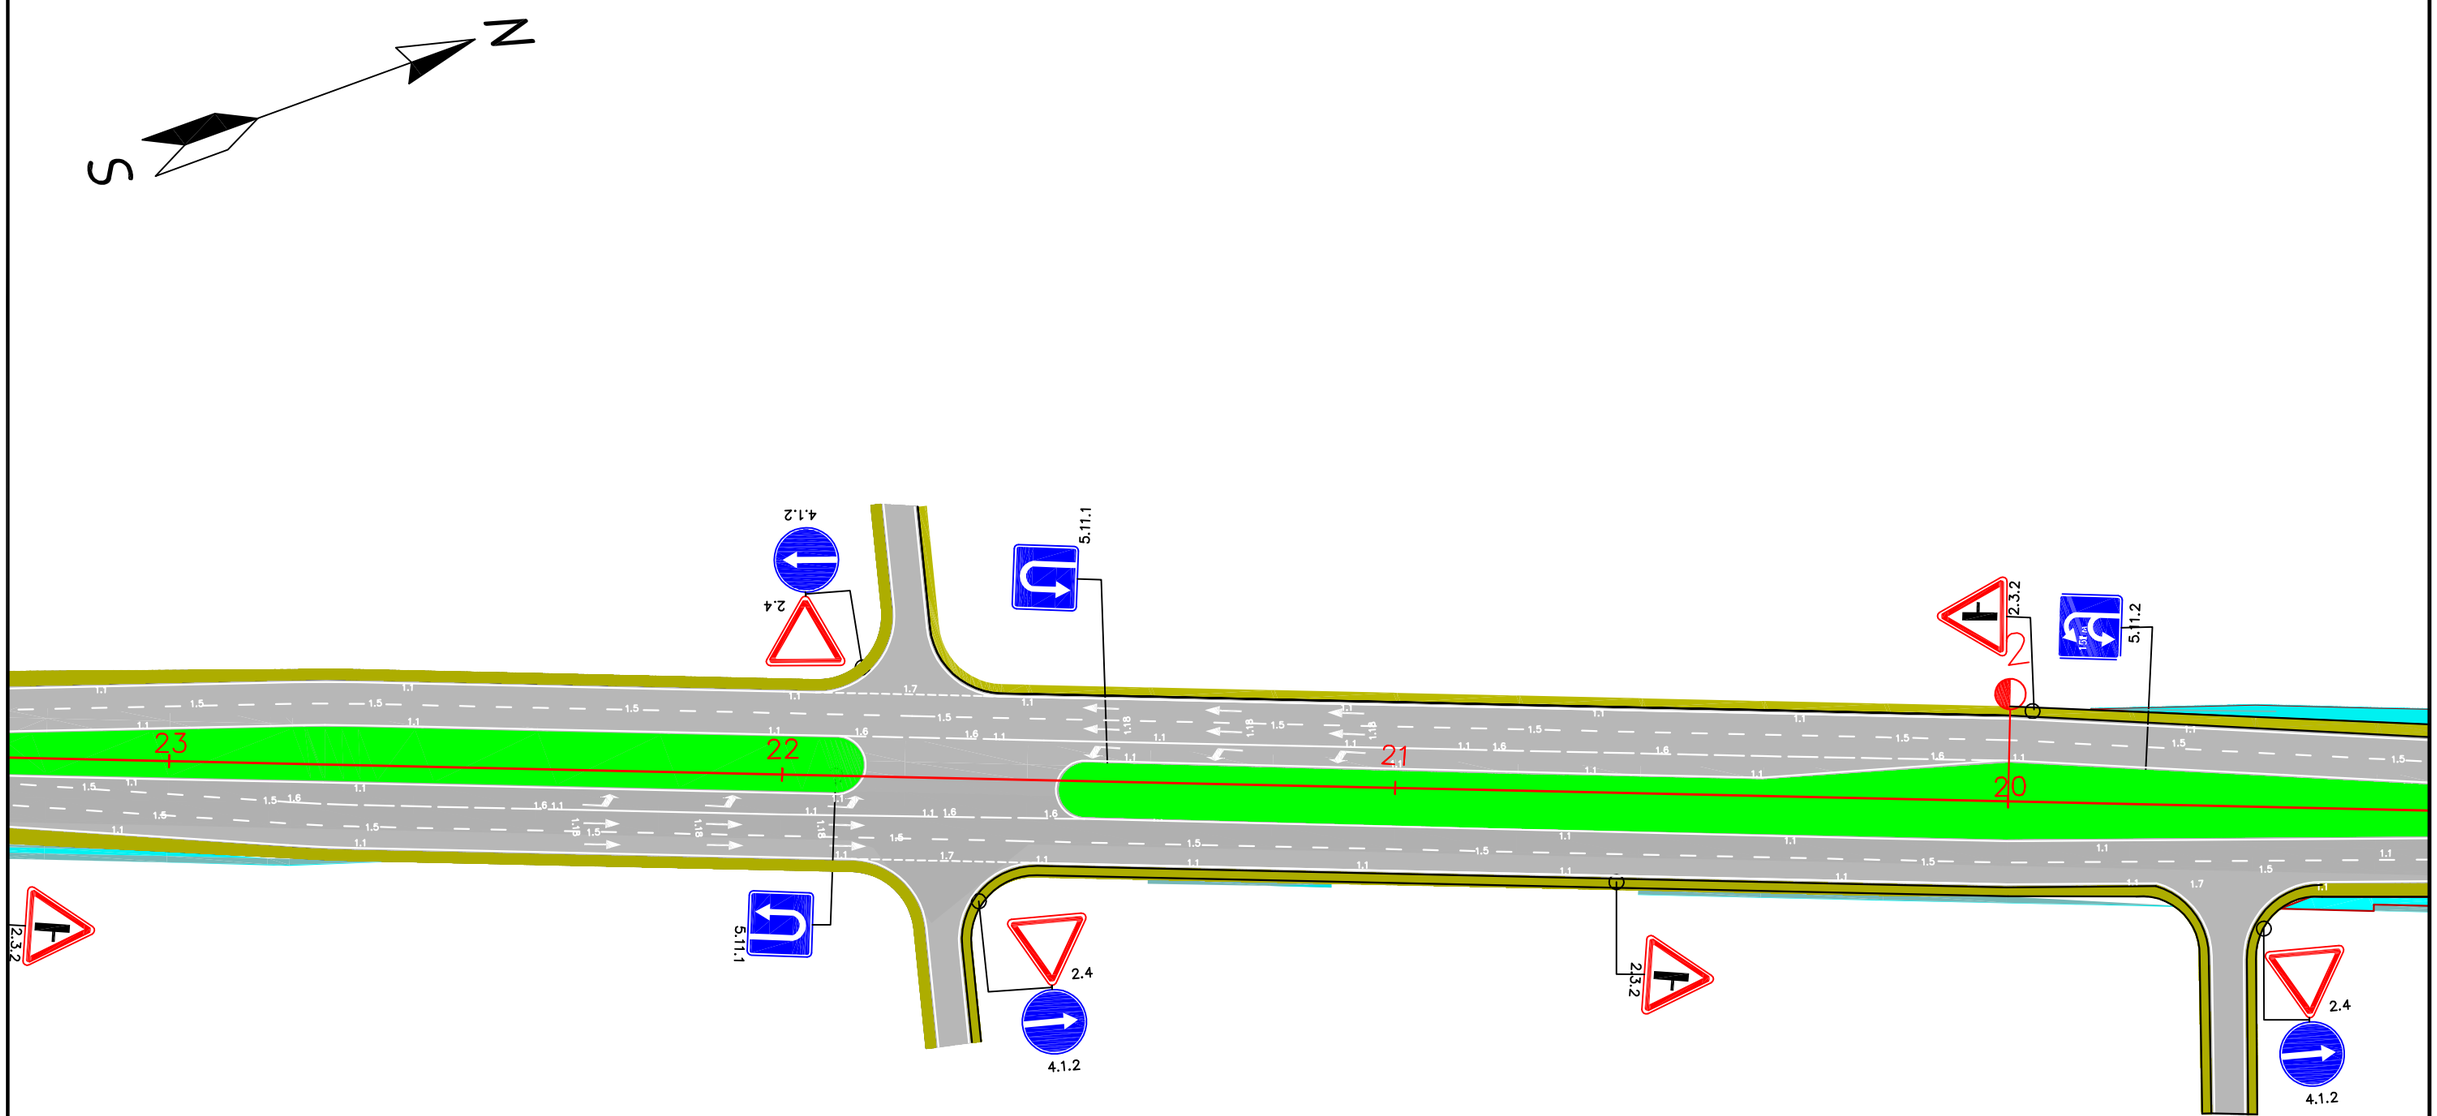


| REV. | AMENDMENTS | BY | APPROVED | DATE |
|---|---|---|---|---|
| | | | | |

KOCKS INGENIEURE

CONSULTANTS:
KOCKS CONSULT GMBH,
STEGEMANNSTRASSE 32–38,
56068 KOBLENZ, GERMANY

STATE UNITARY ENETRPRISE "RESEARCH, DESIGN AND SURVEY INSTITUTE", AYNI STR. 14, DUSHANBE, TAJIKISTAN, 734042

DESIGNED: Y .Y
DRAWN: N.S
CHECKED: G.G
DATE:


Road Signs and Markings

SCALE: 1:1000
ORIGINAL DRAWING SIZE: A3 (297x 420)

TA–8945 TAJ: CAREC Corridors 2, 5, and 6 Road Project (Dushanbe–Kurgonteppa) – PPTA Consultan

Ministry of Transport of the Republic of Tajikistan

DRAWINGRS&M 006

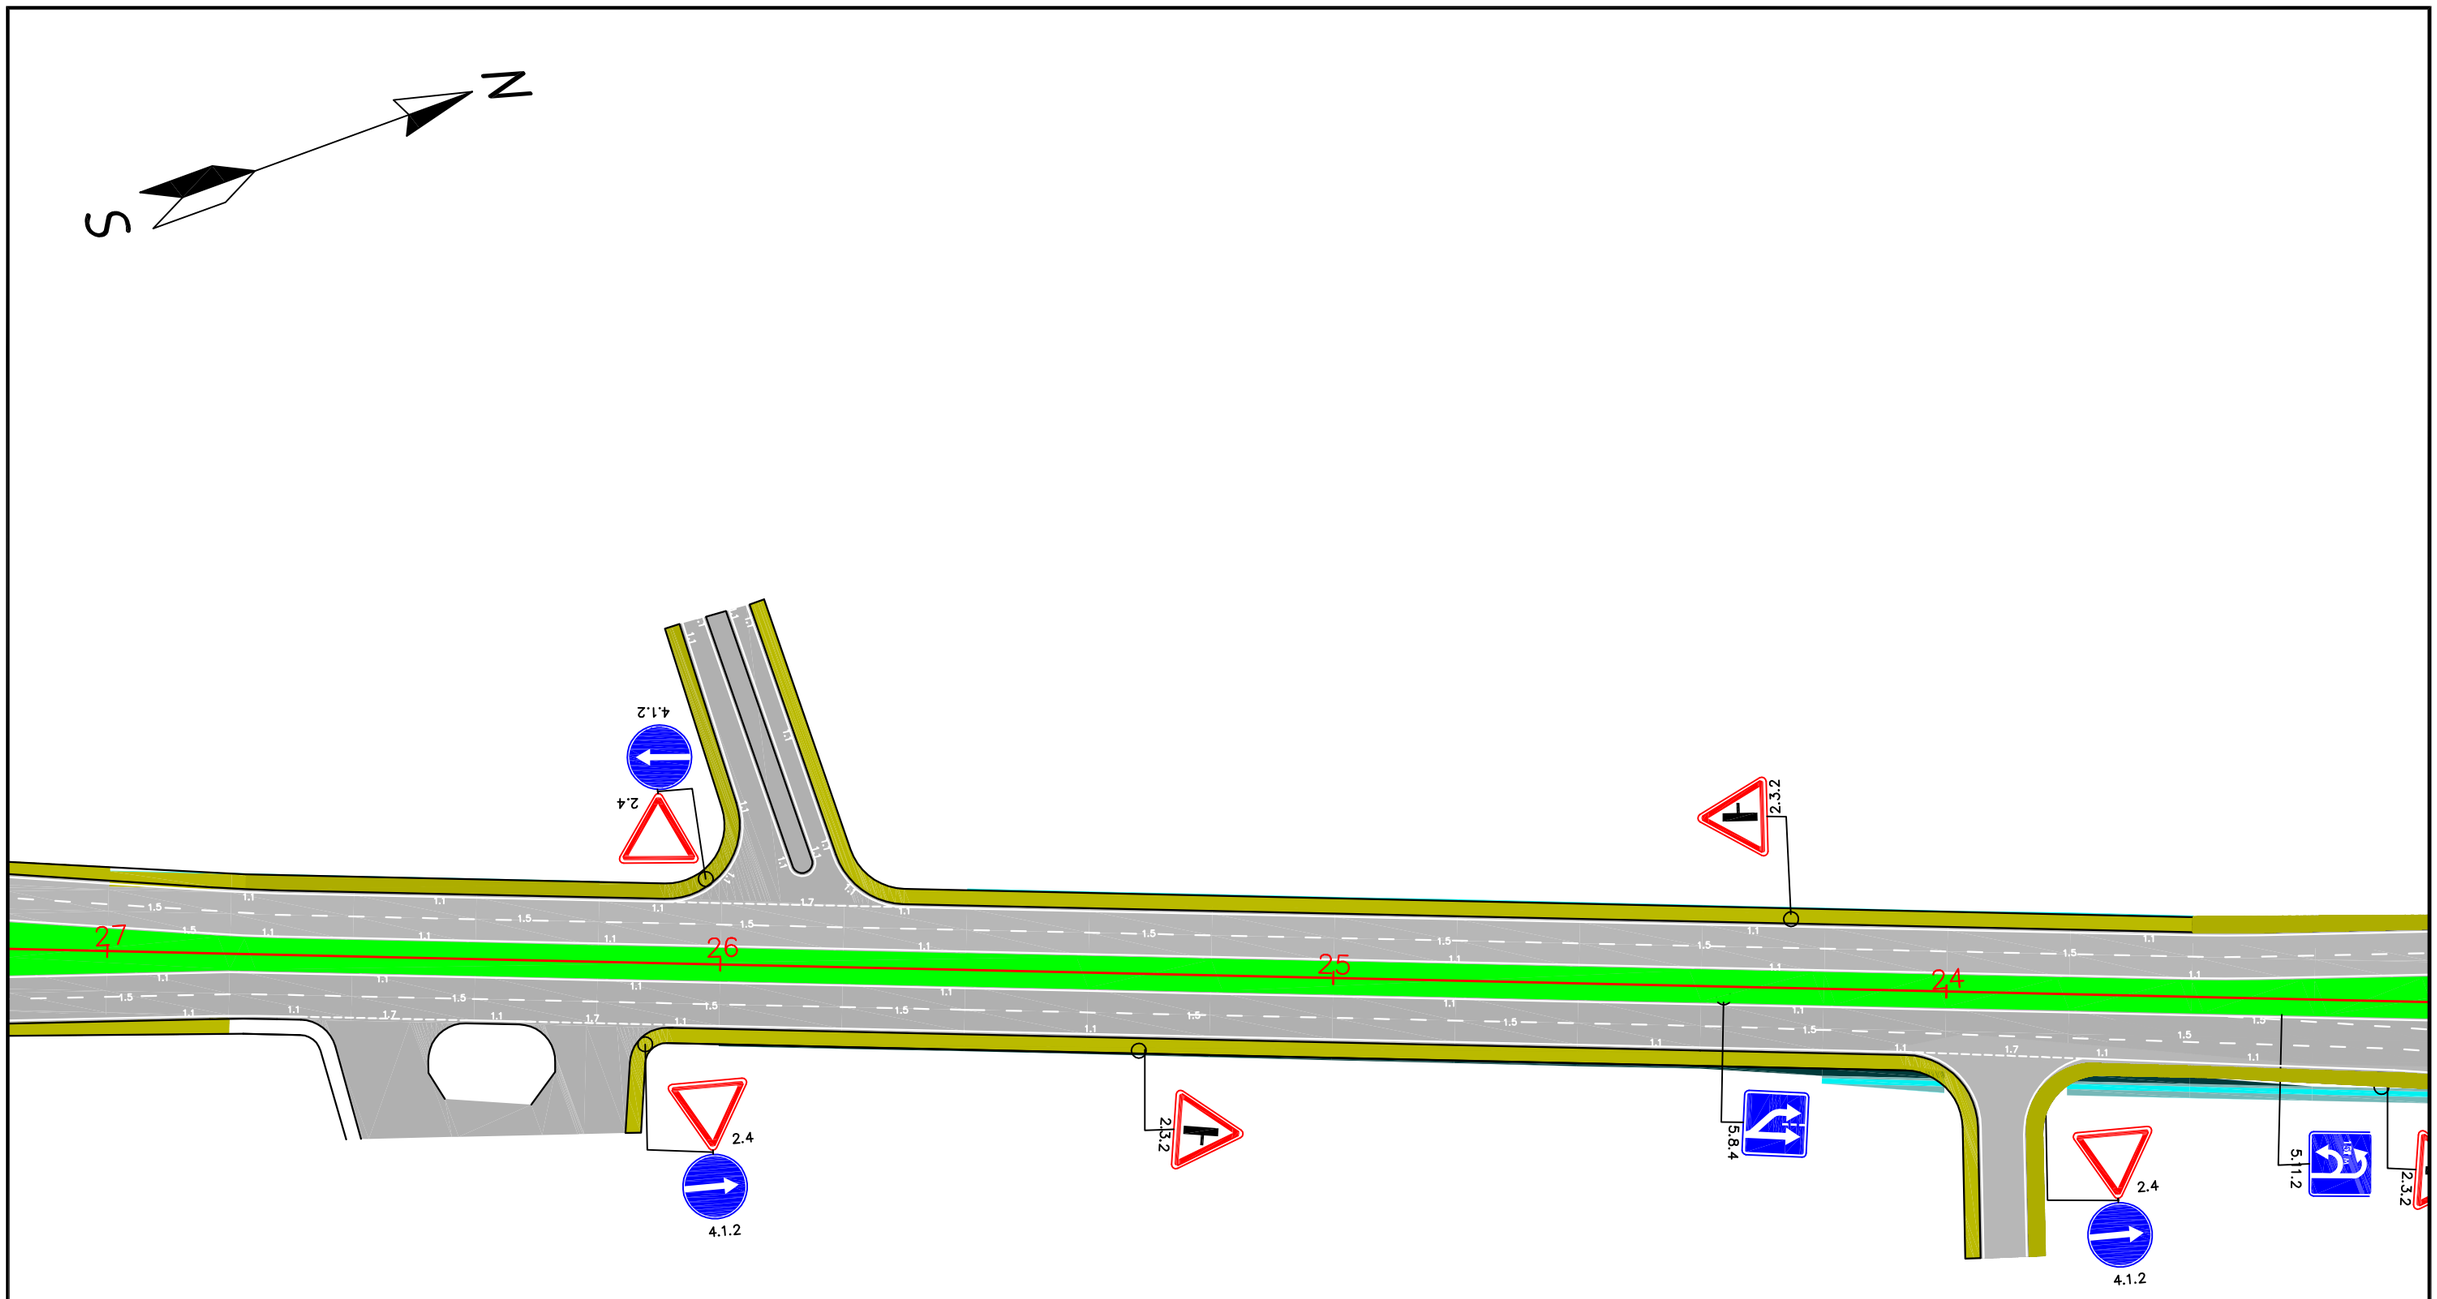


| REV. | AMENDMENTS | BY | APPROVED | DATE |
|---|---|---|---|---|
| | | | | |

KOCKS INGENIEURE

CONSULTANTS:
KOCKS CONSULT GMBH,
STEGEMANNSTRASSE 32–38,
56068 KOBLENZ, GERMANY

STATE UNITARY ENETRPRISE "RESEARCH, DESIGN AND SURVEY INSTITUTE", AYNI STR. 14, DUSHANBE, TAJIKISTAN, 734042

DESIGNED: Y .Y
DRAWN: N.S
CHECKED: C.G
DATE:


Road Signs and Markings

SCALE: 1:1000
ORIGINAL DRAWING SIZE: A3 (297x 420)

TA–8945 TAJ: CAREC Corridors 2, 5, and 6 Road Project (Dushanbe–Kurgonteppa) – PPTA Consultan

Ministry of Transport of the Republic of Tajikistan

DRAWINGRS&M 007

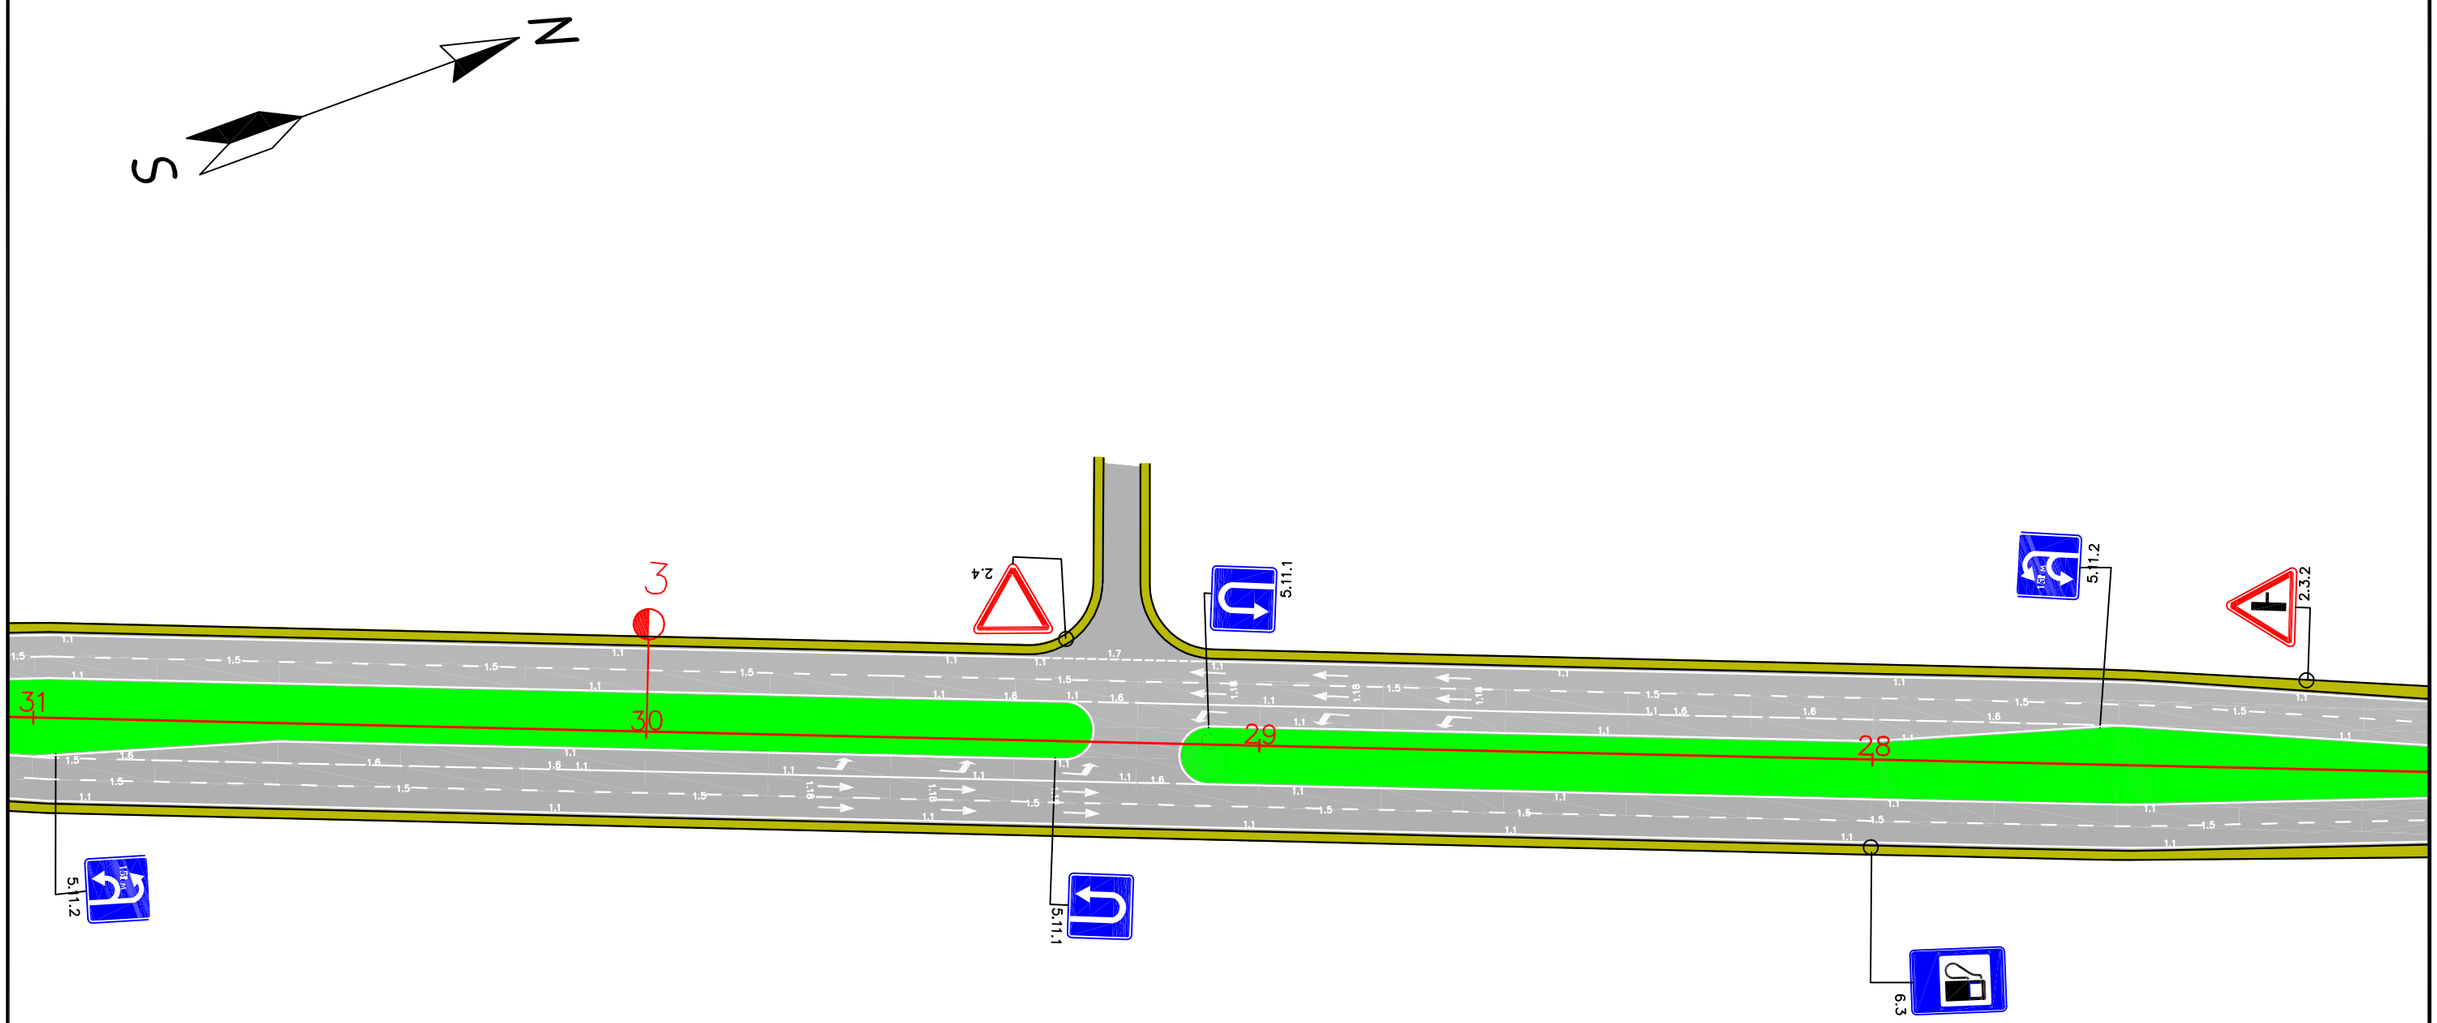


| REV. | AMENDMENTS | BY | APPROVED | DATE |
|---|---|---|---|---|
| | | | | |

KOCKS INGENIEURE

CONSULTANTS:
KOCKS CONSULT GMBH,
STEGEMANNSTRASSE 32–38,
56068 KOBLENZ, GERMANY

STATE UNITARY ENETRPRISE "RESEARCH, DESIGN AND SURVEY INSTITUTE", AYNI STR. 14, DUSHANBE, TAJIKISTAN, 734042

| | |
|---|---|
| DESIGNED: Y .Y | DRAWN: N.S |
| CHECKED: C.G | DATE: |

Road Signs and Markings


SCALE: 1:1000

ORIGINAL DRAWING SIZE: A3 (297x 420)

TA–8945 TAJ: CAREC Corridors 2, 5, and 6 Road Project (Dushanbe–Kurgonteppa) – PPTA Consultan

Ministry of Transport of the Republic of Tajikistan

DRAWINGRS&M 008

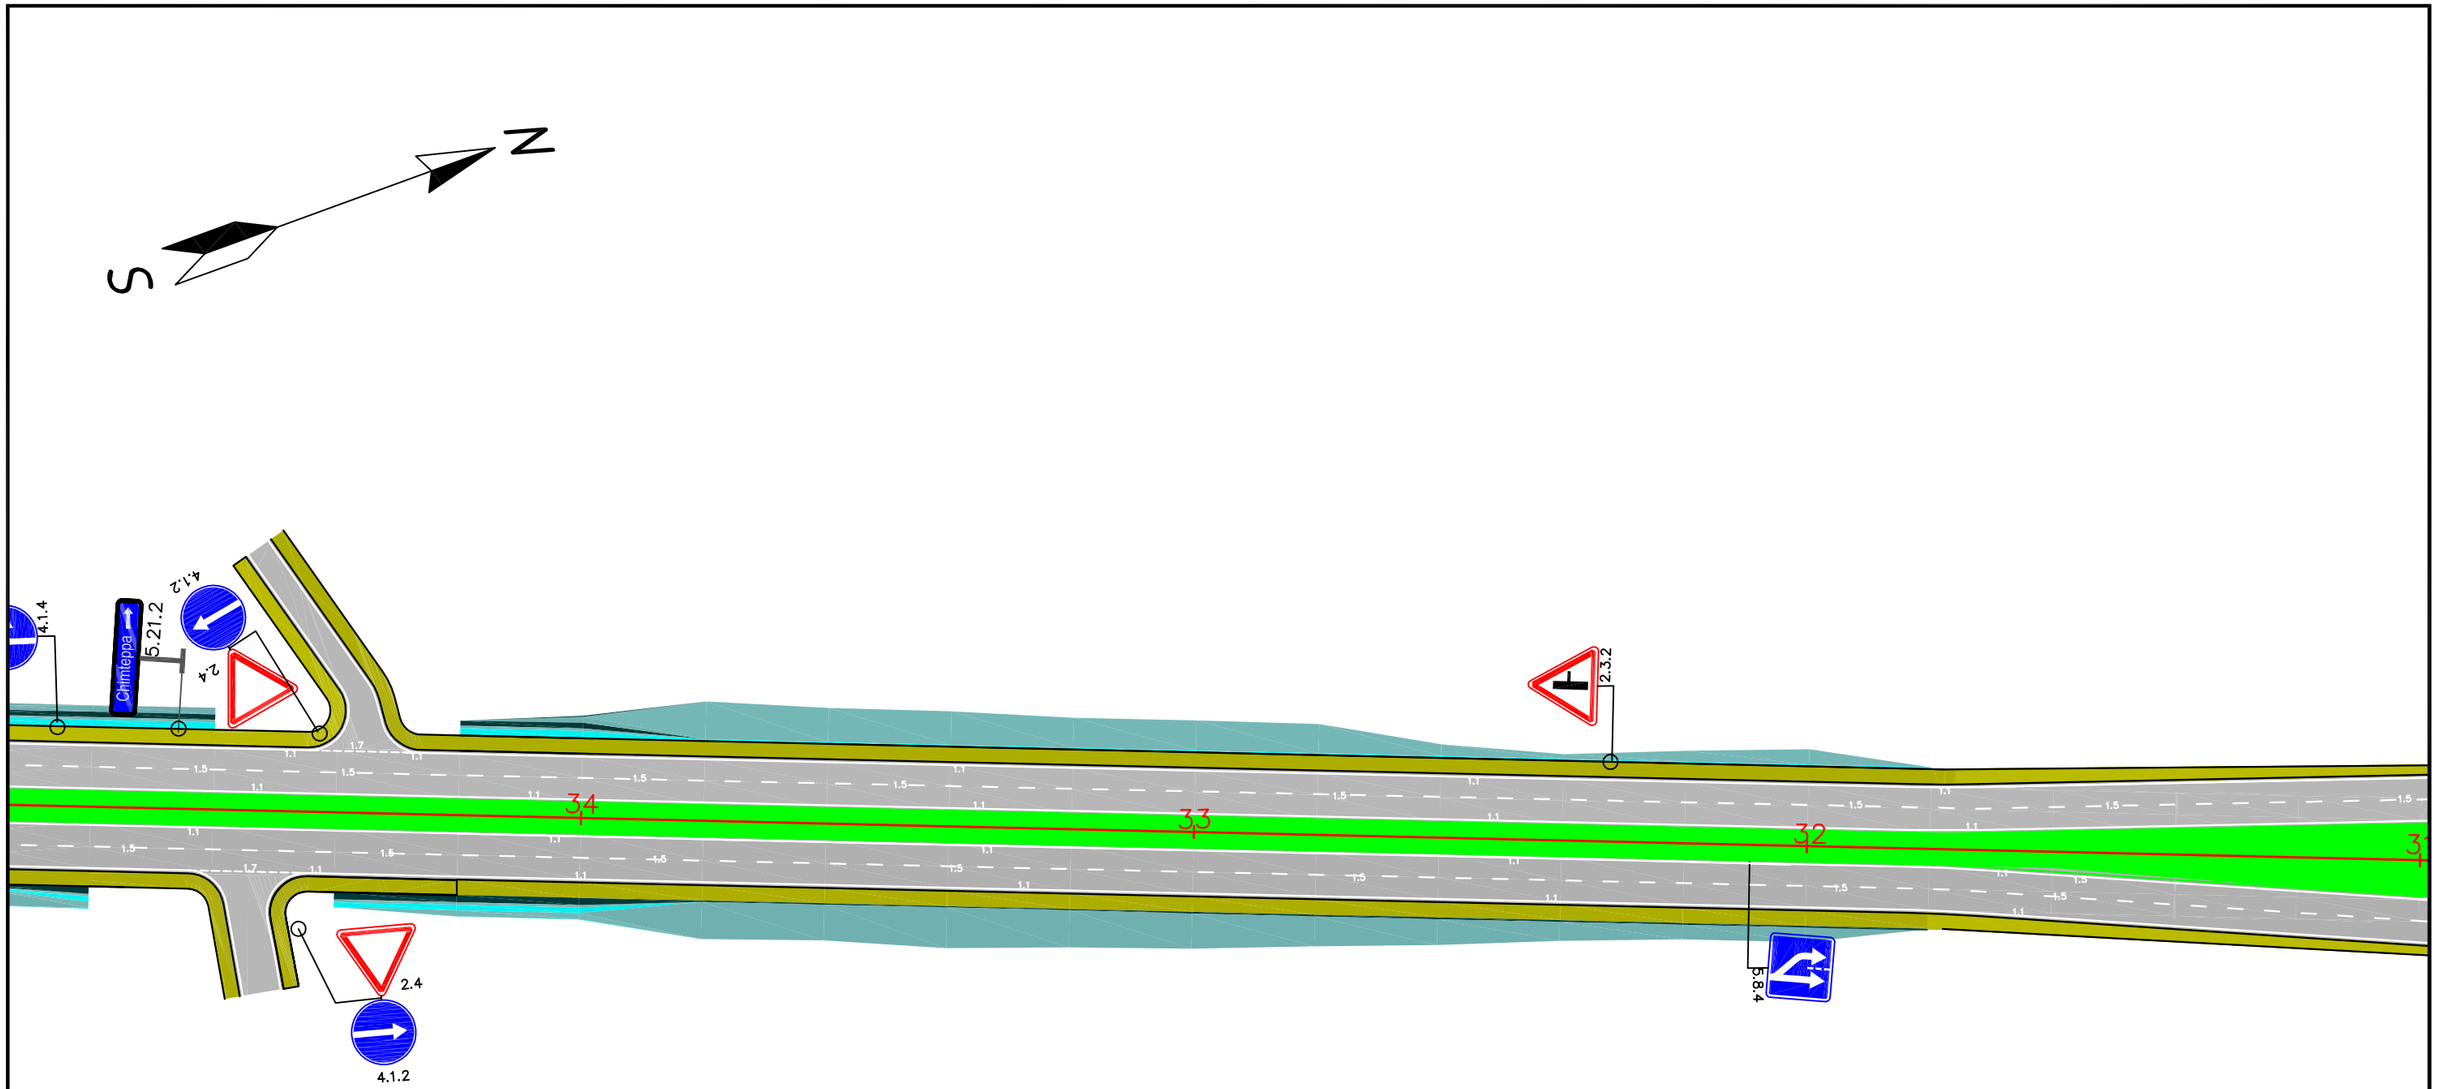


| REV. | AMENDMENTS | BY | APPROVED | DATE |
|---|---|---|---|---|
| | | | | |

KOCKS INGENIEURE

CONSULTANTS:
KOCKS CONSULT GMBH,
STEGEMANNSTRASSE 32–38,
56068 KOBLENZ, GERMANY

STATE UNITARY ENETRPRISE "RESEARCH,
DESIGN AND SURVEY INSTITUTE", AYNI STR. 14,
DUSHANBE, TAJIKISTAN, 734042

DESIGNED: Y .Y
DRAWN: N.S
CHECKED: G.G
DATE:


Road Signs and Markings

SCALE: 1:1000
ORIGINAL DRAWING SIZE: A3 (297x 420)

TA–8945 TAJ: CAREC Corridors 2, 5, and 6 Road Project (Dushanbe–Kurgonteppa) – PPTA Consultan

Ministry of Transport of the Republic of Tajikistan

DRAWINGRS&M 009

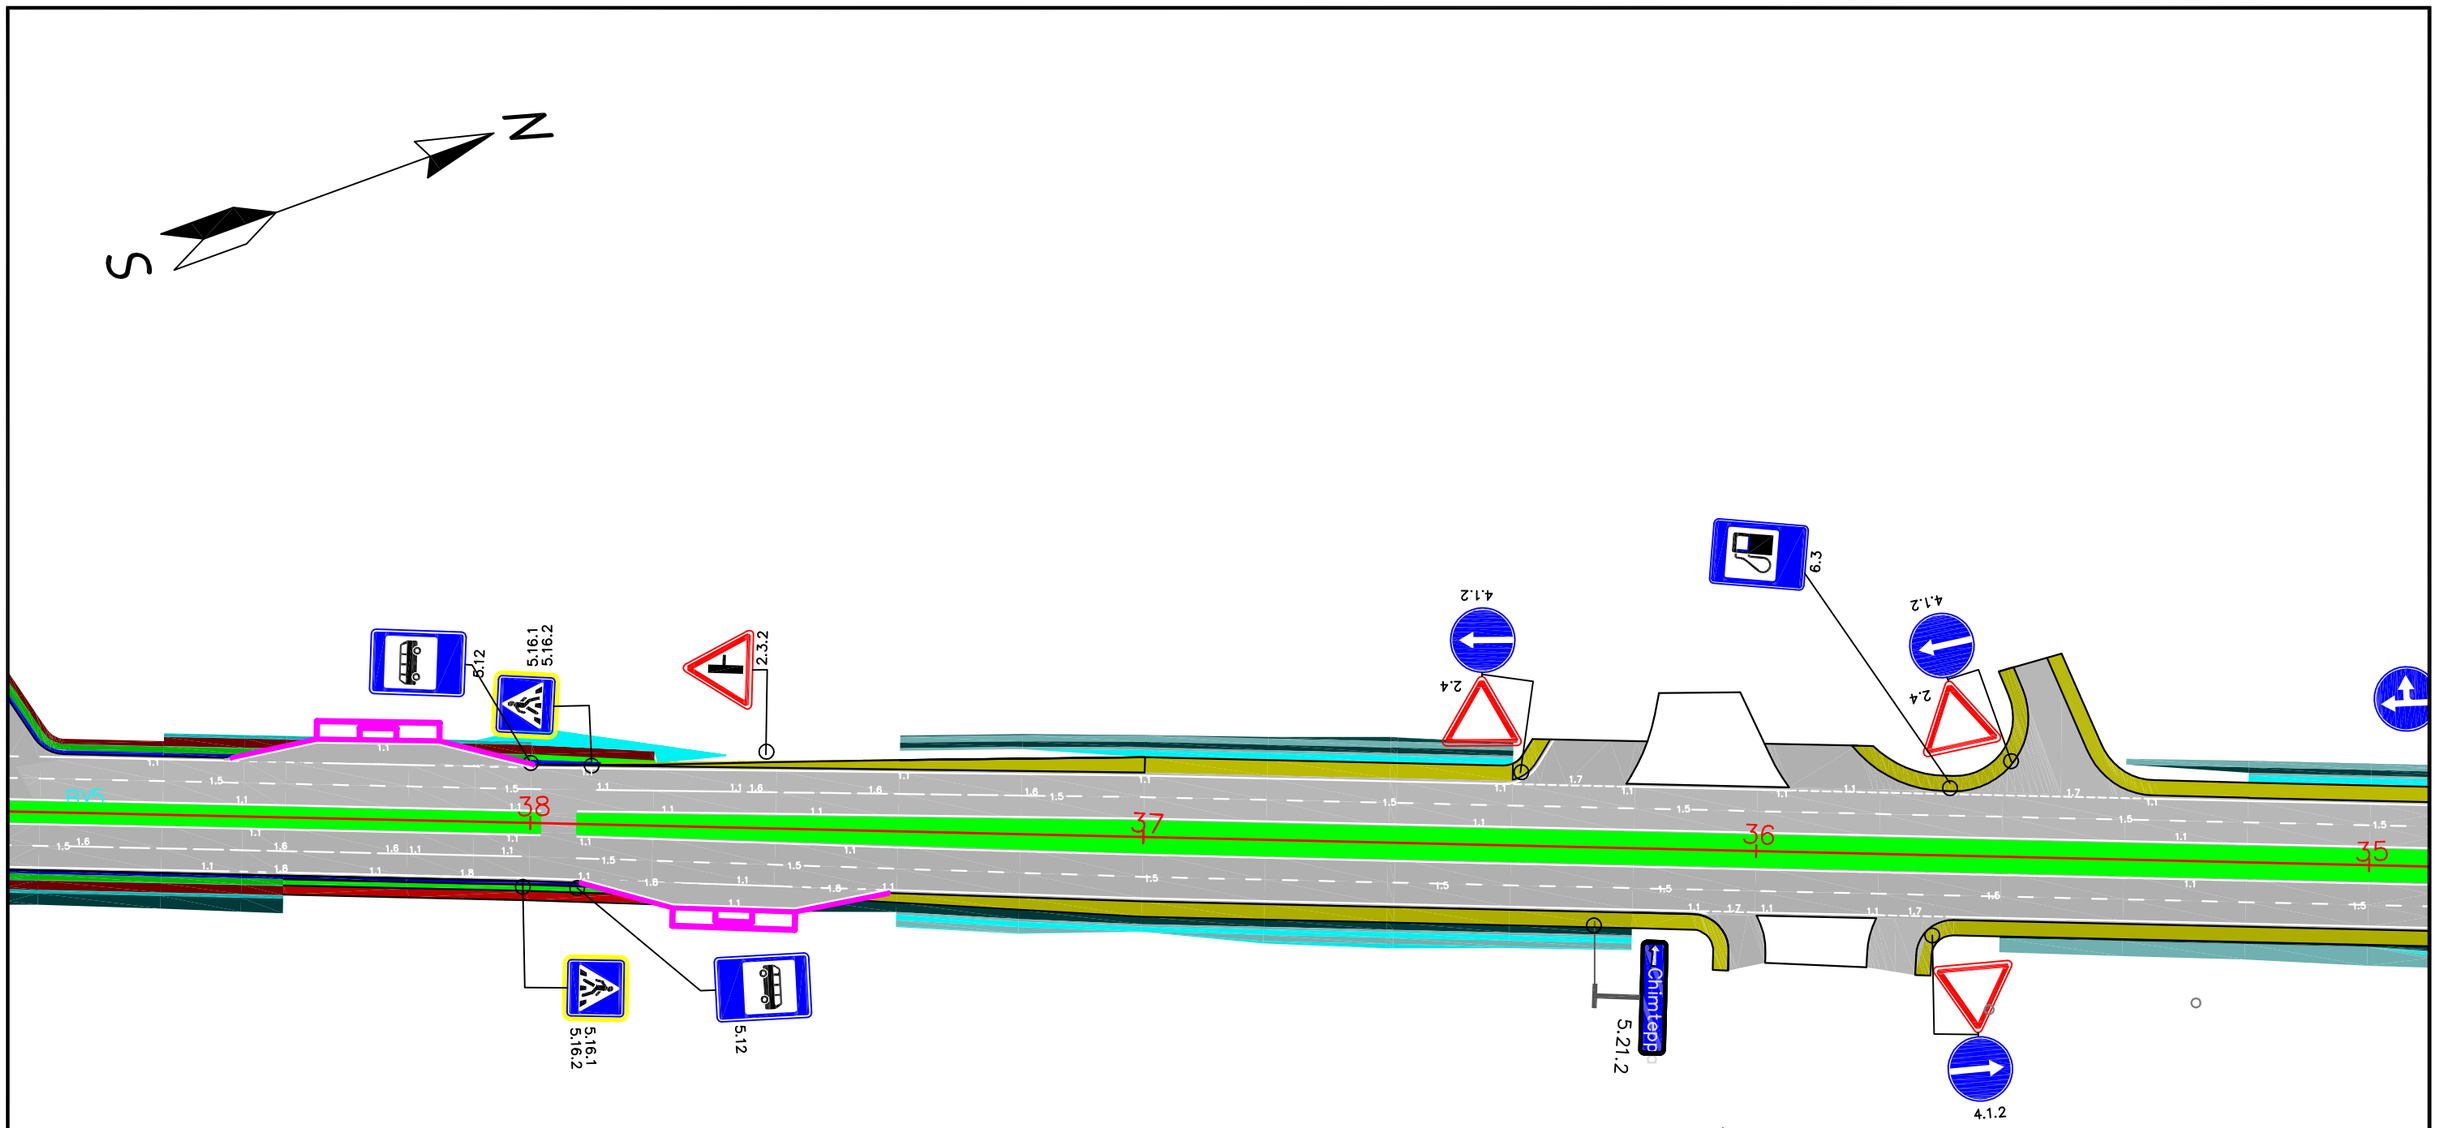


| REV. | AMENDMENTS | BY | APPROVED | DATE |
|---|---|---|---|---|

KOCKS INGENIEURE

CONSULTANTS:
KOCKS CONSULT GMBH,
STEGEMANNSTRASSE 32–38,
56068 KOBLENZ, GERMANY

STATE UNITARY ENETRPRISE "RESEARCH, DESIGN AND SURVEY INSTITUTE", AYNI STR. 14, DUSHANBE, TAJIKISTAN, 734042

DESIGNED: Y .Y
DRAWN: N.S
CHECKED: G.G
DATE:


Road Signs and Markings

SCALE: 1:1000
ORIGINAL DRAWING SIZE: A3 (297x 420)

TA–8945 TAJ: CAREC Corridors 2, 5, and 6 Road Project (Dushanbe–Kurgonteppa) – PPTA Consultan

Ministry of Transport of the Republic of Tajikistan

DRAWINGRS&M 010

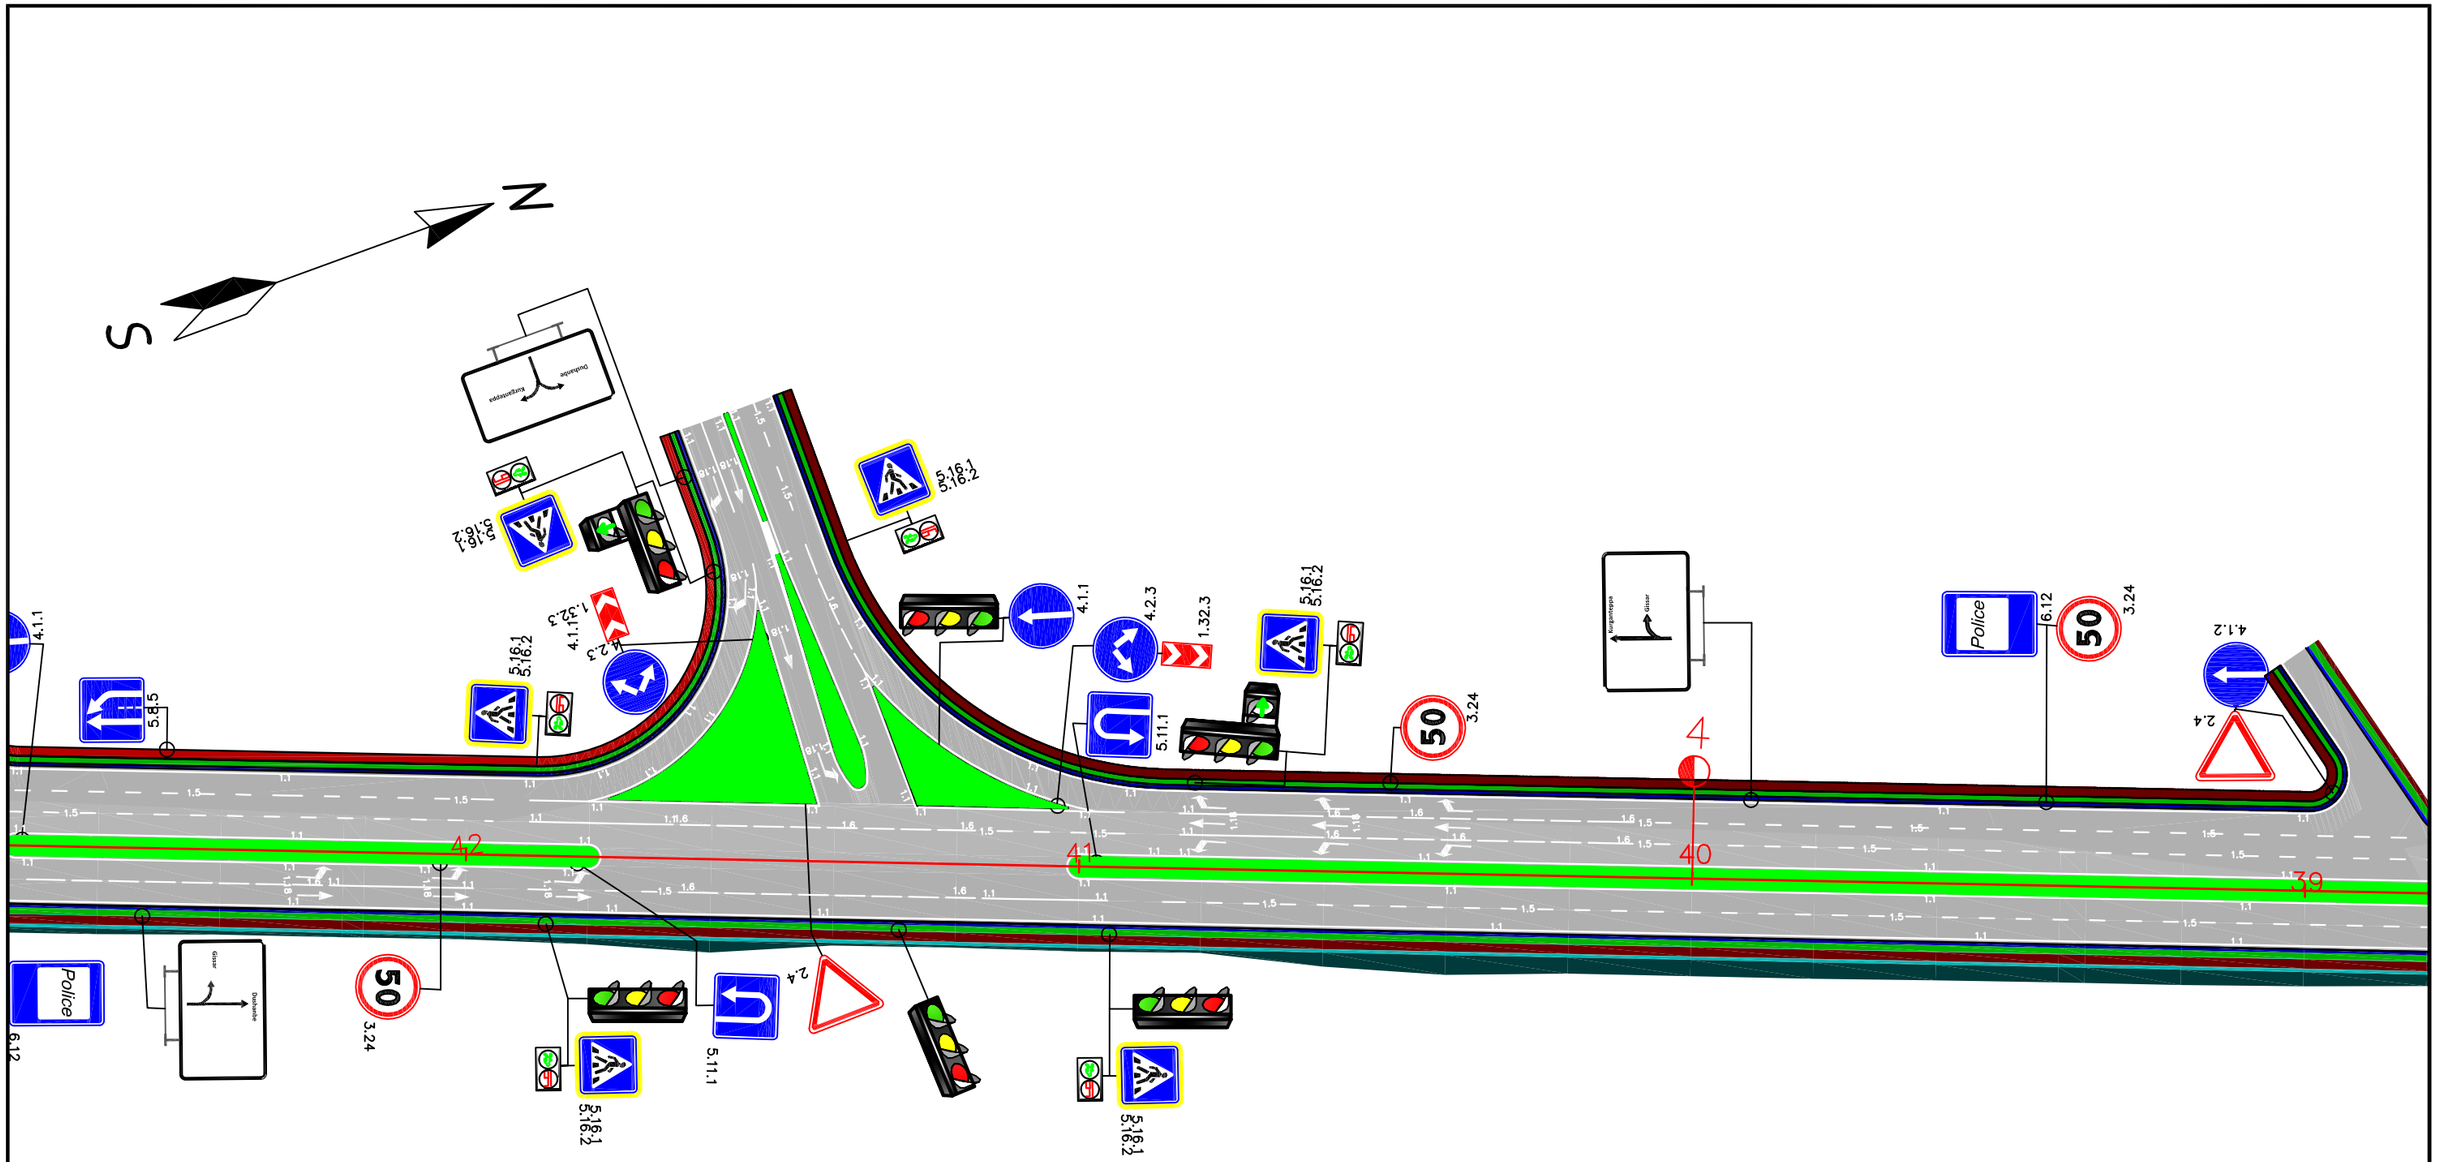


| REV. | AMENDMENTS | BY | APPROVED | DATE |
|---|---|---|---|---|
| | | | | |

KOCKS INGENIEURE

CONSULTANTS:
KOCKS CONSULT GMBH,
STEGEMANNSTRASSE 32–38,
56068 KOBLENZ, GERMANY

STATE UNITARY ENETRPRISE "RESEARCH, DESIGN AND SURVEY INSTITUTE", AYNI STR. 14, DUSHANBE, TAJIKISTAN, 734042

DESIGNED: Y .Y
DRAWN: N.S
CHECKED: C.G
DATE:


Road Signs and Markings

SCALE: 1:1000
ORIGINAL DRAWING SIZE: A3 (297x 420)

TA–8945 TAJ: CAREC Corridors 2, 5, and 6 Road Project (Dushanbe–Kurgonteppa) – PPTA Consultan

Ministry of Transport of the Republic of Tajikistan

DRAWINGRS&M 011

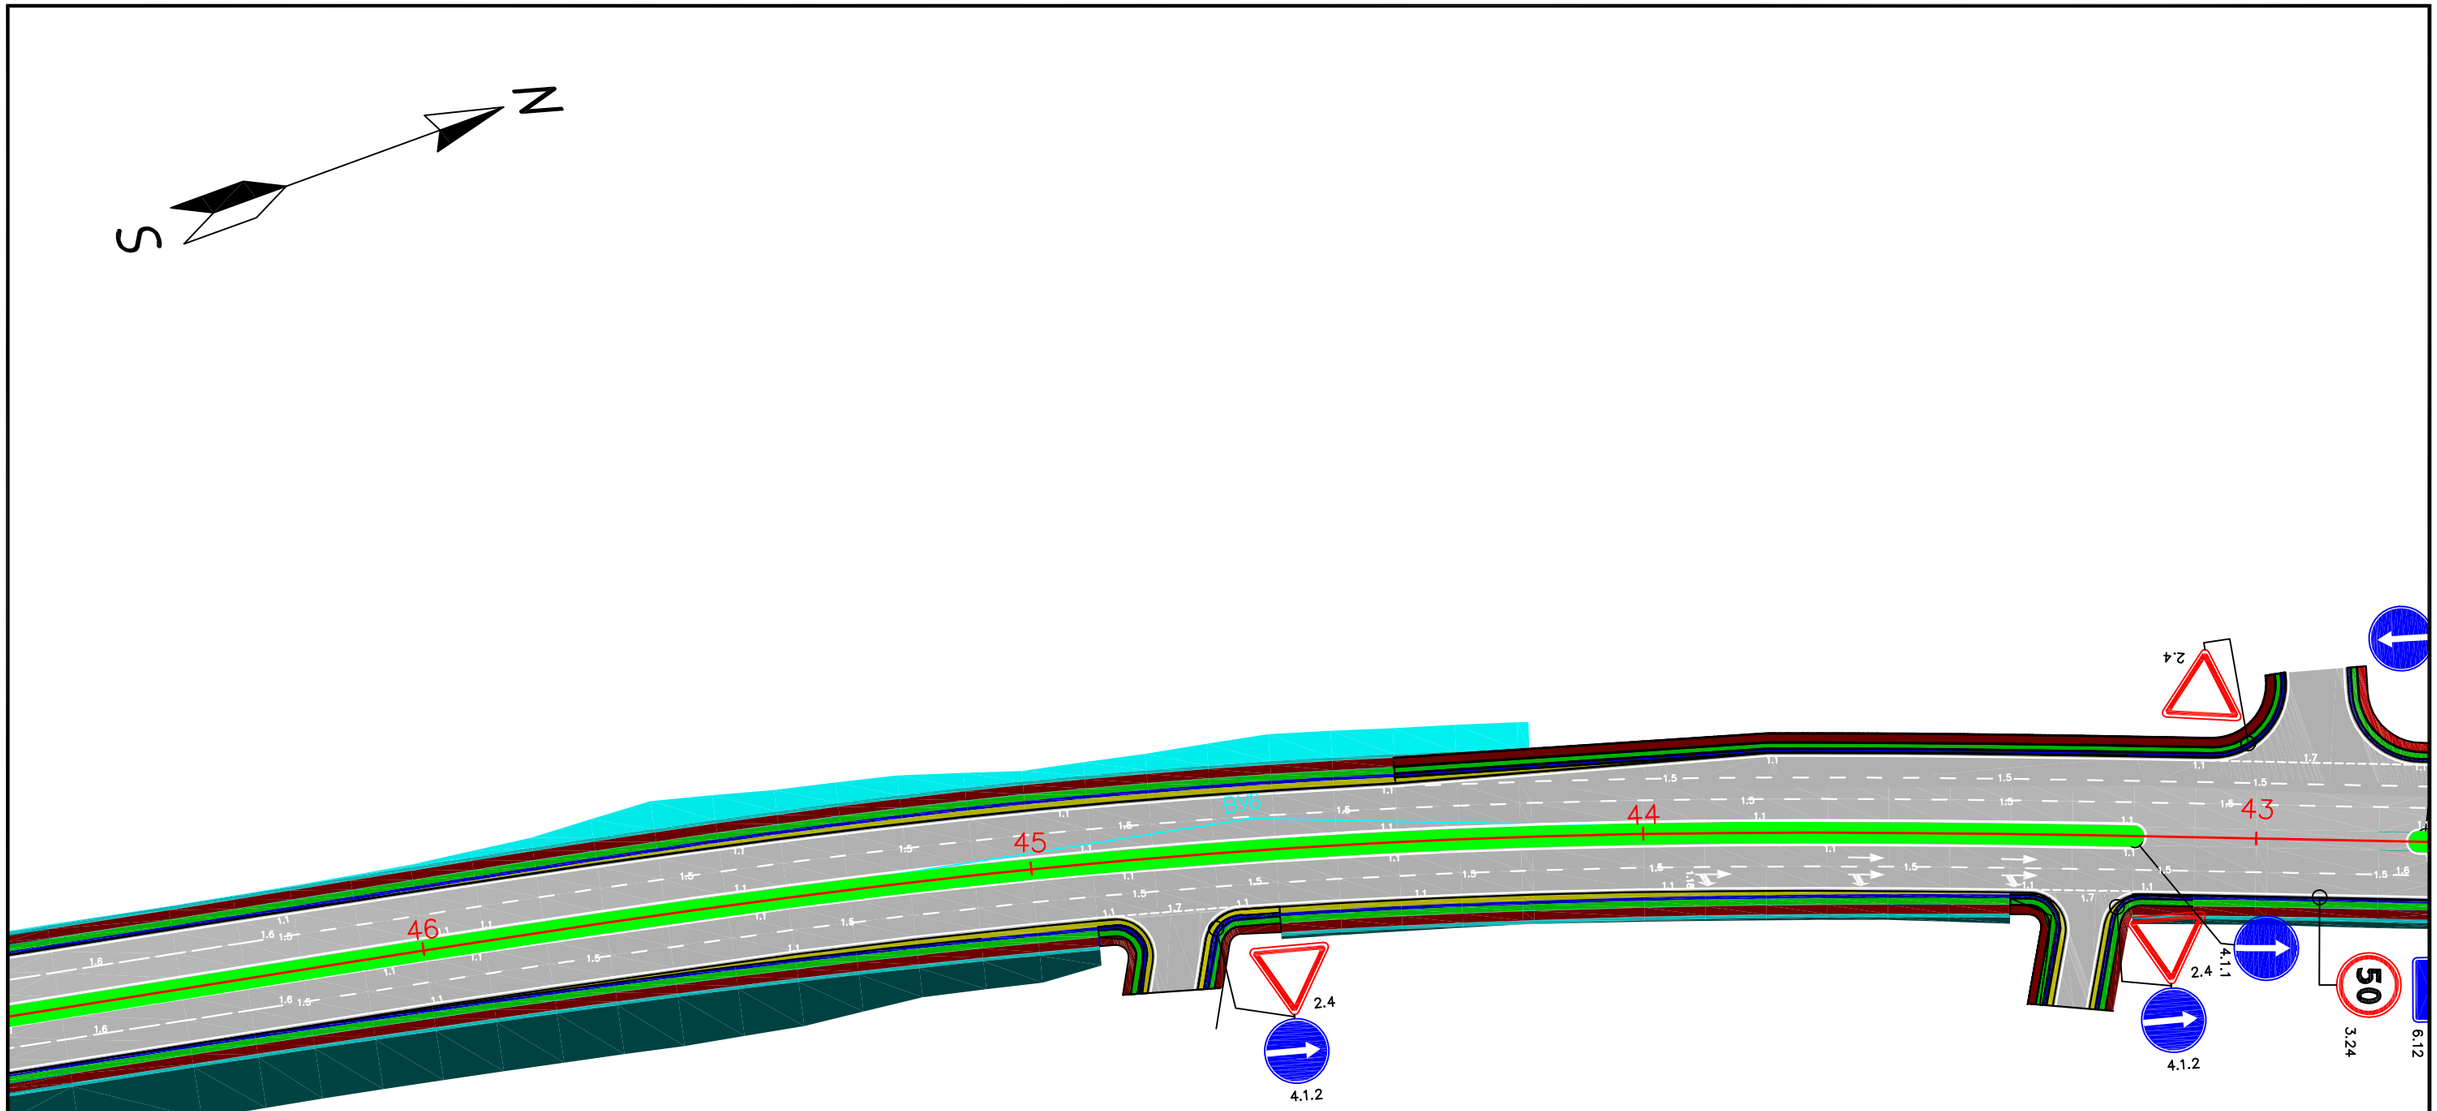


| REV. | AMENDMENTS | BY | APPROVED | DATE |
|---|---|---|---|---|
| | | | | |

KOCKS INGENIEURE

CONSULTANTS:
KOCKS CONSULT GMBH,
STEGEMANNSTRASSE 32–38,
56068 KOBLENZ, GERMANY

STATE UNITARY ENETRPRISE "RESEARCH, DESIGN AND SURVEY INSTITUTE", AYNI STR. 14, DUSHANBE, TAJIKISTAN, 734042

DESIGNED: Y .Y
DRAWN: N.S
CHECKED: G.G
DATE:


Road Signs and Markings


SCALE: 1:1000
ORIGINAL DRAWING SIZE: A3 (297x 420)

TA–8945 TAJ: CAREC Corridors 2, 5, and 6 Road Project (Dushanbe–Kurgonteppa) – PPTA Consultan

Ministry of Transport of the Republic of Tajikistan

DRAWINGRS&M 001

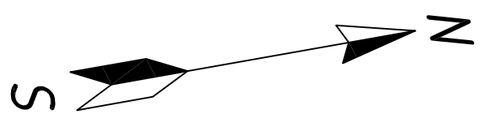

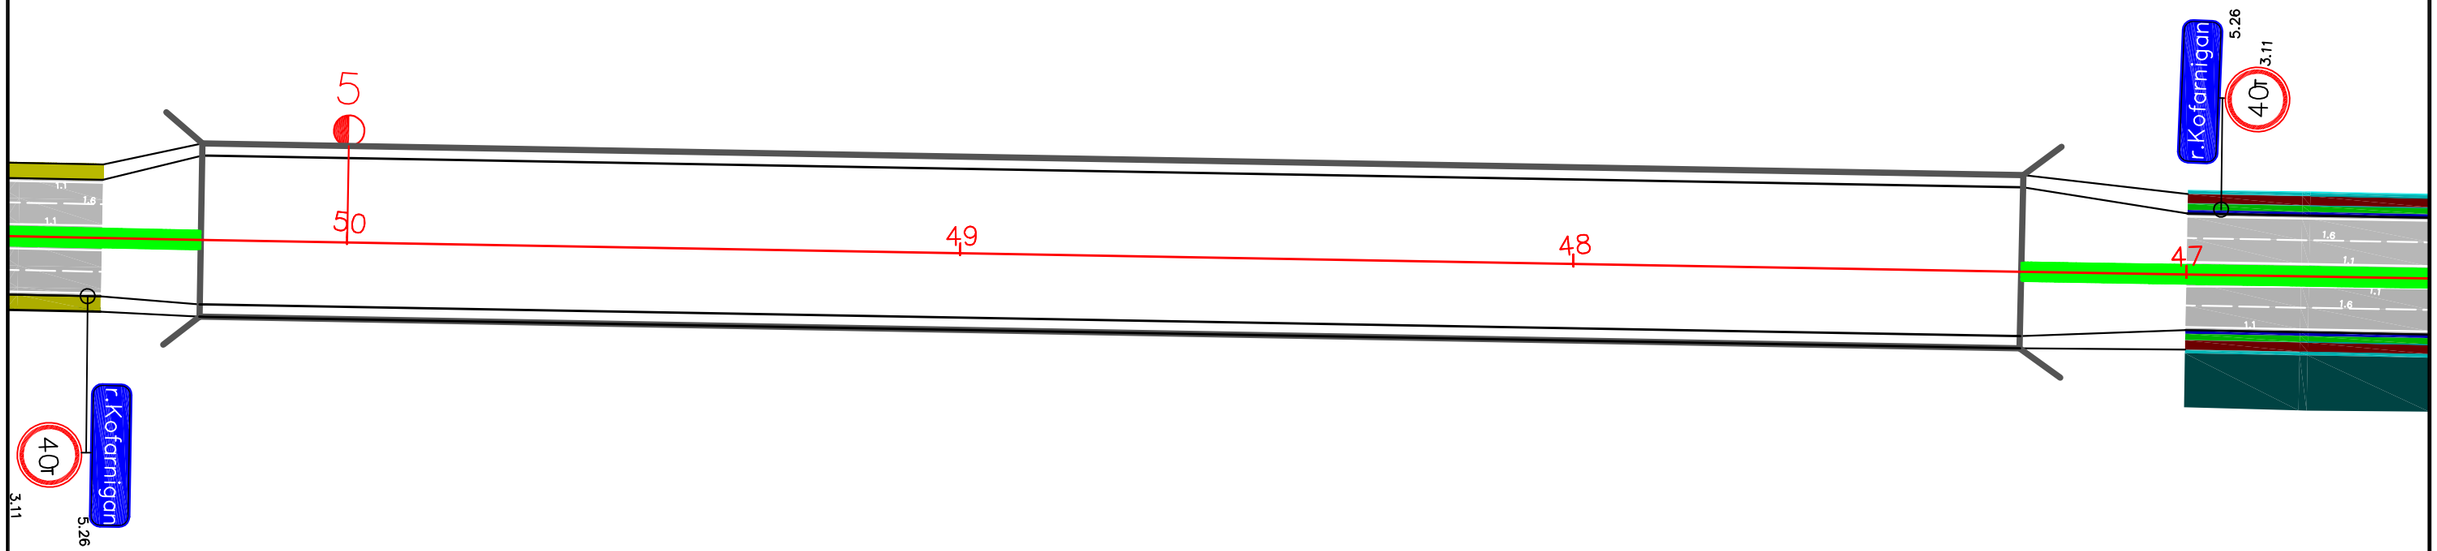
| REV. | AMENDMENTS | BY | APPROVED | DATE |
|---|---|---|---|---|
| | | | | |

KOCKS INGENIEURE

CONSULTANTS:
KOCKS CONSULT GMBH,
STEGEMANNSTRASSE 32–38,
56068 KOBLENZ, GERMANY

STATE UNITARY ENETRPRISE "RESEARCH,
DESIGN AND SURVEY INSTITUTE", AYNI STR. 14,
DUSHANBE, TAJIKISTAN, 734042

DESIGNED: Y .Y
DRAWN: N.S
CHECKED: C.G
DATE:


Road Signs and Markings

SCALE: 1:1000
ORIGINAL DRAWING SIZE: A3 (297x 420)

TA–8945 TAJ: CAREC Corridors 2, 5, and 6 Road Project (Dushanbe–Kurgonteppa) – PPTA Consultan

Ministry of Transport of the Republic of Tajikistan

DRAWINGRS&M 013

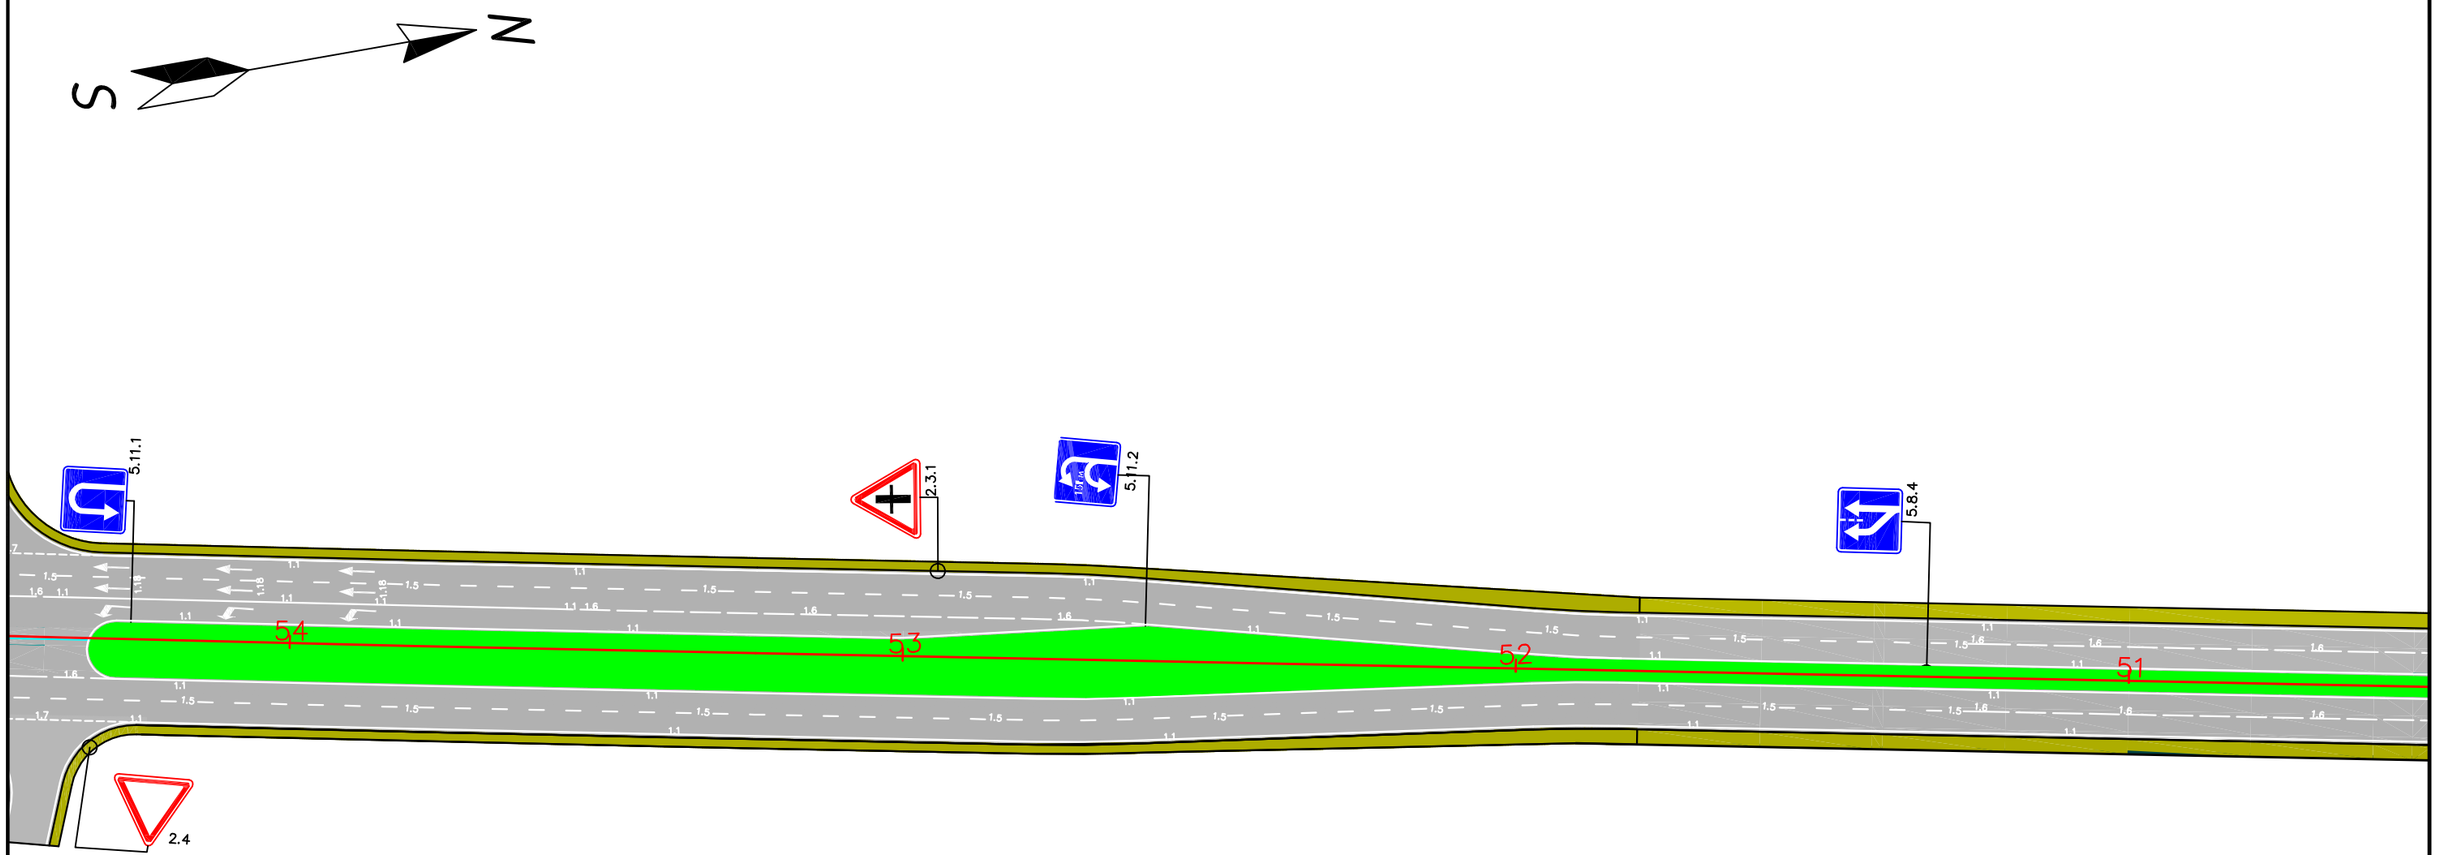


| REV. | AMENDMENTS | BY | APPROVED | DATE |
|---|---|---|---|---|
| | | | | |

KOCKS INGENIEURE

CONSULTANTS:
KOCKS CONSULT GMBH,
STEGEMANNSTRASSE 32–38,
56068 KOBLENZ, GERMANY

STATE UNITARY ENETRPRISE "RESEARCH, DESIGN AND SURVEY INSTITUTE", AYNI STR. 14, DUSHANBE, TAJIKISTAN, 734042

DESIGNED: Y .Y
DRAWN: N.S
CHECKED: G.G
DATE:


Road Signs and Markings

SCALE: 1:1000
ORIGINAL DRAWING SIZE: A3 (297x 420)

TA–8945 TAJ: CAREC Corridors 2, 5, and 6 Road Project (Dushanbe–Kurgonteppa) – PPTA Consultan

Ministry of Transport of the Republic of Tajikistan

DRAWINGRS&M 014

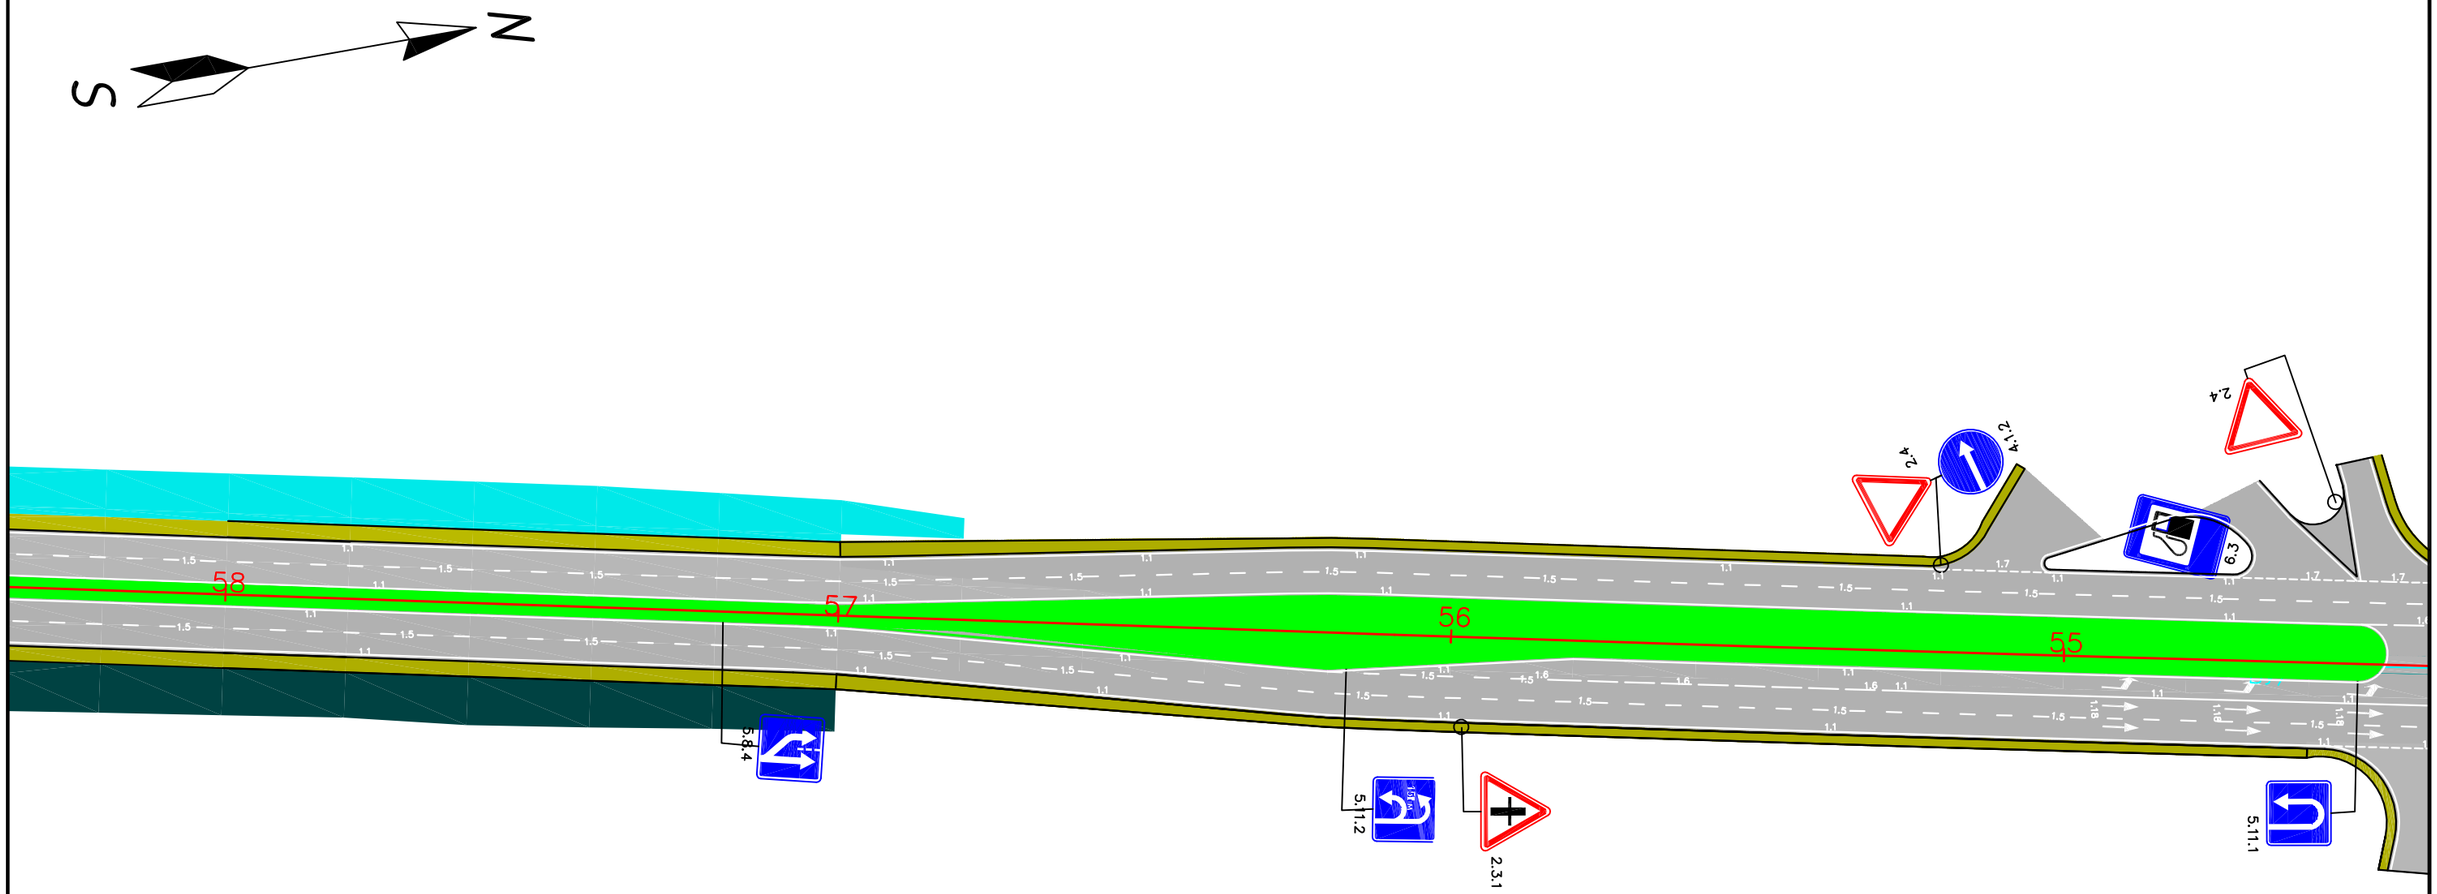


| REV. | AMENDMENTS | BY | APPROVED | DATE |
|---|---|---|---|---|

KOCKS INGENIEURE

CONSULTANTS:
KOCKS CONSULT GMBH,
STEGEMANNSTRASSE 32–38,
56068 KOBLENZ, GERMANY

STATE UNITARY ENETRPRISE "RESEARCH, DESIGN AND SURVEY INSTITUTE", AYNI STR. 14, DUSHANBE, TAJIKISTAN, 734042

DESIGNED: Y .Y
DRAWN: N.S
CHECKED: C.G
DATE:


Road Signs and Markings

SCALE: 1:1000
ORIGINAL DRAWING SIZE: A3 (297x 420)

TA–8945 TAJ: CAREC Corridors 2, 5, and 6 Road Project (Dushanbe–Kurgonteppa) – PPTA Consultan

Ministry of Transport of the Republic of Tajikistan

DRAWINGRS&M 015

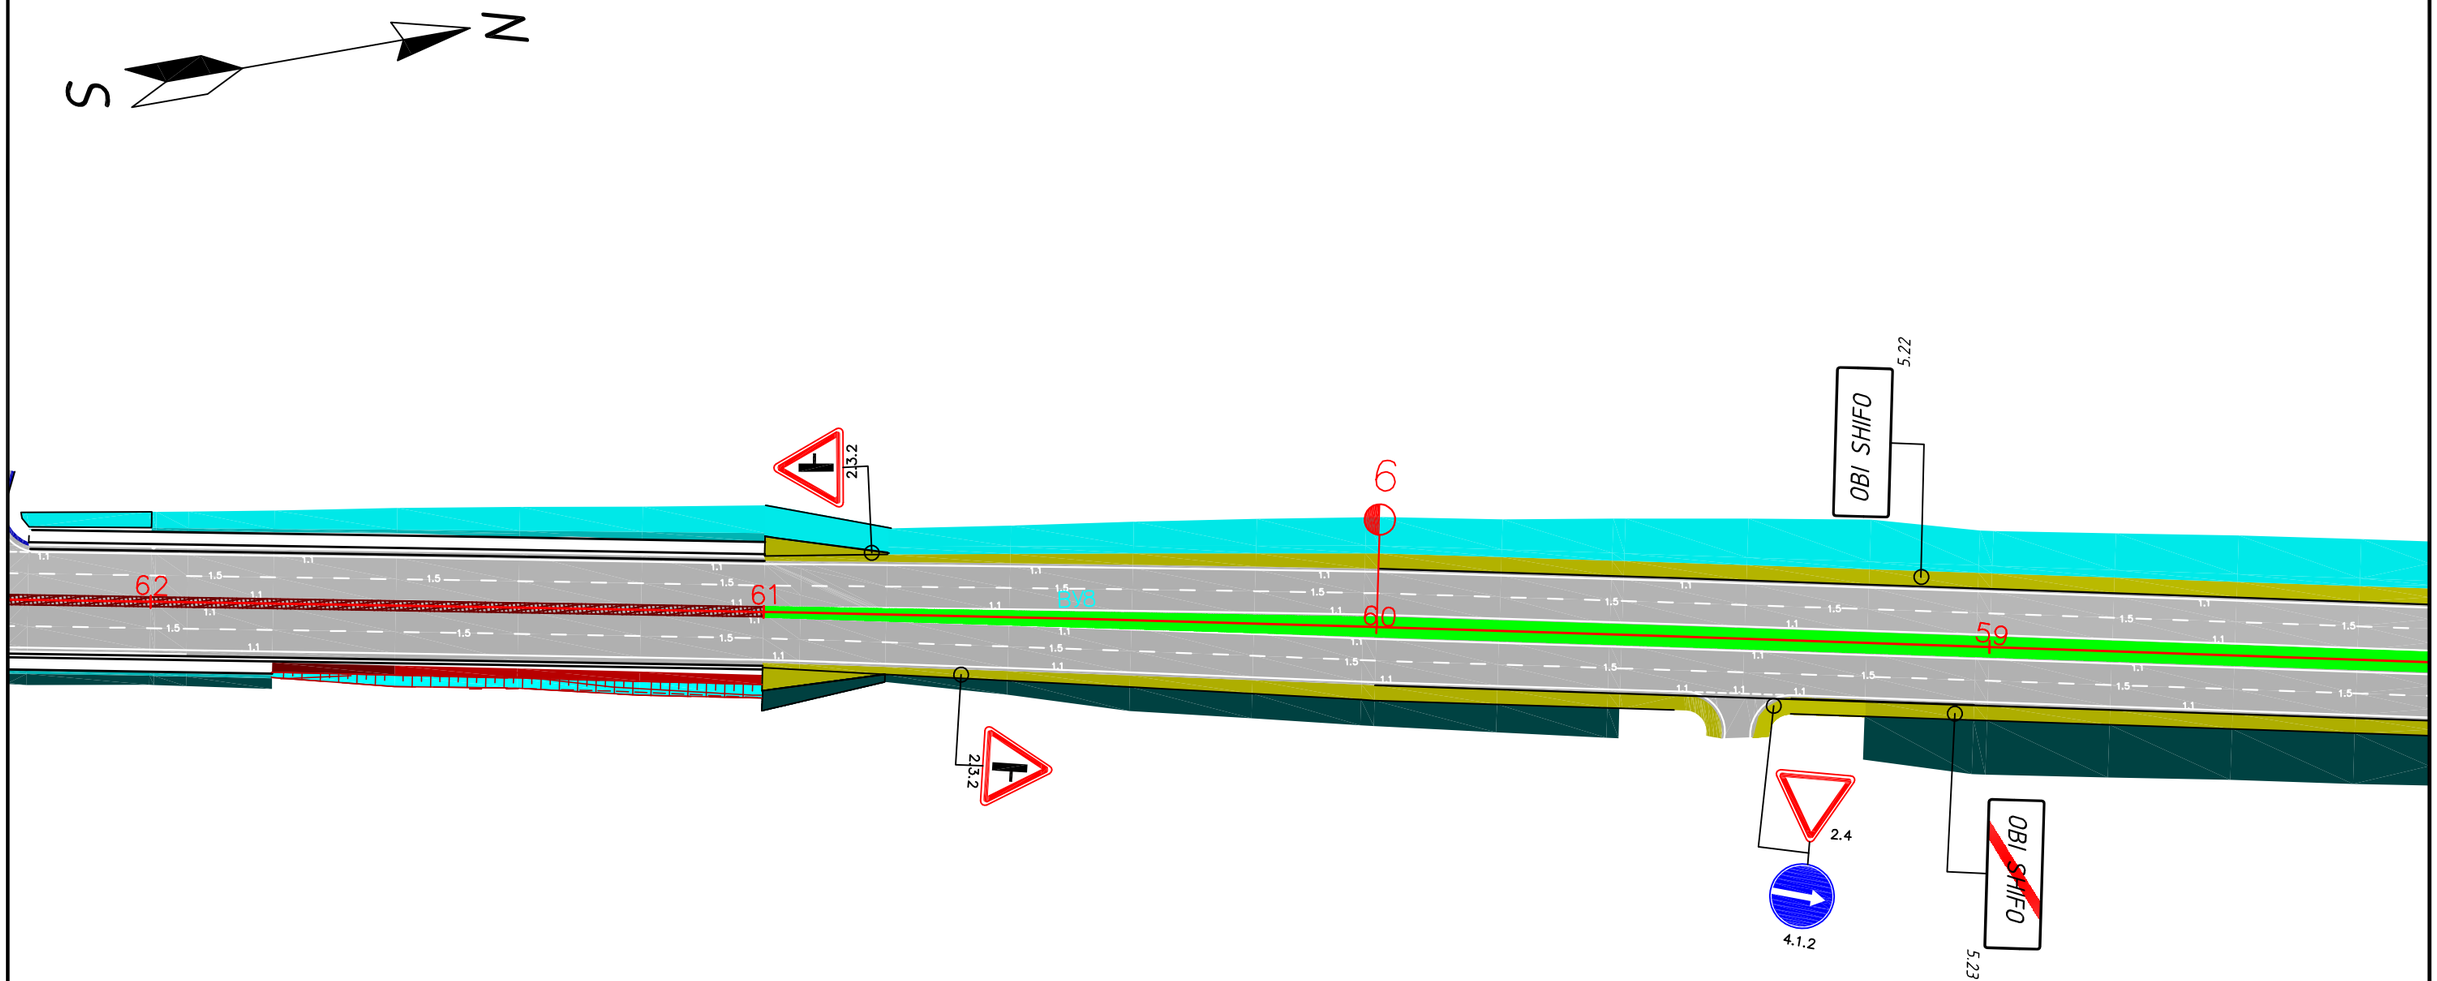


| REV. | AMENDMENTS | BY | APPROVED | DATE |
|---|---|---|---|---|

KOCKS INGENIEURE

CONSULTANTS:
KOCKS CONSULT GMBH,
STEGEMANNSTRASSE 32–38,
56068 KOBLENZ, GERMANY

STATE UNITARY ENETRPRISE "RESEARCH, DESIGN AND SURVEY INSTITUTE", AYNI STR. 14, DUSHANBE, TAJIKISTAN, 734042

DESIGNED: Y .Y
DRAWN: N.S
CHECKED: G.G
DATE:


Road Signs and Markings

SCALE: 1:1000
ORIGINAL DRAWING SIZE: A3 (297x 420)

TA–8945 TAJ: CAREC Corridors 2, 5, and 6 Road Project (Dushanbe–Kurgonteppa) – PPTA Consultan

Ministry of Transport of the Republic of Tajikistan

DRAWINGRS&M 016

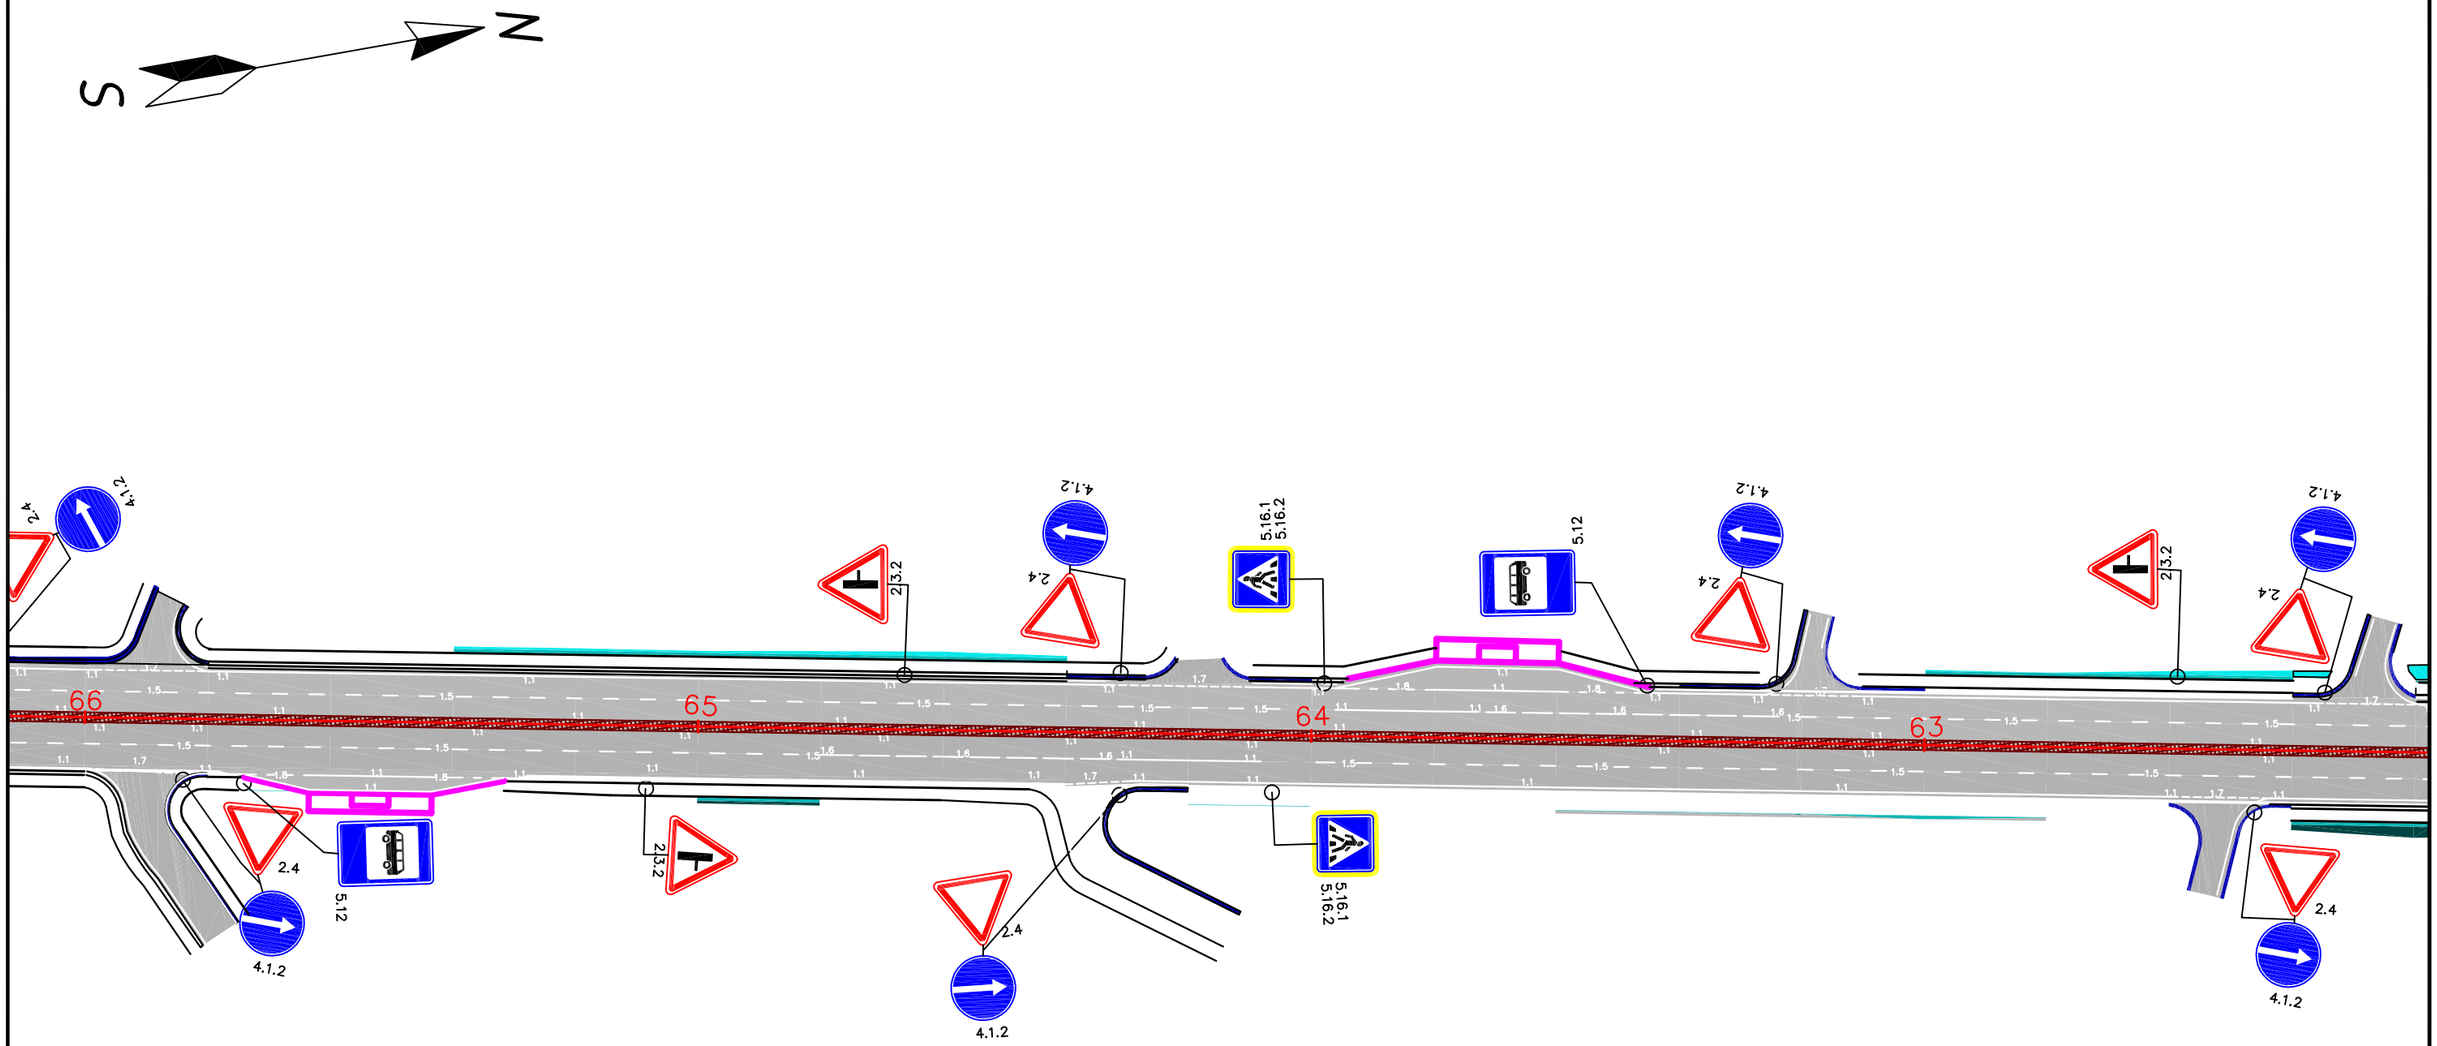


| REV. | AMENDMENTS | BY | APPROVED | DATE |
|---|---|---|---|---|

KOCKS INGENIEURE

CONSULTANTS:
KOCKS CONSULT GMBH,
STEGEMANNSTRASSE 32–38,
56068 KOBLENZ, GERMANY

STATE UNITARY ENETRPRISE "RESEARCH, DESIGN AND SURVEY INSTITUTE", AYNI STR. 14, DUSHANBE, TAJIKISTAN, 734042

DESIGNED: Y .Y
DRAWN: N.S
CHECKED: C.G
DATE:


Road Signs and Markings


SCALE: 1:1000
ORIGINAL DRAWING SIZE: A3 (297x 420)

TA–8945 TAJ: CAREC Corridors 2, 5, and 6 Road Project (Dushanbe–Kurgonteppa) – PPTA Consultan

Ministry of Transport of the Republic of Tajikistan

DRAWINGRS&M 017

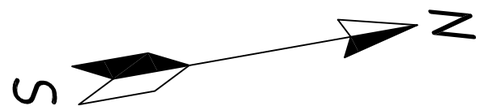

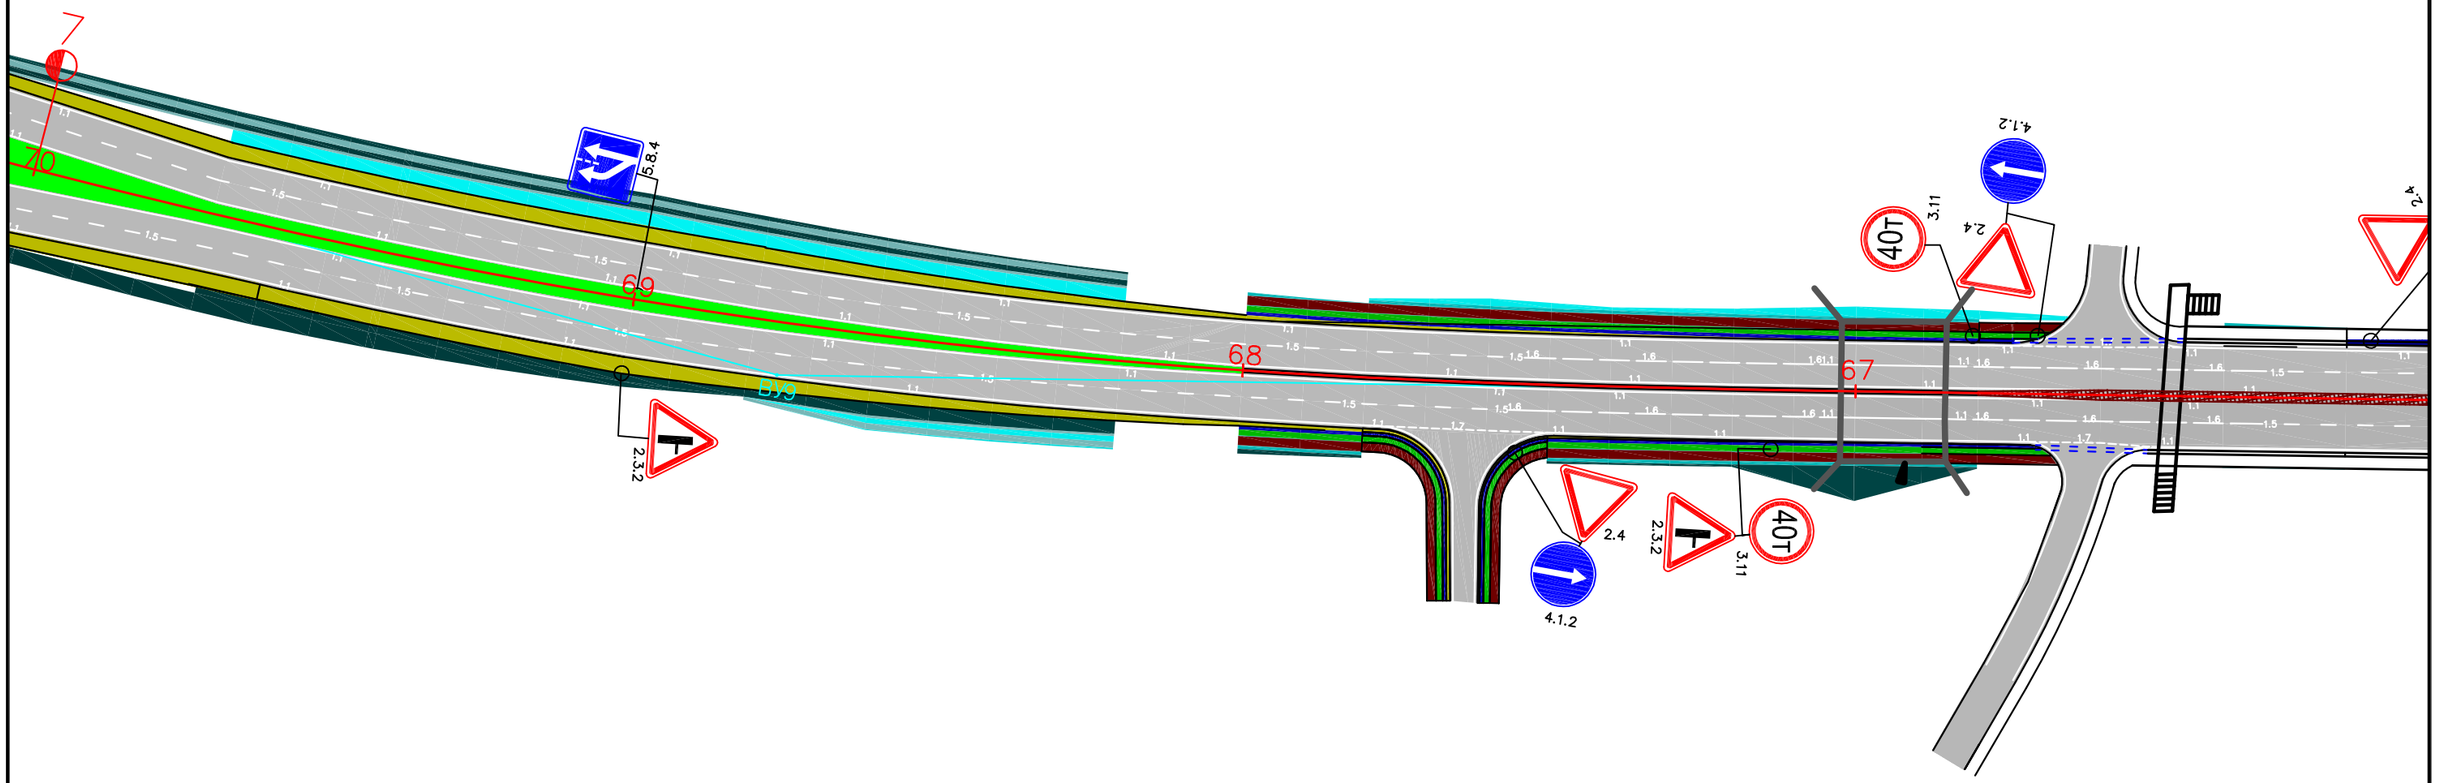
| REV. | AMENDMENTS | BY | APPROVED | DATE |
|---|---|---|---|---|
| | | | | |

KOCKS INGENIEURE

CONSULTANTS:
KOCKS CONSULT GMBH,
STEGEMANNSTRASSE 32–38,
56068 KOBLENZ, GERMANY

STATE UNITARY ENETRPRISE "RESEARCH, DESIGN AND SURVEY INSTITUTE", AYNI STR. 14, DUSHANBE, TAJIKISTAN, 734042

DESIGNED: Y .Y
DRAWN: N.S
CHECKED: C.G
DATE:


Road Signs and Markings

SCALE: 1:1000
ORIGINAL DRAWING SIZE: A3 (297x 420)

TA–8945 TAJ: CAREC Corridors 2, 5, and 6 Road Project (Dushanbe–Kurgonteppa) – PPTA Consultan

Ministry of Transport of the Republic of Tajikistan

DRAWING RS&M 018

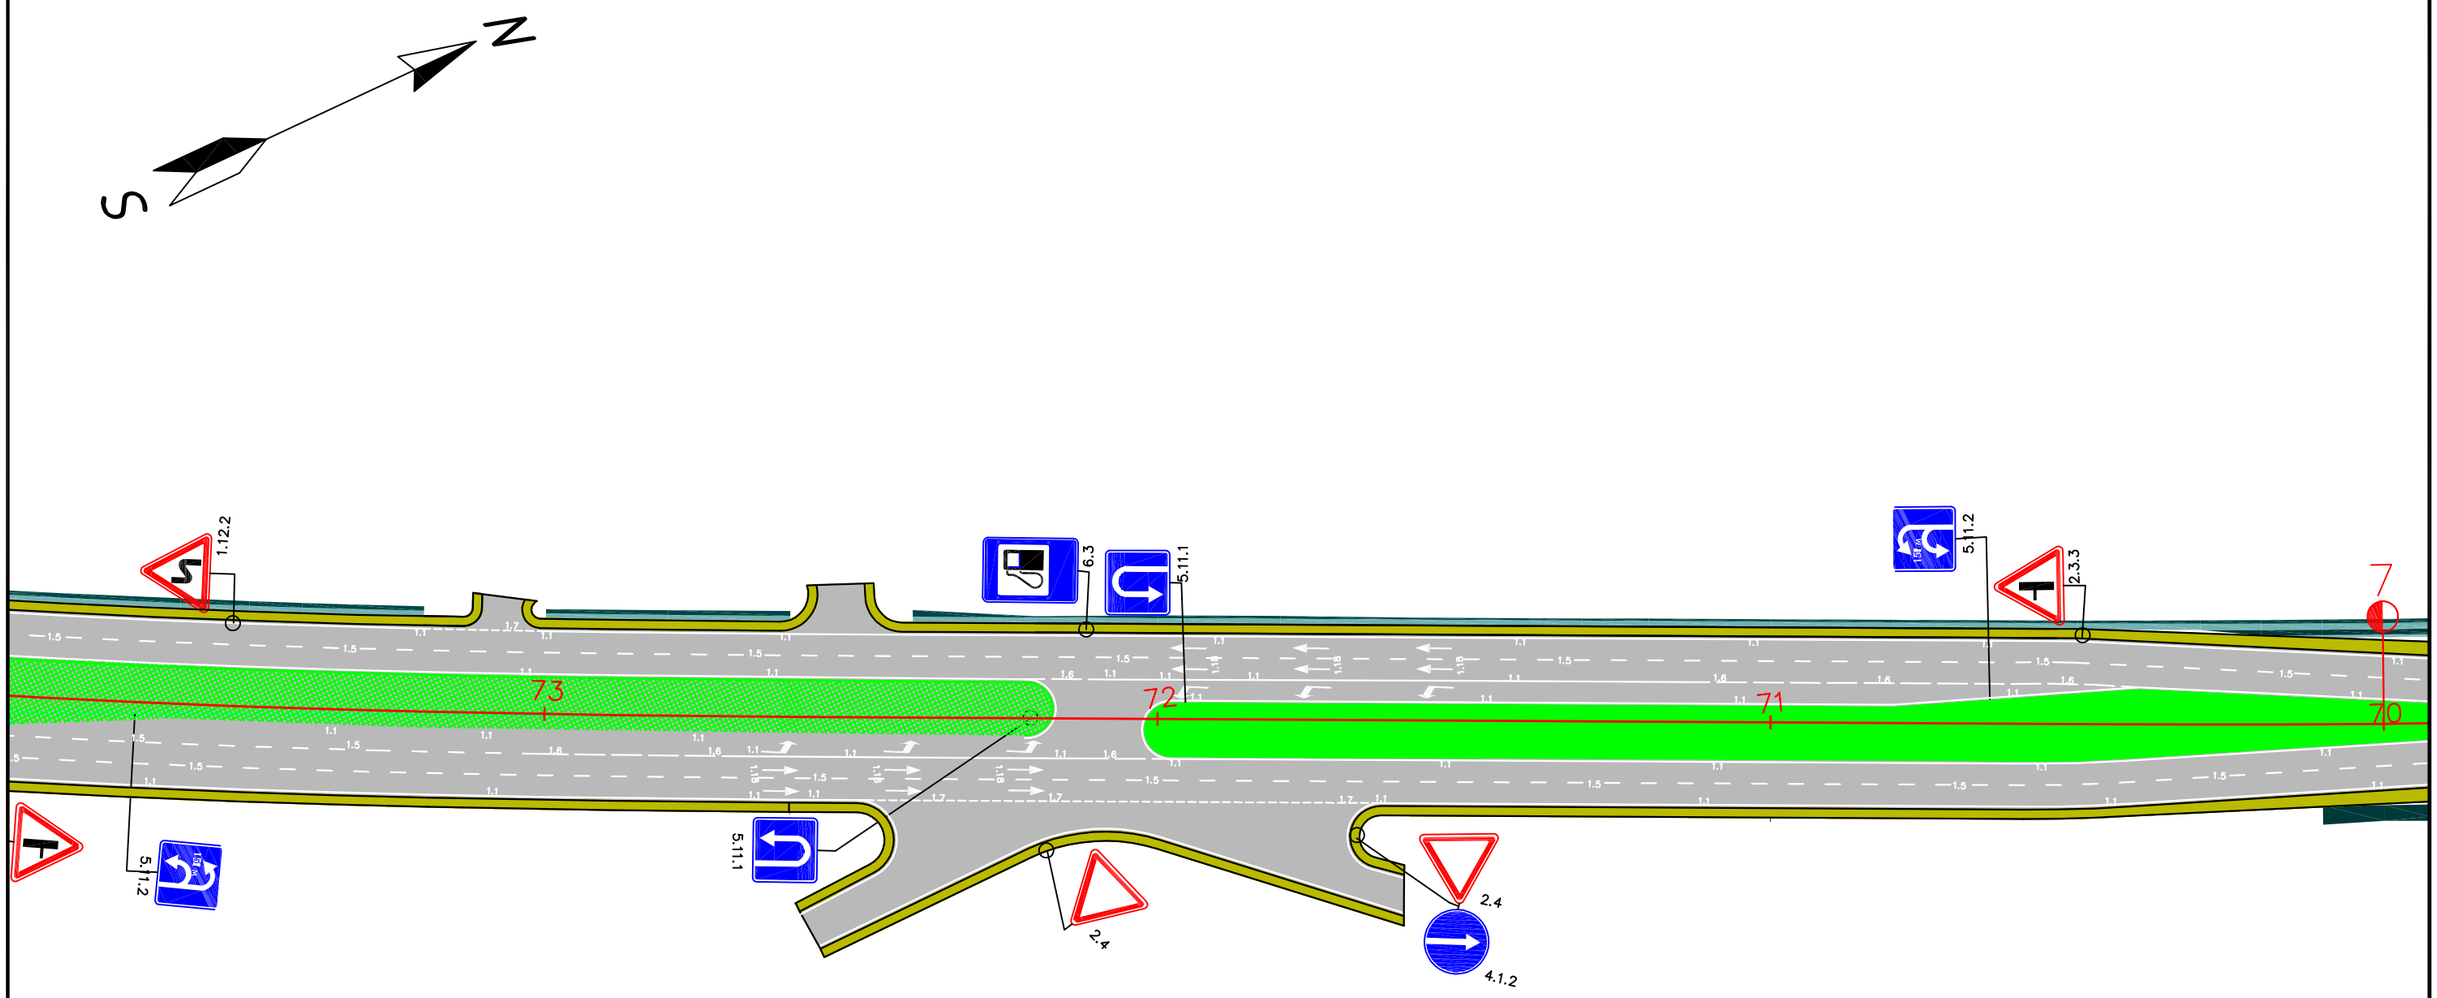


| REV. | AMENDMENTS | BY | APPROVED | DATE |
|---|---|---|---|---|
| | | | | |

KOCKS INGENIEURE

CONSULTANTS:
KOCKS CONSULT GMBH,
STEGEMANNSTRASSE 32–38,
56068 KOBLENZ, GERMANY

STATE UNITARY ENETRPRISE "RESEARCH, DESIGN AND SURVEY INSTITUTE", AYNI STR. 14, DUSHANBE, TAJIKISTAN, 734042

DESIGNED: Y .Y
DRAWN: N.S
CHECKED: G.G
DATE:


Road Signs and Markings

SCALE: 1:1000
ORIGINAL DRAWING SIZE: A3 (297x 420)

TA–8945 TAJ: CAREC Corridors 2, 5, and 6 Road Project (Dushanbe–Kurgonteppa) – PPTA Consultan

Ministry of Transport of the Republic of Tajikistan

DRAWING RS&M 019

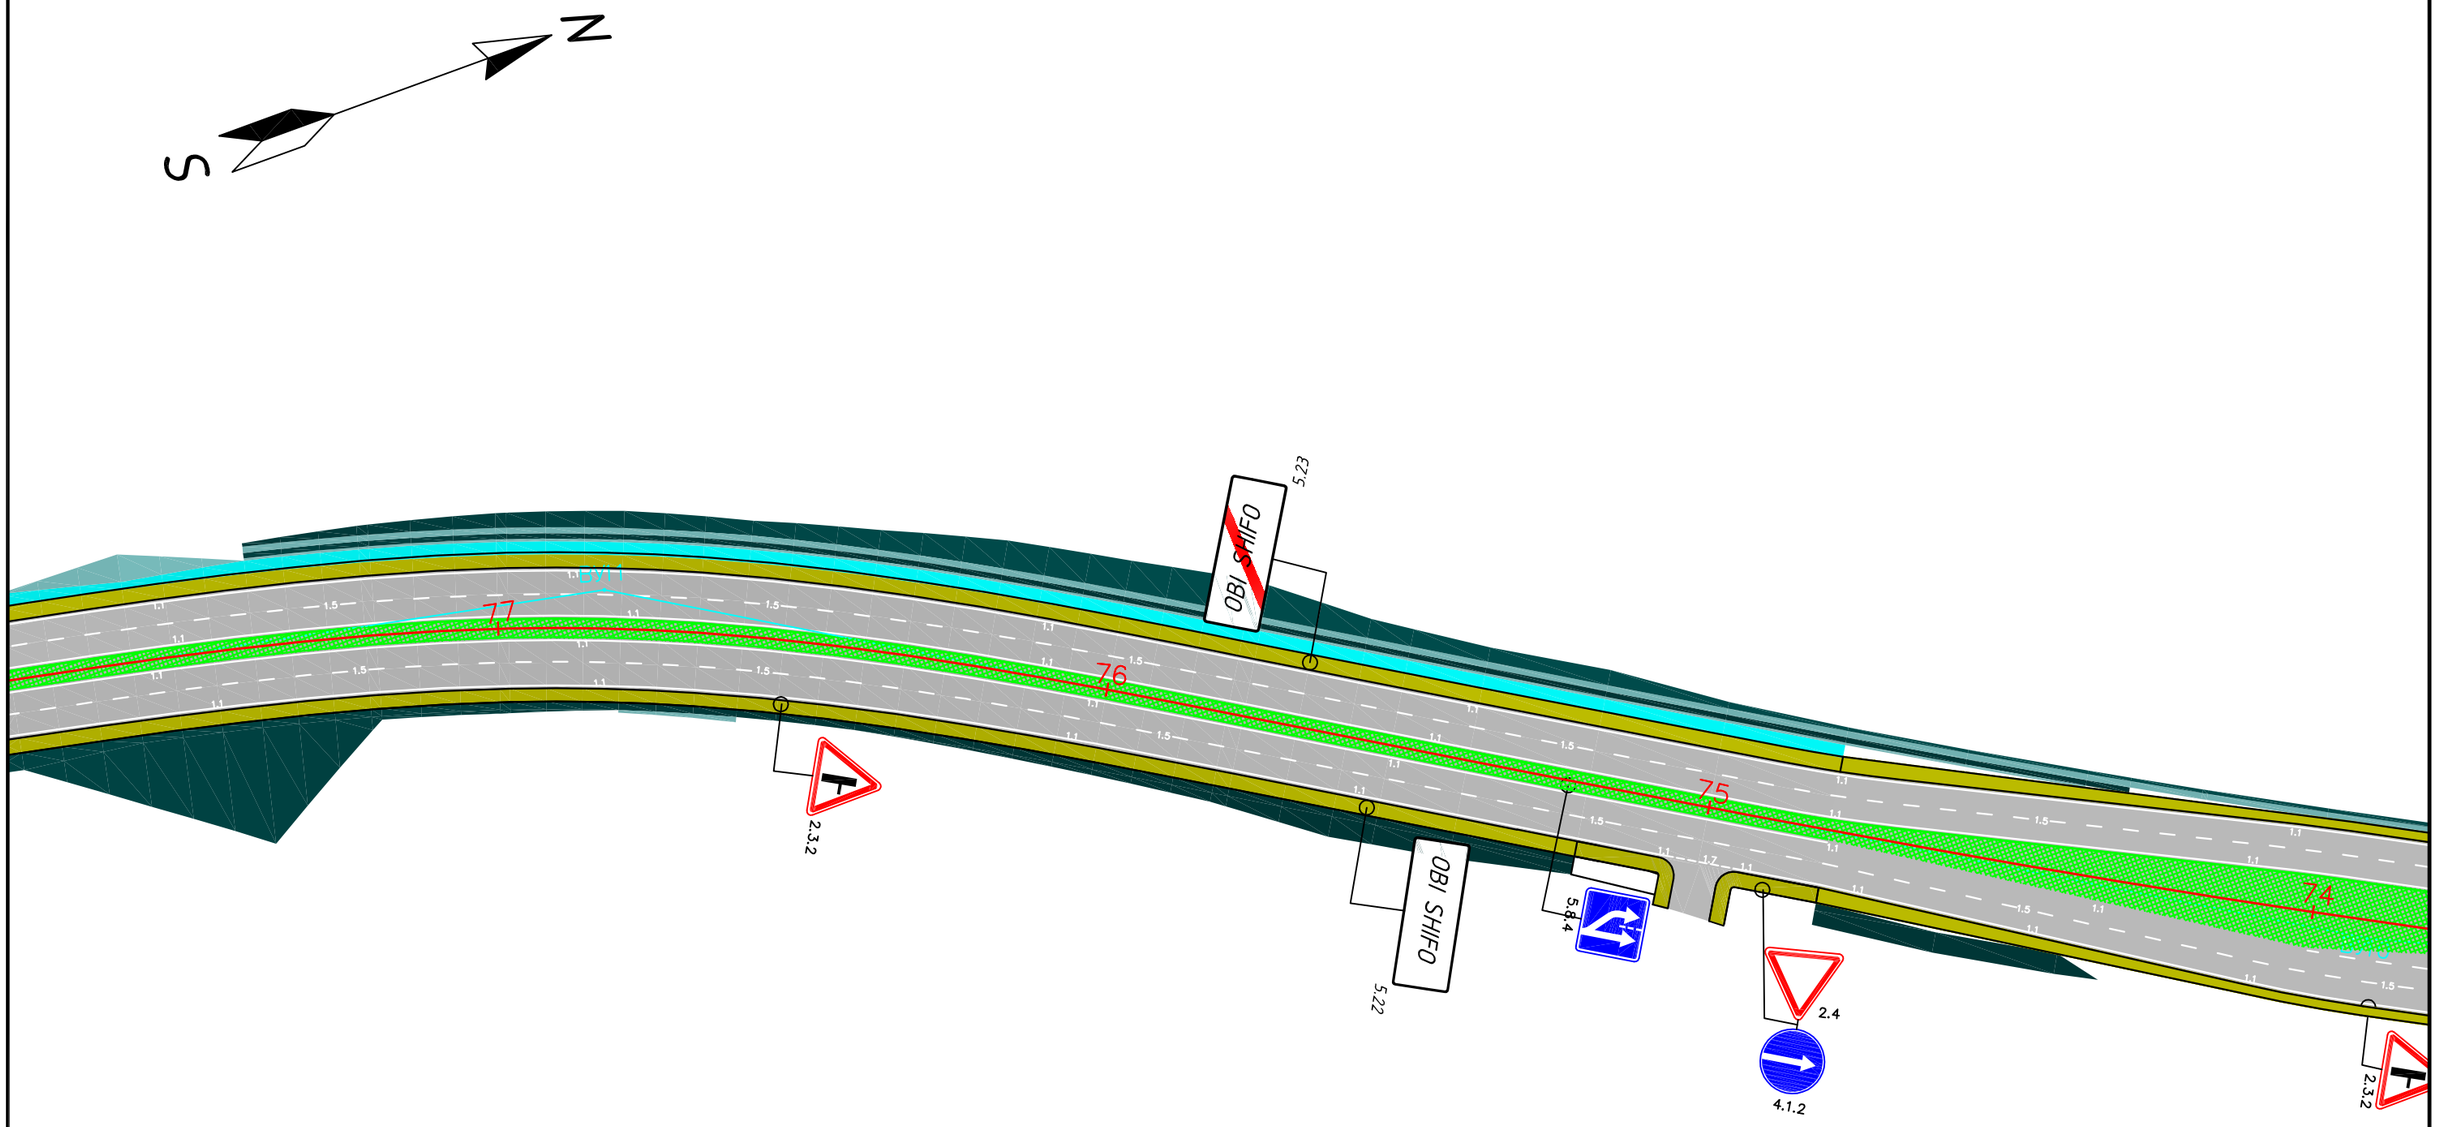


| REV. | AMENDMENTS | BY | APPROVED | DATE |
|---|---|---|---|---|
| | | | | |

KOCKS INGENIEURE

CONSULTANTS:
KOCKS CONSULT GMBH,
STEGEMANNSTRASSE 32–38,
56068 KOBLENZ, GERMANY

STATE UNITARY ENETRPRISE "RESEARCH, DESIGN AND SURVEY INSTITUTE", AYNI STR. 14, DUSHANBE, TAJIKISTAN, 734042

DESIGNED: Y .Y
DRAWN: N.S
CHECKED: C.G
DATE:


Road Signs and Markings

SCALE: 1:1000
ORIGINAL DRAWING SIZE: A3 (297x 420)

TA–8945 TAJ: CAREC Corridors 2, 5, and 6 Road Project (Dushanbe–Kurgonteppa) – PPTA Consultan

Ministry of Transport of the Republic of Tajikistan

DRAWING NO RS&M 020

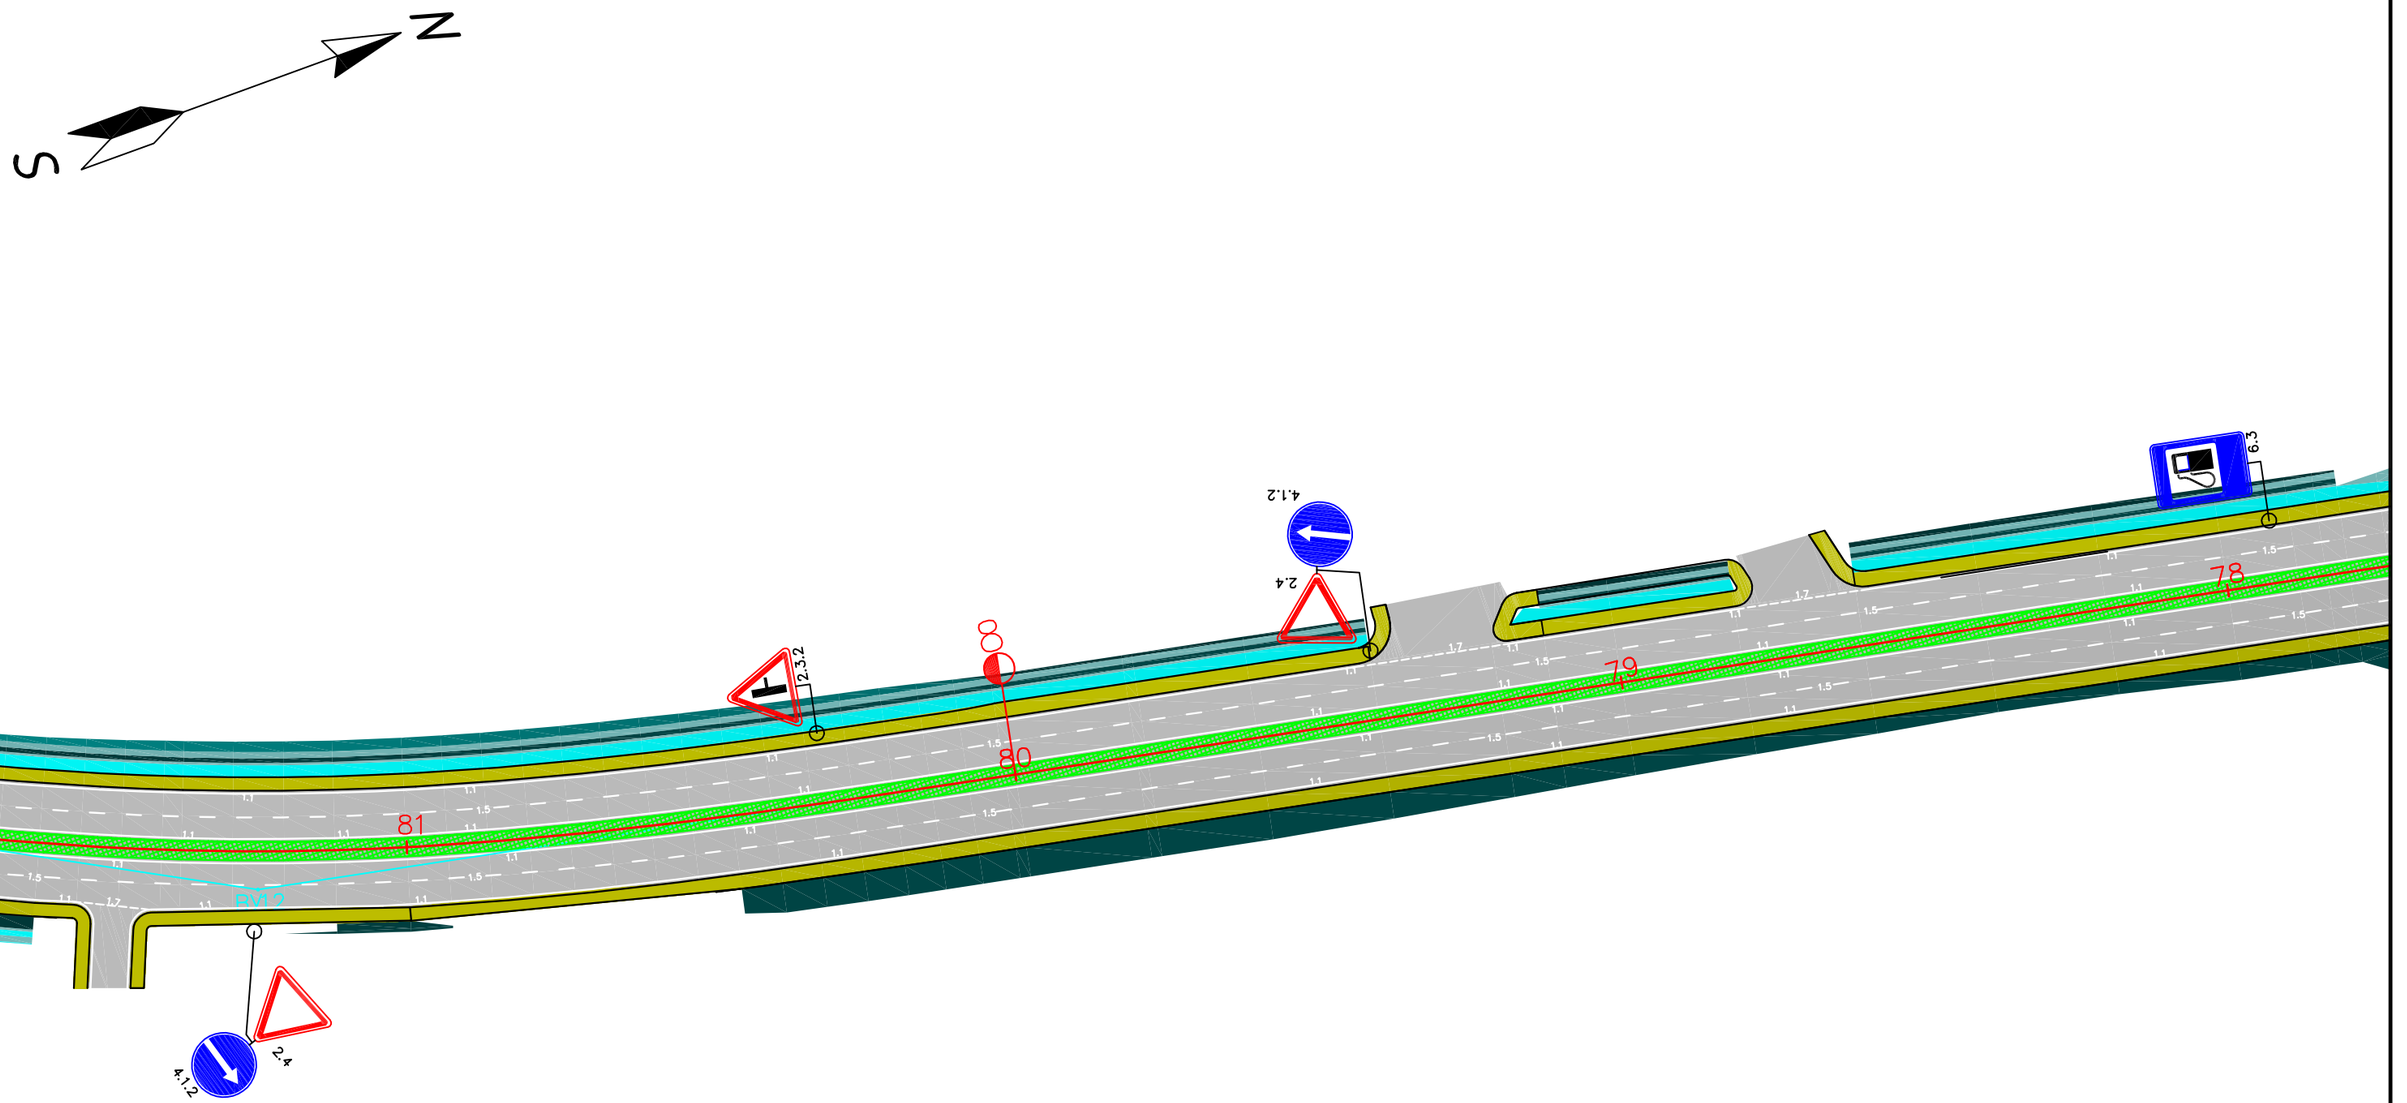


| REV. | AMENDMENTS | BY | APPROVED | DATE |
|---|---|---|---|---|
| | | | | |

KOCKS INGENIEURE

CONSULTANTS:
KOCKS CONSULT GMBH,
STEGEMANNSTRASSE 32–38,
56068 KOBLENZ, GERMANY

STATE UNITARY ENETRPRISE "RESEARCH, DESIGN AND SURVEY INSTITUTE", AYNI STR. 14, DUSHANBE, TAJIKISTAN, 734042

DESIGNED: Y .Y
DRAWN: N.S
CHECKED: C.G
DATE:


Road Signs and Markings

SCALE: 1:1000
ORIGINAL DRAWING SIZE: A3 (297x 420)

TA–8945 TAJ: CAREC Corridors 2, 5, and 6 Road Project (Dushanbe–Kurgonteppa) – PPTA Consultan

Ministry of Transport of the Republic of Tajikistan

DRAWINGRS&M 021

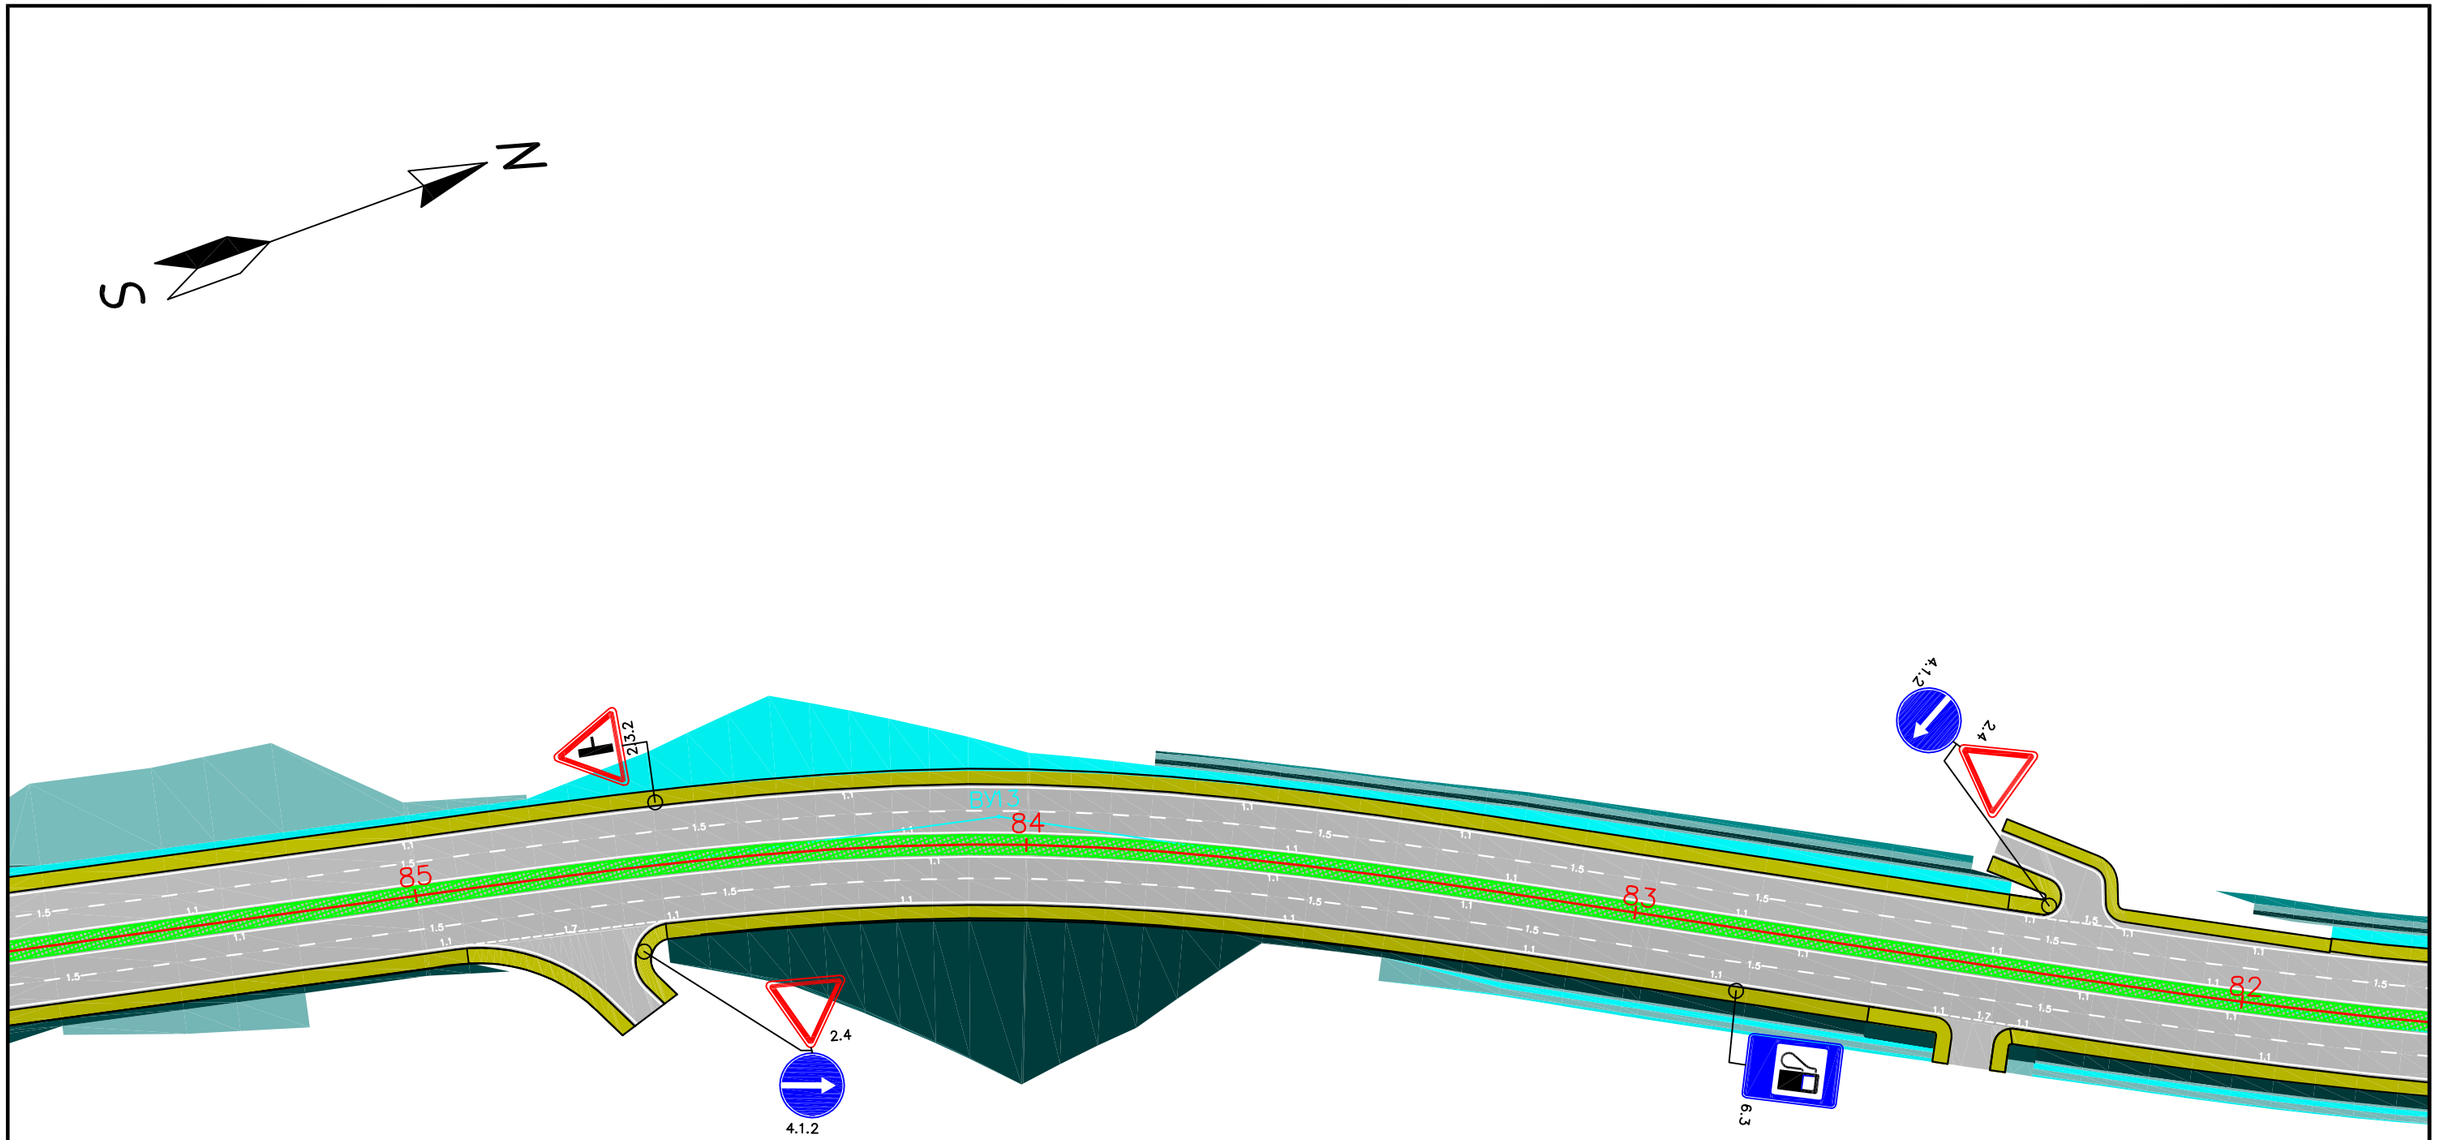


| REV. | AMENDMENTS | BY | APPROVED | DATE |
|---|---|---|---|---|
| | | | | |

KOCKS INGENIEURE

CONSULTANTS:
KOCKS CONSULT GMBH,
STEGEMANNSTRASSE 32–38,
56068 KOBLENZ, GERMANY

STATE UNITARY ENETRPRISE "RESEARCH, DESIGN AND SURVEY INSTITUTE", AYNI STR. 14, DUSHANBE, TAJIKISTAN, 734042

DESIGNED: Y .Y
DRAWN: N.S
CHECKED: G.G
DATE:


Road Signs and Markings


SCALE: 1:1000
ORIGINAL DRAWING SIZE: A3 (297x 420)

TA–8945 TAJ: CAREC Corridors 2, 5, and 6 Road Project (Dushanbe–Kurgonteppa) – PPTA Consultan

Ministry of Transport of the Republic of Tajikistan

DRAWING RS&M 022

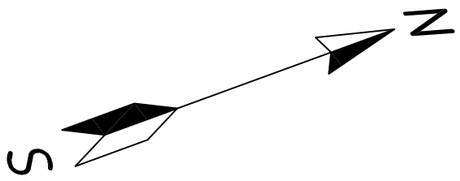

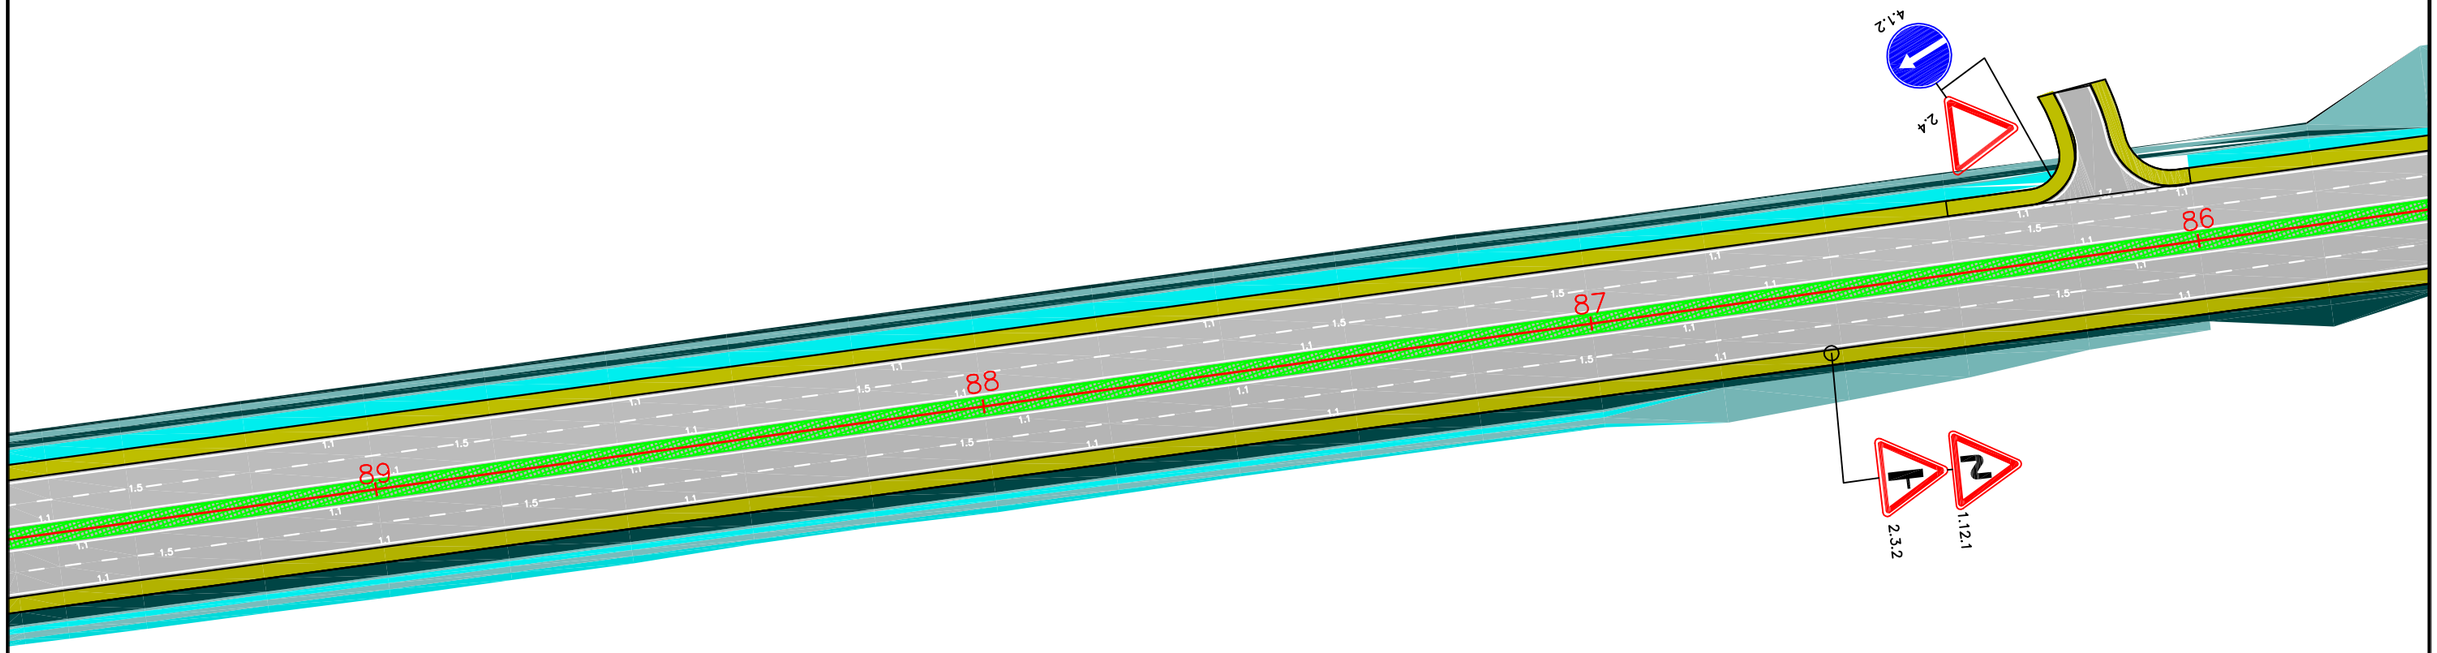
| REV. | AMENDMENTS | BY | APPROVED | DATE |
|---|---|---|---|---|
| | | | | |

CONSULTANTS:
KOCKS CONSULT GMBH,
STEGEMANNSTRASSE 32–38,
56068 KOBLENZ, GERMANY

STATE UNITARY ENETRPRISE "RESEARCH, DESIGN AND SURVEY INSTITUTE", AYNI STR. 14, DUSHANBE, TAJIKISTAN, 734042

DESIGNED: Y .Y
DRAWN: N.S
CHECKED: C.G
DATE:


Road Signs and Markings


SCALE: 1:1000
ORIGINAL DRAWING SIZE: A3 (297x 420)

TA–8945 TAJ: CAREC Corridors 2, 5, and 6 Road Project (Dushanbe–Kurgonteppa) – PPTA Consultan

Ministry of Transport of the Republic of Tajikistan

DRAWING NO RS&M 023

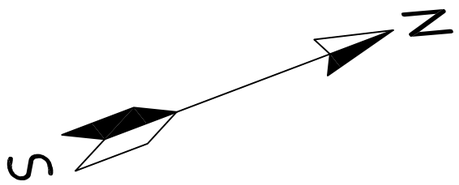

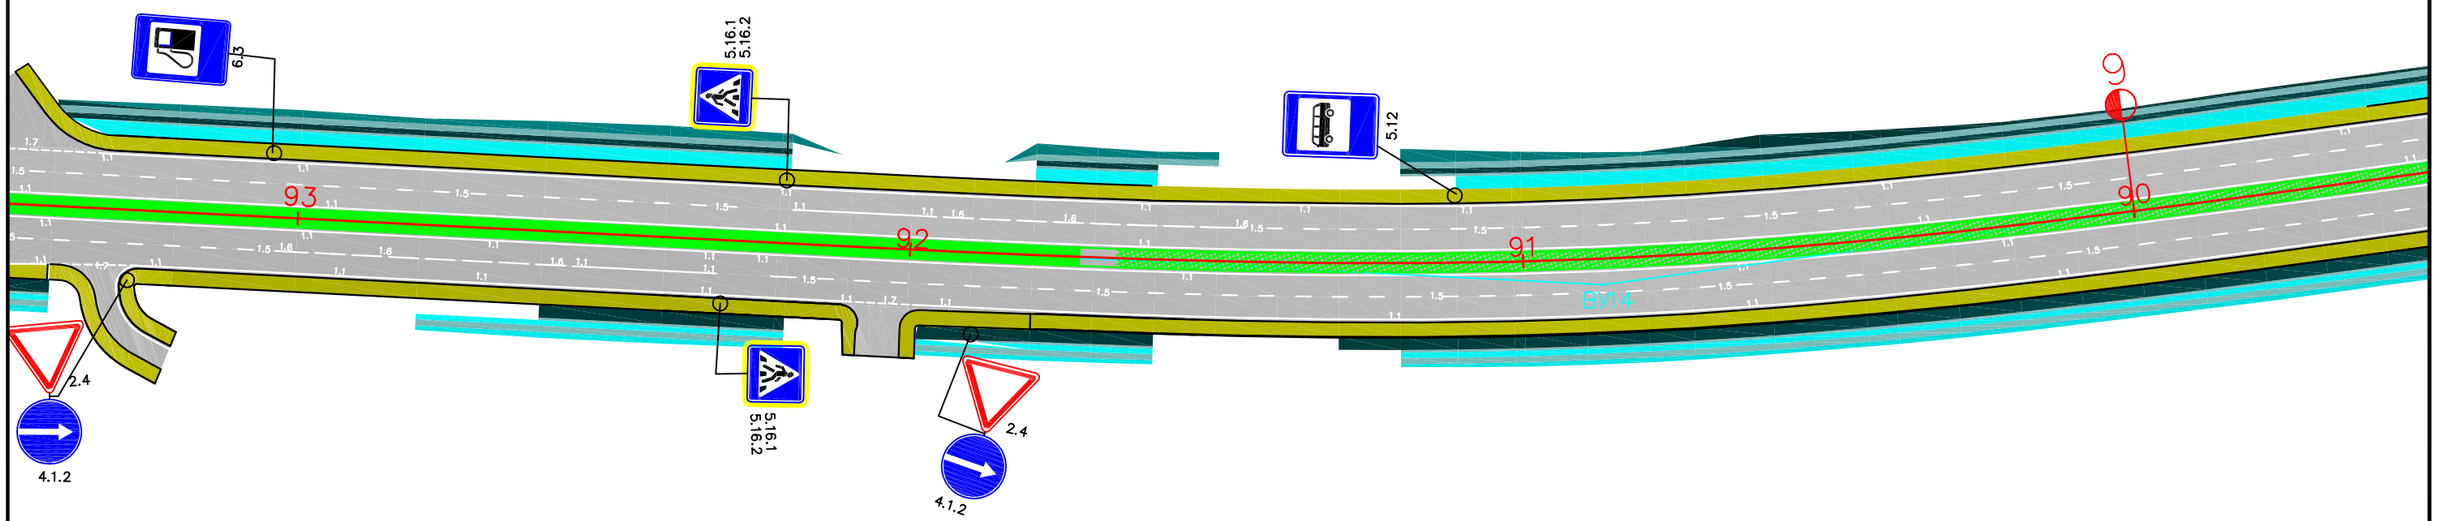
| REV. | AMENDMENTS | BY | APPROVED | DATE |
|---|---|---|---|---|

KOCKS INGENIEURE

CONSULTANTS:
KOCKS CONSULT GMBH,
STEGEMANNSTRASSE 32–38,
56068 KOBLENZ, GERMANY

STATE UNITARY ENETRPRISE "RESEARCH, DESIGN AND SURVEY INSTITUTE", AYNI STR. 14, DUSHANBE, TAJIKISTAN, 734042

DESIGNED: Y .Y
DRAWN: N.S
CHECKED: G.G
DATE:


Road Signs and Markings

SCALE: 1:1000
ORIGINAL DRAWING SIZE: A3 (297x 420)

TA–8945 TAJ: CAREC Corridors 2, 5, and 6 Road Project (Dushanbe–Kurgonteppa) – PPTA Consultan

Ministry of Transport of the Republic of Tajikistan

DRAWINGRS&M 024

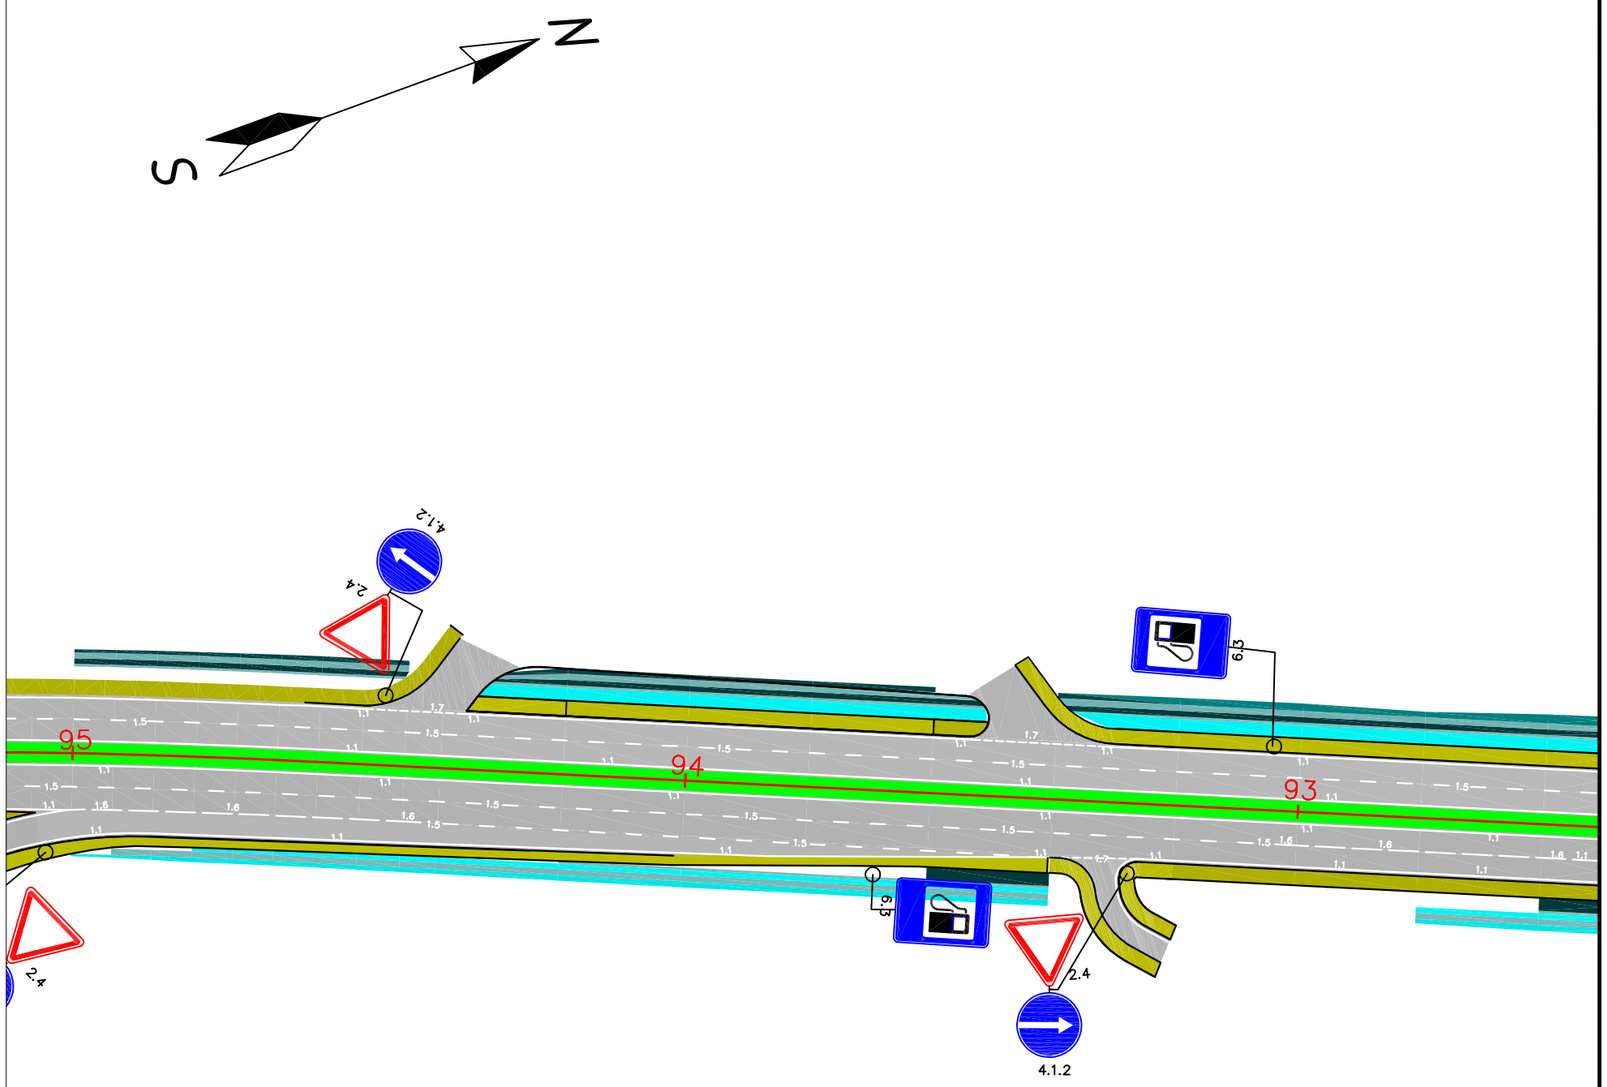


| REV. | AMENDMENTS | BY | APPROVED | DATE |
|---|---|---|---|---|
| | | | | |

KOCKS INGENIEURE

CONSULTANTS:
KOCKS CONSULT GMBH,
STEGEMANNSTRASSE 32–38,
56068 KOBLENZ, GERMANY

STATE UNITARY ENETRPRISE "RESEARCH,
DESIGN AND SURVEY INSTITUTE", AYNI STR. 14,
DUSHANBE, TAJIKISTAN, 734042

DESIGNED: Y .Y
DRAWN: N.S
CHECKED: C.G
DATE:


Road Signs and Markings

SCALE: 1:1000
ORIGINAL DRAWING SIZE: A3 (297x 420)

TA–8945 TAJ: CAREC Corridors 2, 5, and 6 Road Project (Dushanbe–Kurgonteppa) – PPTA Consultan

Ministry of Transport of the Republic of Tajikistan

DRAWING NO RS&M 025

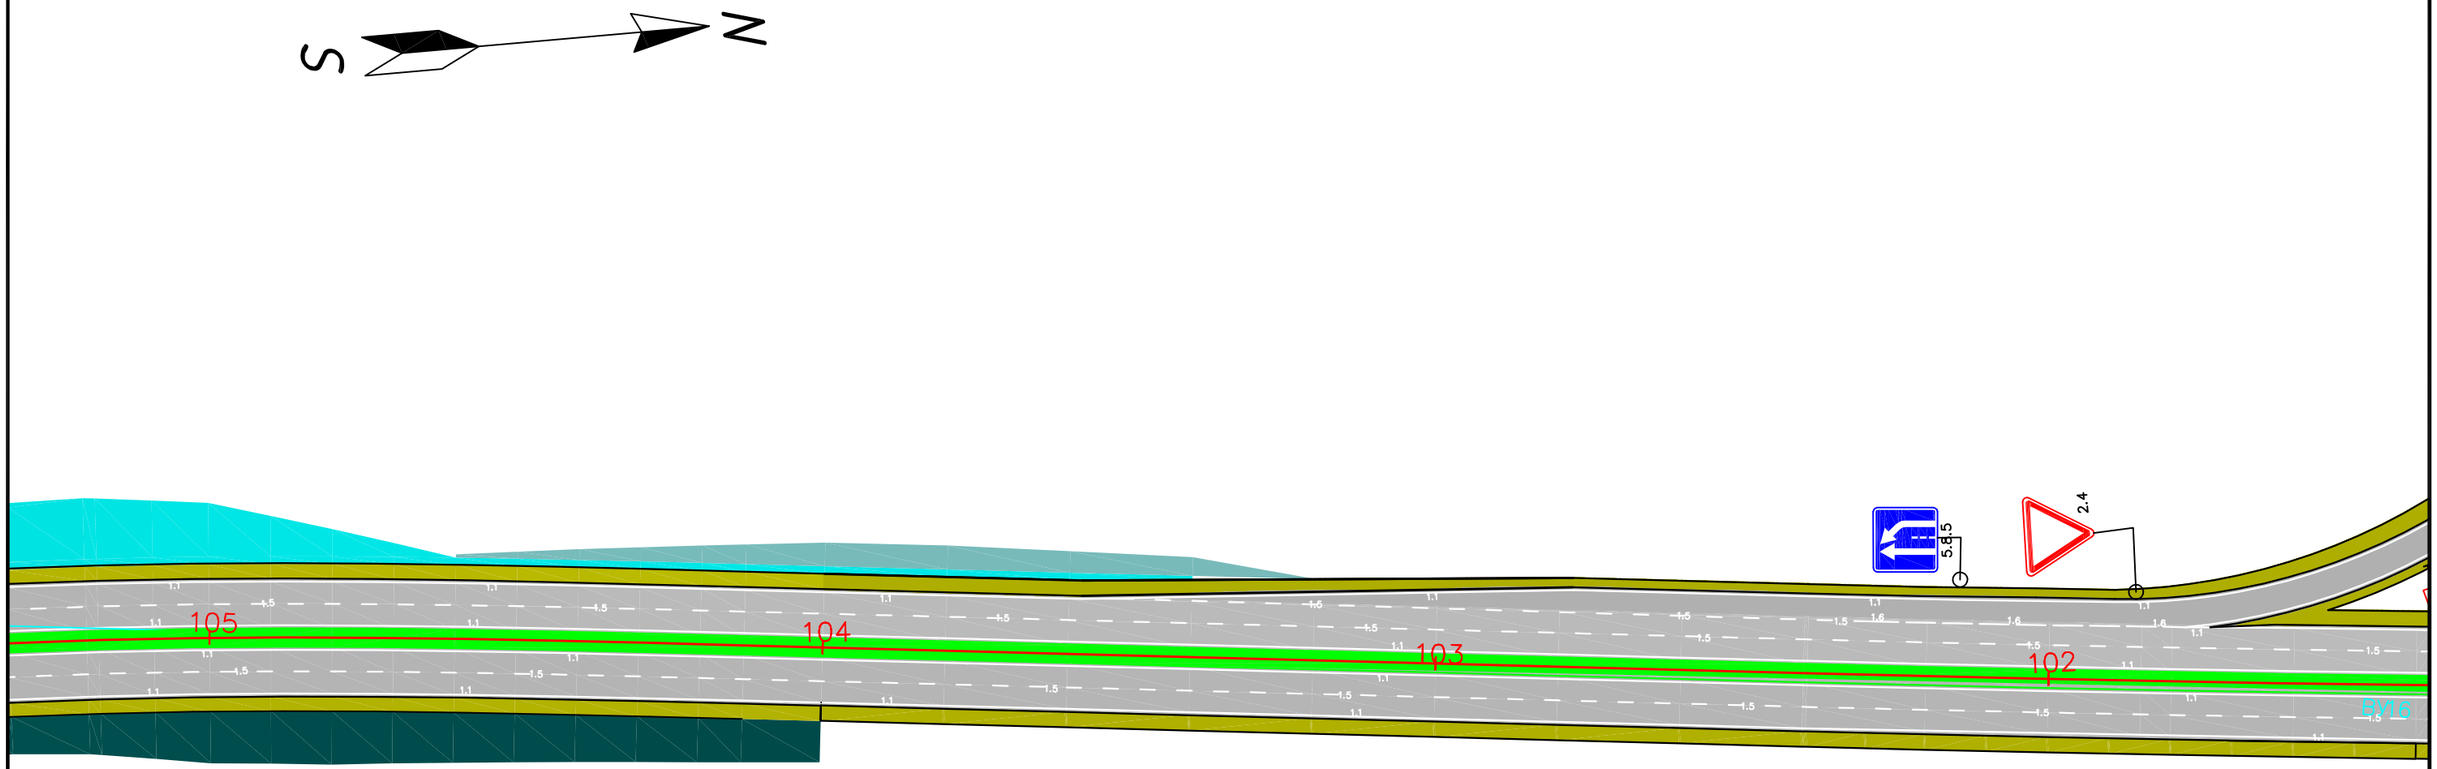


| REV. | AMENDMENTS | BY | APPROVED | DATE |
|---|---|---|---|---|
| | | | | |

KOCKS INGENIEURE

CONSULTANTS:
KOCKS CONSULT GMBH,
STEGEMANNSTRASSE 32–38,
56068 KOBLENZ, GERMANY

STATE UNITARY ENETRPRISE "RESEARCH,
DESIGN AND SURVEY INSTITUTE", AYNI STR. 14,
DUSHANBE, TAJIKISTAN, 734042

DESIGNED: Y .Y
DRAWN: N.S
CHECKED: C.G
DATE:


Road Signs and Markings

SCALE: 1:1000
ORIGINAL DRAWING SIZE: A3 (297x 420)

TA–8945 TAJ: CAREC Corridors 2, 5, and 6 Road Project (Dushanbe–Kurgonteppa) – PPTA Consultan

Ministry of Transport of the Republic of Tajikistan

DRAWING NO RS&M 027

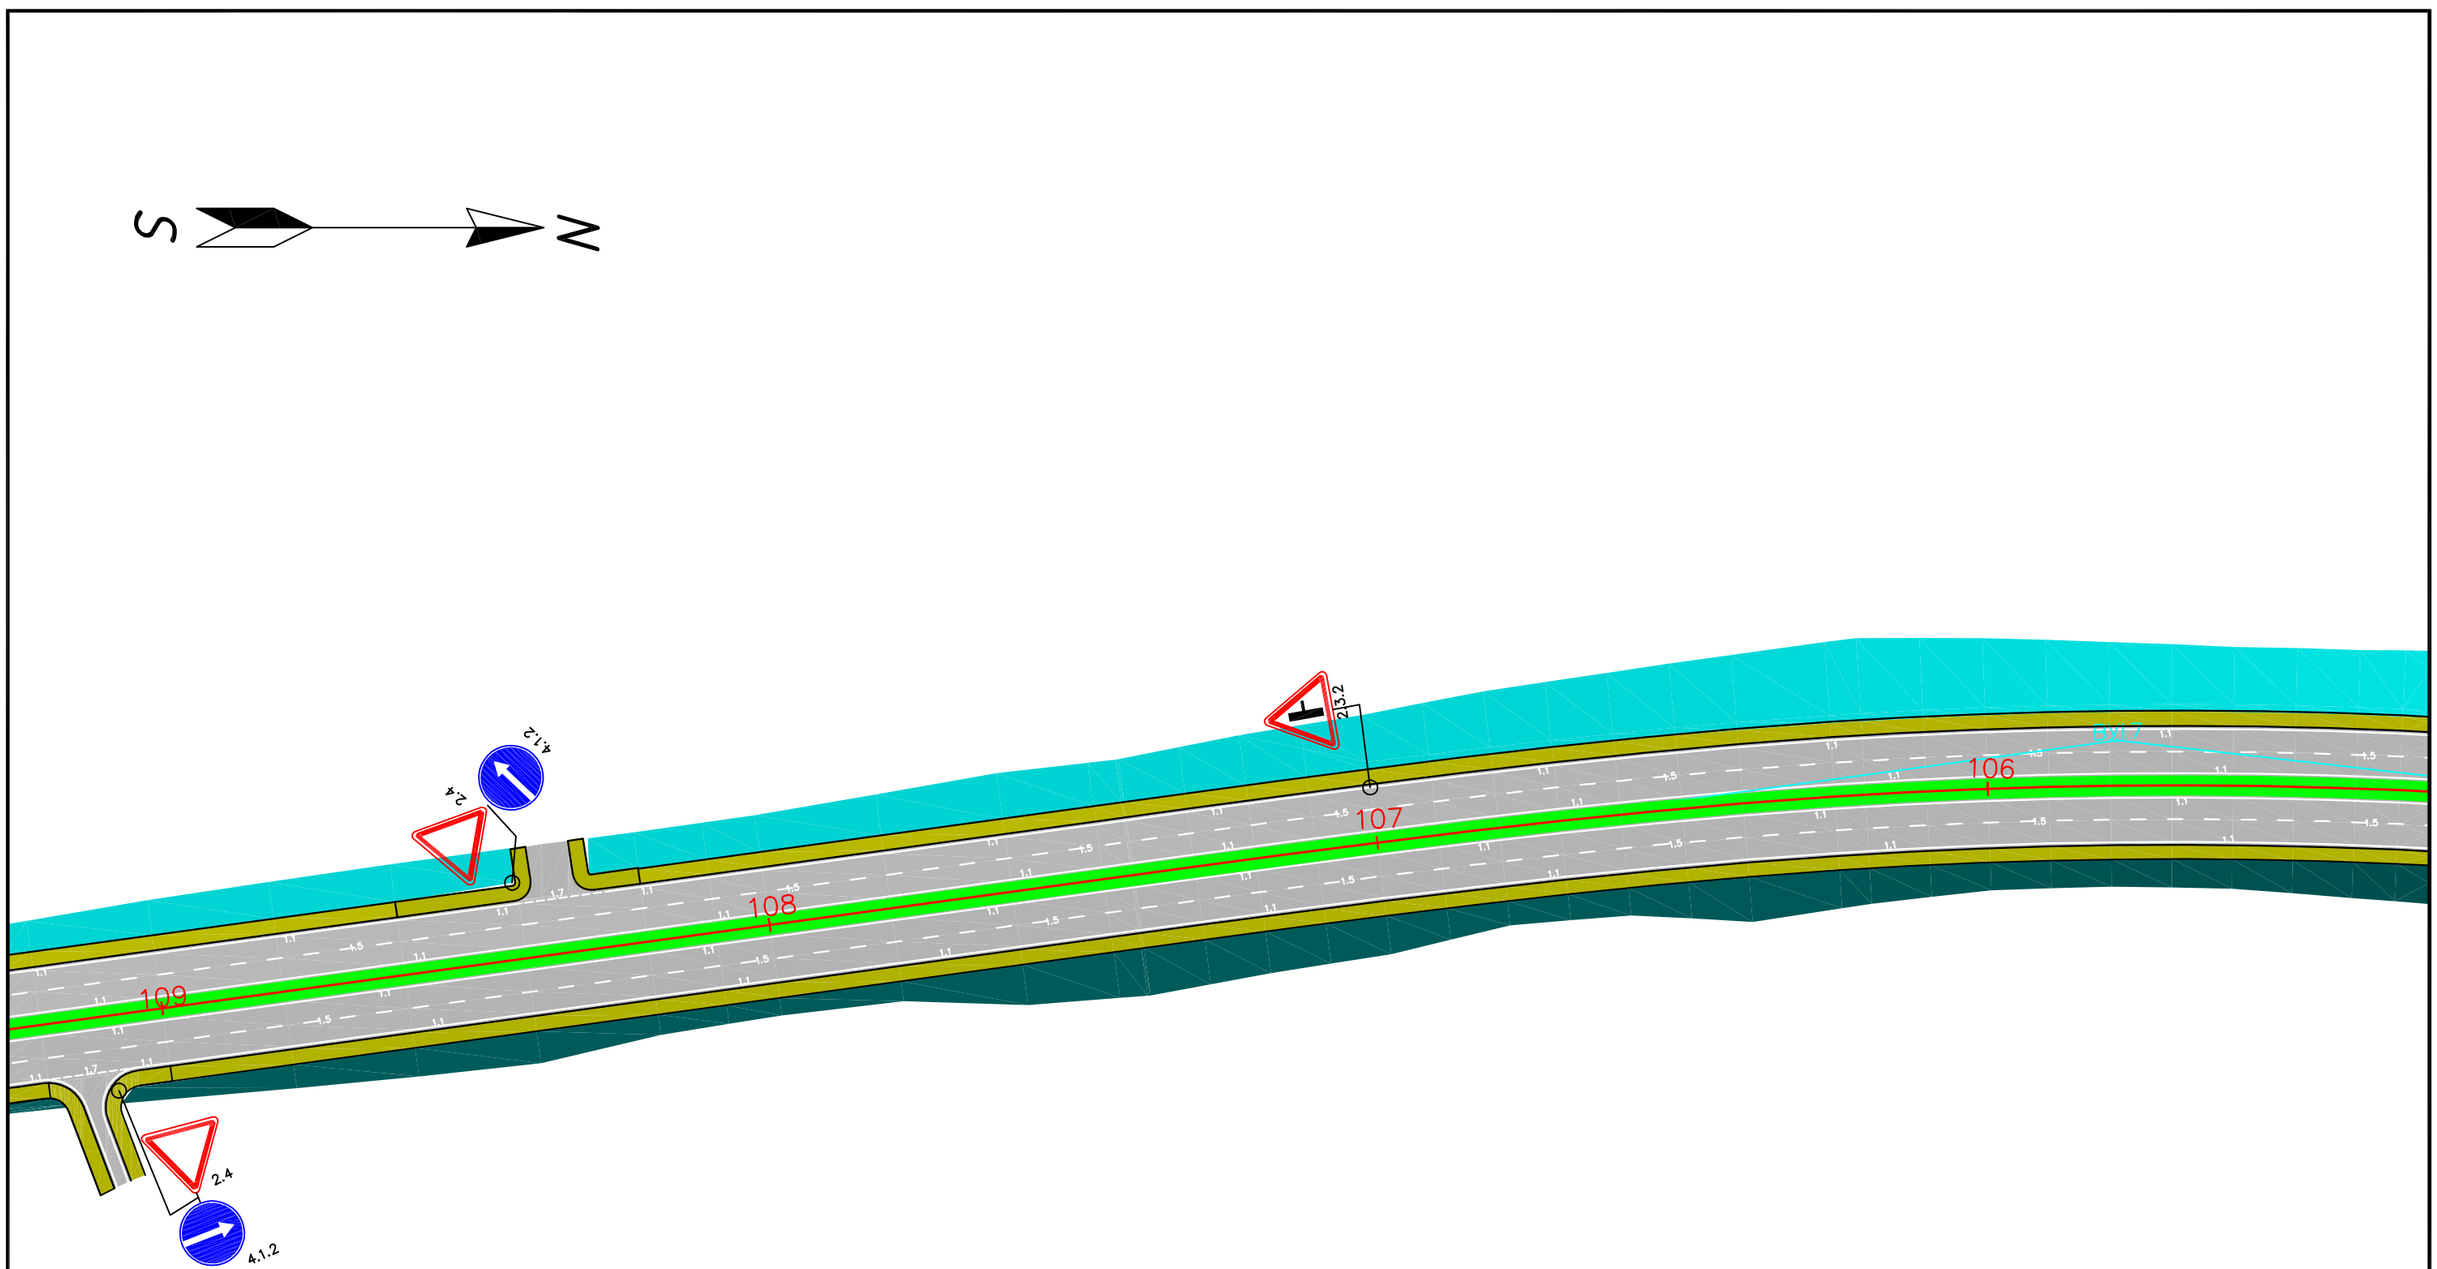


| REV. | AMENDMENTS | BY | APPROVED | DATE |
|---|---|---|---|---|
| | | | | |

KOCKS INGENIEURE

CONSULTANTS:
KOCKS CONSULT GMBH,
STEGEMANNSTRASSE 32–38,
56068 KOBLENZ, GERMANY

STATE UNITARY ENETRPRISE "RESEARCH, DESIGN AND SURVEY INSTITUTE", AYNI STR. 14, DUSHANBE, TAJIKISTAN, 734042

DESIGNED: Y .Y
DRAWN: N.S
CHECKED: C.G
DATE:

Road Signs and Markings


SCALE: 1:1000
ORIGINAL DRAWING SIZE: A3 (297x 420)

TA–8945 TAJ: CAREC Corridors 2, 5, and 6 Road Project (Dushanbe–Kurgonteppa) – PPTA Consultan

Ministry of Transport of the Republic of Tajikistan

DRAWINGRS&M 028

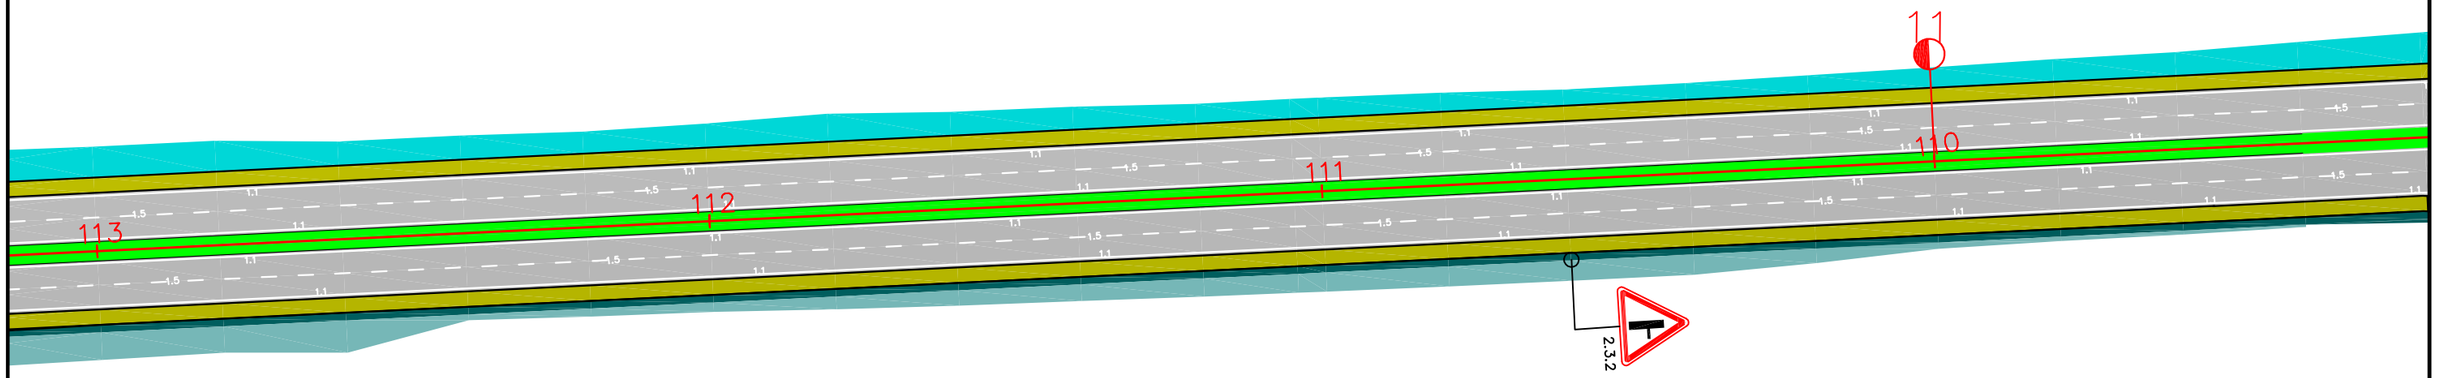


| REV. | AMENDMENTS | BY | APPROVED | DATE |
|---|---|---|---|---|
| | | | | |

KOCKS INGENIEURE

CONSULTANTS:
KOCKS CONSULT GMBH,
STEGEMANNSTRASSE 32–38,
56068 KOBLENZ, GERMANY

STATE UNITARY ENETRPRISE "RESEARCH, DESIGN AND SURVEY INSTITUTE", AYNI STR. 14, DUSHANBE, TAJIKISTAN, 734042

DESIGNED: Y .Y
DRAWN: N.S
CHECKED: C.G
DATE:


Road Signs and Markings

SCALE: 1:1000
ORIGINAL DRAWING SIZE: A3 (297x 420)

TA–8945 TAJ: CAREC Corridors 2, 5, and 6 Road Project (Dushanbe–Kurgonteppa) – PPTA Consultan

Ministry of Transport of the Republic of Tajikistan

DRAWING NO RS&M 029

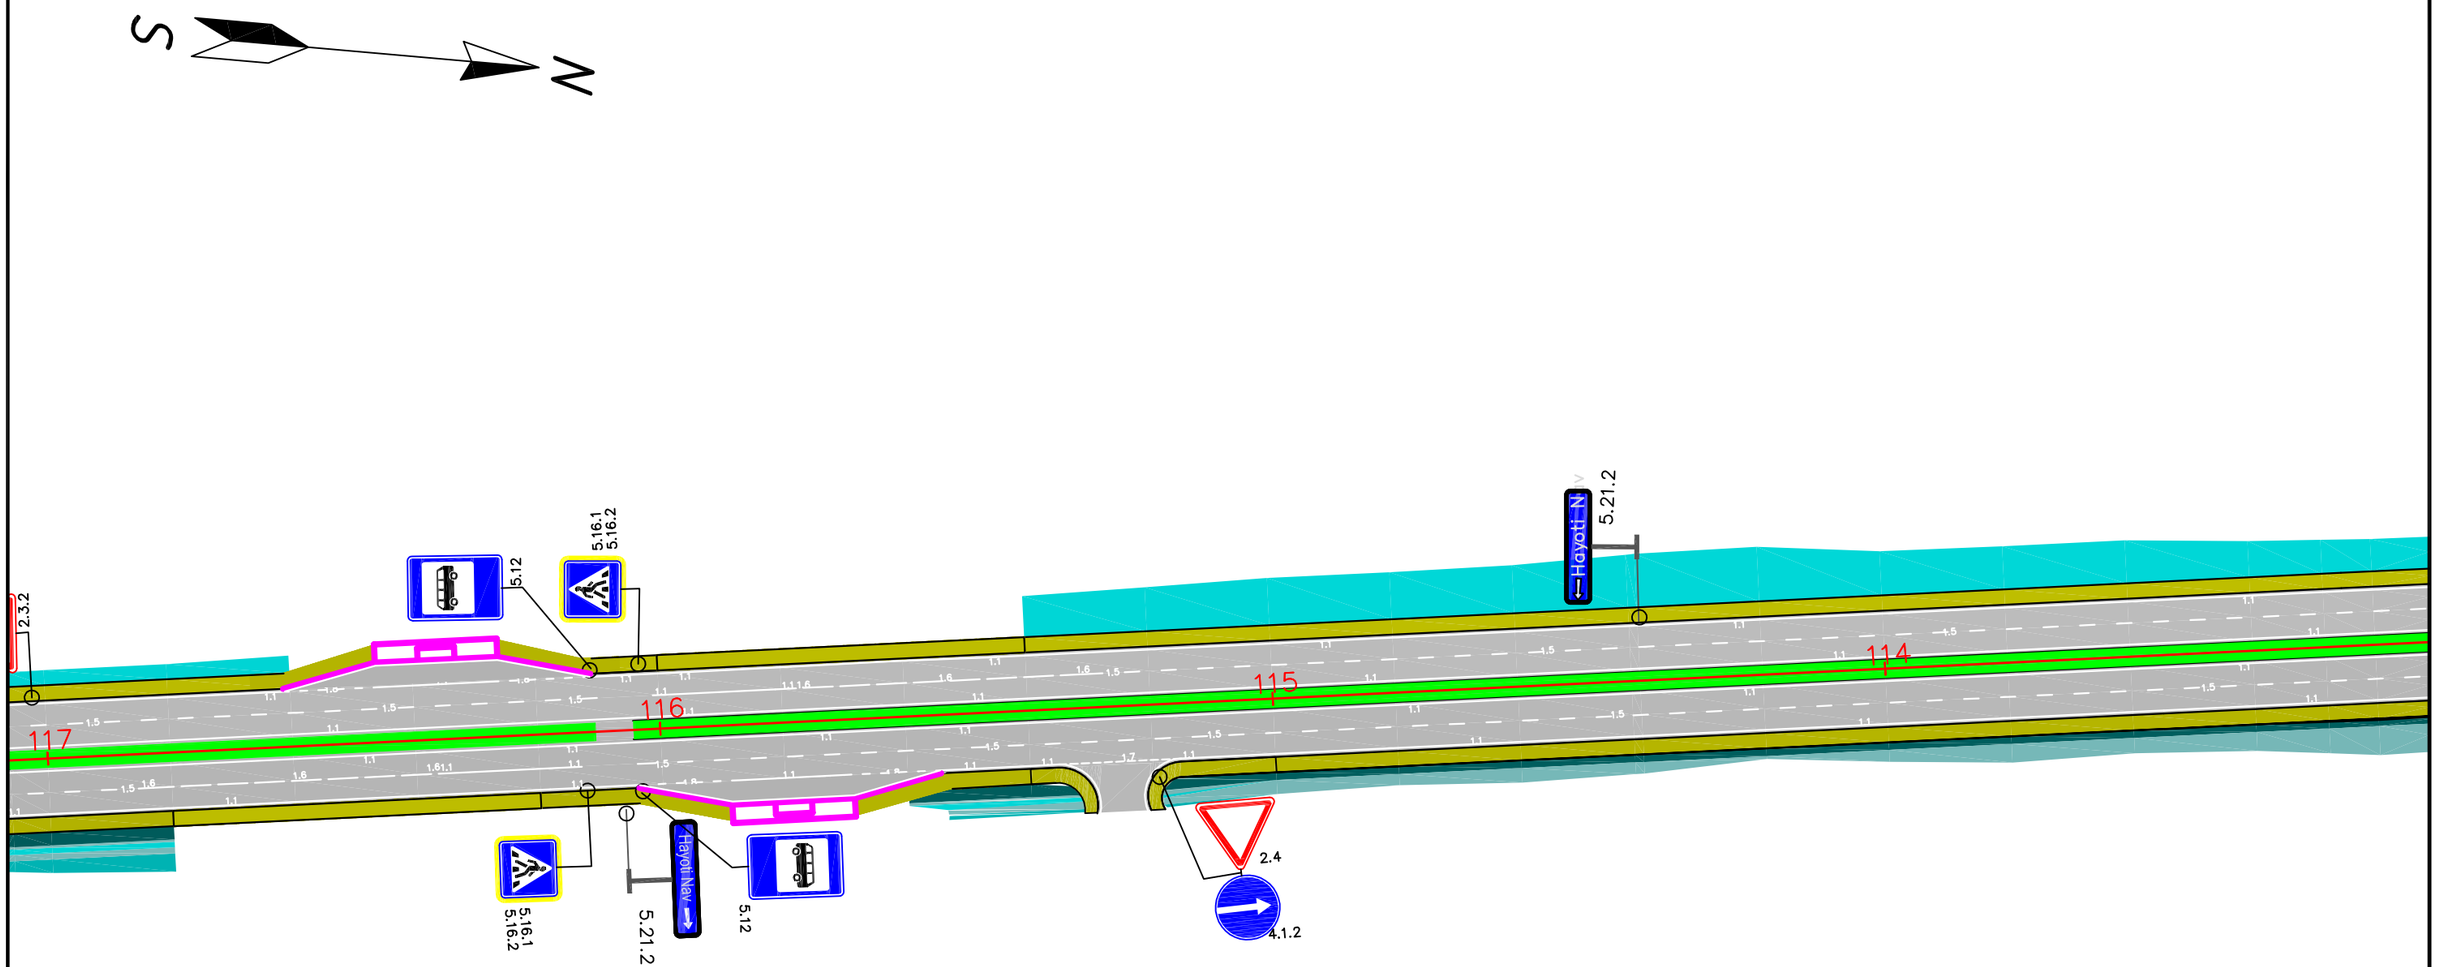


| REV. | AMENDMENTS | BY | APPROVED | DATE |
|---|---|---|---|---|
| | | | | |

KOCKS INGENIEURE

CONSULTANTS:
KOCKS CONSULT GMBH,
STEGEMANNSTRASSE 32–38,
56068 KOBLENZ, GERMANY

STATE UNITARY ENETRPRISE "RESEARCH, DESIGN AND SURVEY INSTITUTE", AYNI STR. 14, DUSHANBE, TAJIKISTAN, 734042

DESIGNED: Y .Y
DRAWN: N.S
CHECKED: C.G
DATE:


Road Signs and Markings

SCALE: 1:1000
ORIGINAL DRAWING SIZE: A3 (297x 420)

TA–8945 TAJ: CAREC Corridors 2, 5, and 6 Road Project (Dushanbe–Kurgonteppa) – PPTA Consultan

Ministry of Transport of the Republic of Tajikistan

DRAWING RS&M 030

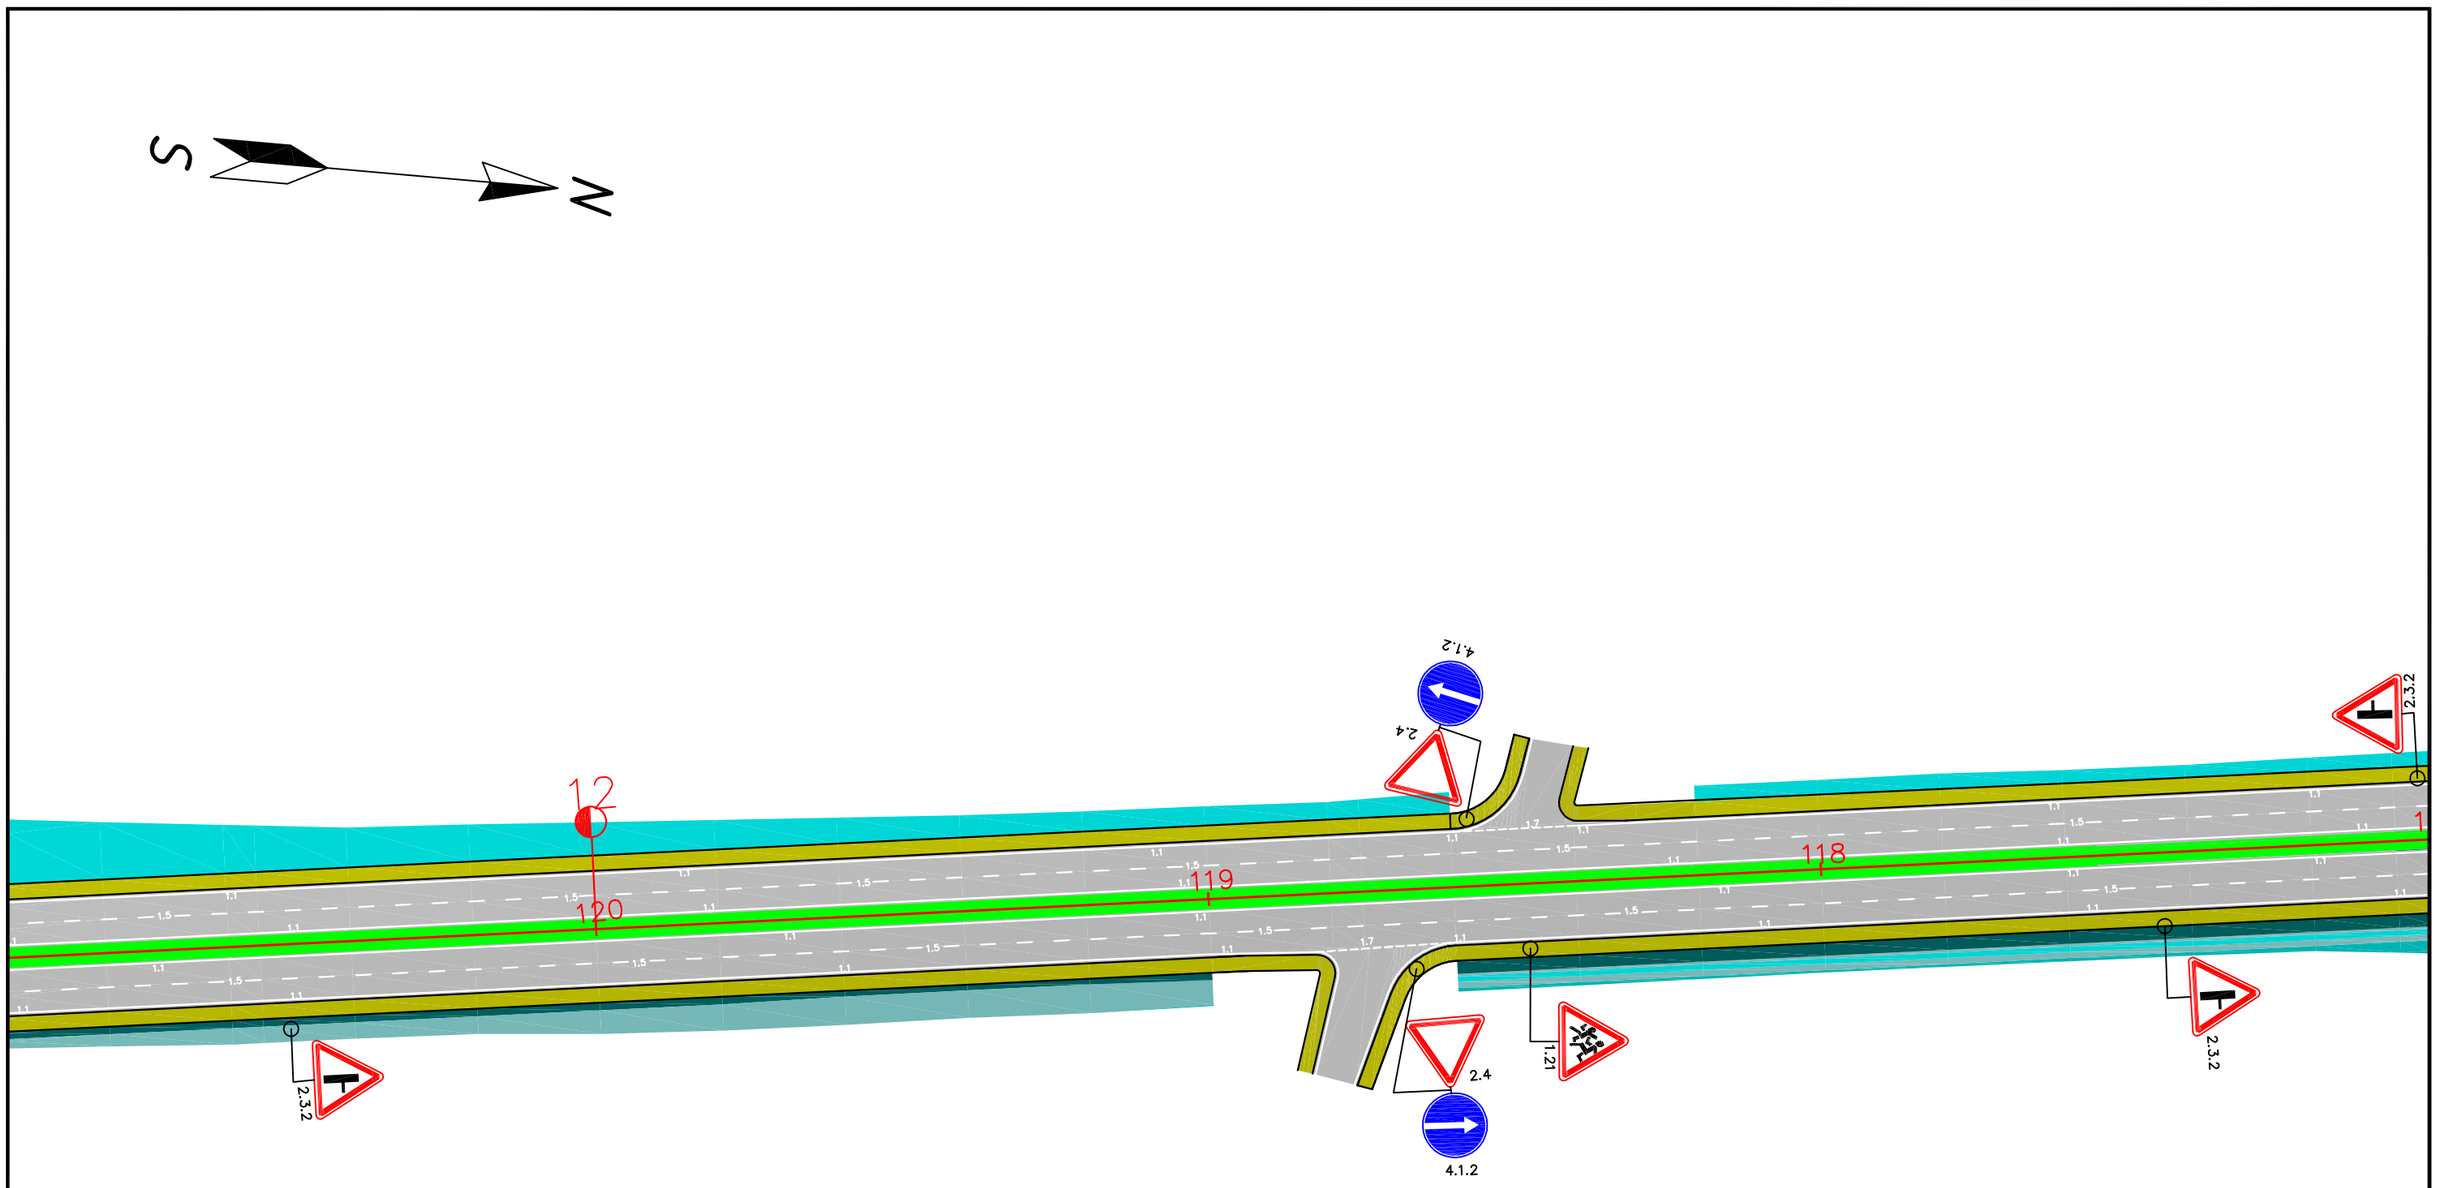


| REV. | AMENDMENTS | BY | APPROVED | DATE |
|---|---|---|---|---|
| | | | | |

KOCKS INGENIEURE

CONSULTANTS:
KOCKS CONSULT GMBH,
STEGEMANNSTRASSE 32–38,
56068 KOBLENZ, GERMANY

STATE UNITARY ENETRPRISE "RESEARCH,
DESIGN AND SURVEY INSTITUTE", AYNI STR. 14,
DUSHANBE, TAJIKISTAN, 734042

| | |
|---|---|
| DESIGNED: Y .Y | DRAWN: N.S |
| CHECKED: G.G | DATE: |

Road Signs and Markings


SCALE: 1:1000

ORIGINAL DRAWING SIZE: A3 (297x 420)

TA–8945 TAJ: CAREC Corridors 2, 5, and 6 Road Project (Dushanbe–Kurgonteppa) – PPTA Consultan

Ministry of Transport of the Republic of Tajikistan

DRAWINGRS&M 031

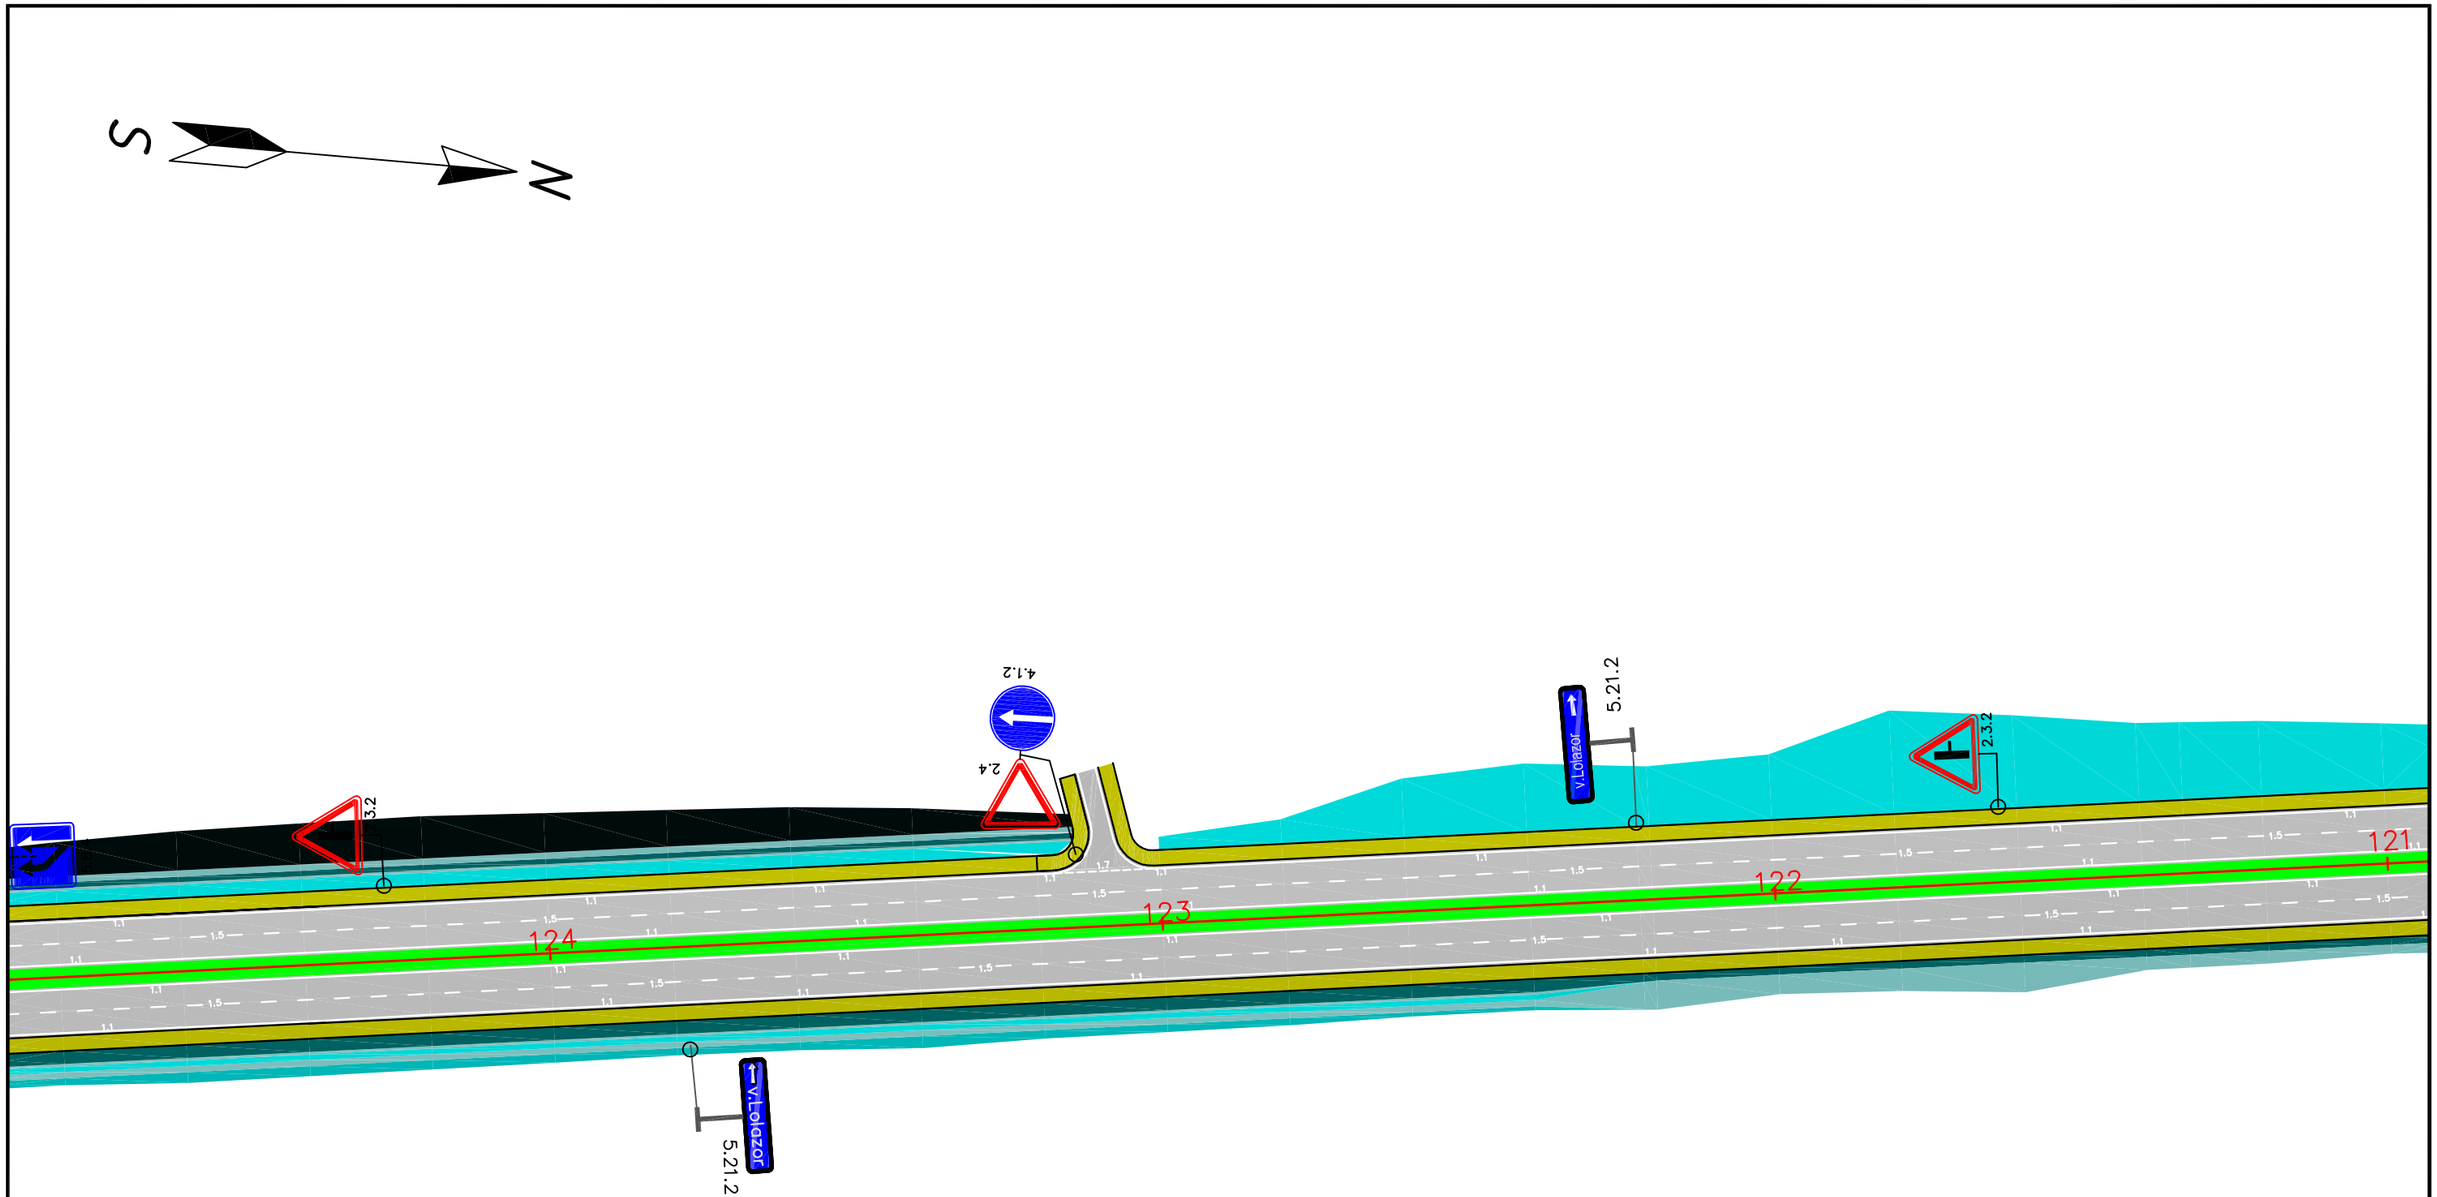


| REV. | AMENDMENTS | BY | APPROVED | DATE |
|---|---|---|---|---|
| | | | | |

CONSULTANTS:
KOCKS CONSULT GMBH,
STEGEMANNSTRASSE 32–38,
56068 KOBLENZ, GERMANY

STATE UNITARY ENETRPRISE "RESEARCH, DESIGN AND SURVEY INSTITUTE", AYNI STR. 14, DUSHANBE, TAJIKISTAN, 734042

DESIGNED: Y .Y
DRAWN: N.S
CHECKED: C.G
DATE:


Road Signs and Markings

SCALE: 1:1000
ORIGINAL DRAWING SIZE: A3 (297x 420)

TA–8945 TAJ: CAREC Corridors 2, 5, and 6 Road Project (Dushanbe–Kurgonteppa) – PPTA Consultan

Ministry of Transport of the Republic of Tajikistan

DRAWINGRS&M 032

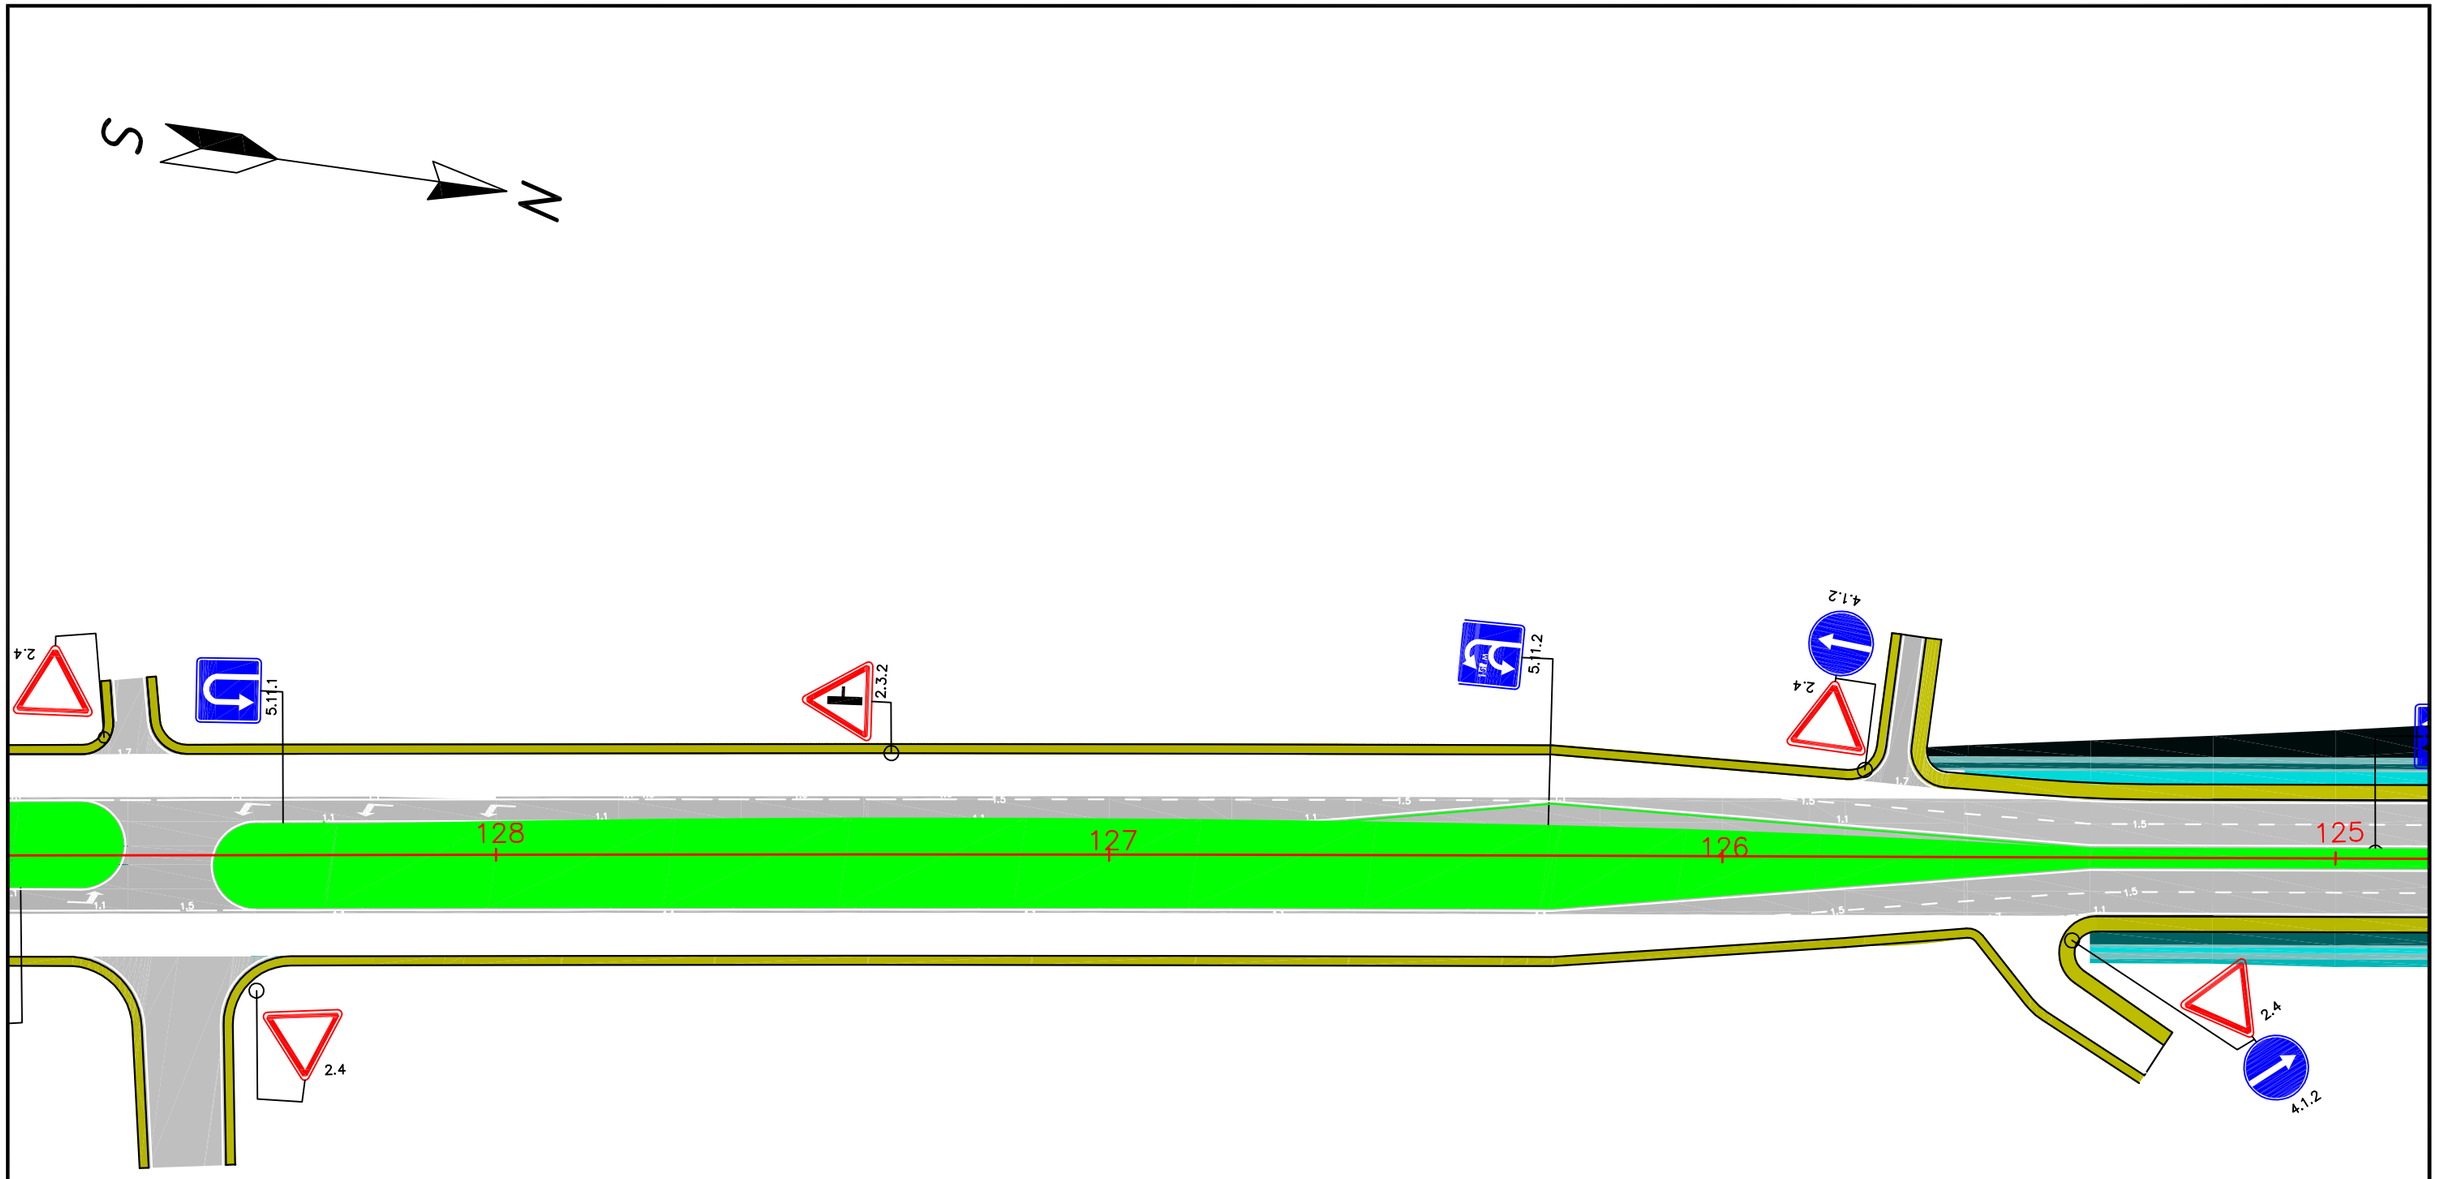


| REV. | AMENDMENTS | BY | APPROVED | DATE |
|---|---|---|---|---|
| | | | | |

KOCKS INGENIEURE

CONSULTANTS:
KOCKS CONSULT GMBH,
STEGEMANNSTRASSE 32–38,
56068 KOBLENZ, GERMANY

STATE UNITARY ENETRPRISE "RESEARCH,
DESIGN AND SURVEY INSTITUTE", AYNI STR. 14,
DUSHANBE, TAJIKISTAN, 734042

DESIGNED: Y .Y
DRAWN: N.S
CHECKED: C.G
DATE:


Road Signs and Markings

SCALE: 1:1000
ORIGINAL DRAWING SIZE: A3 (297x 420)

TA–8945 TAJ: CAREC Corridors 2, 5, and 6 Road Project (Dushanbe–Kurgonteppa) – PPTA Consultan

Ministry of Transport of the Republic of Tajikistan

DRAWING NO RS&M 033

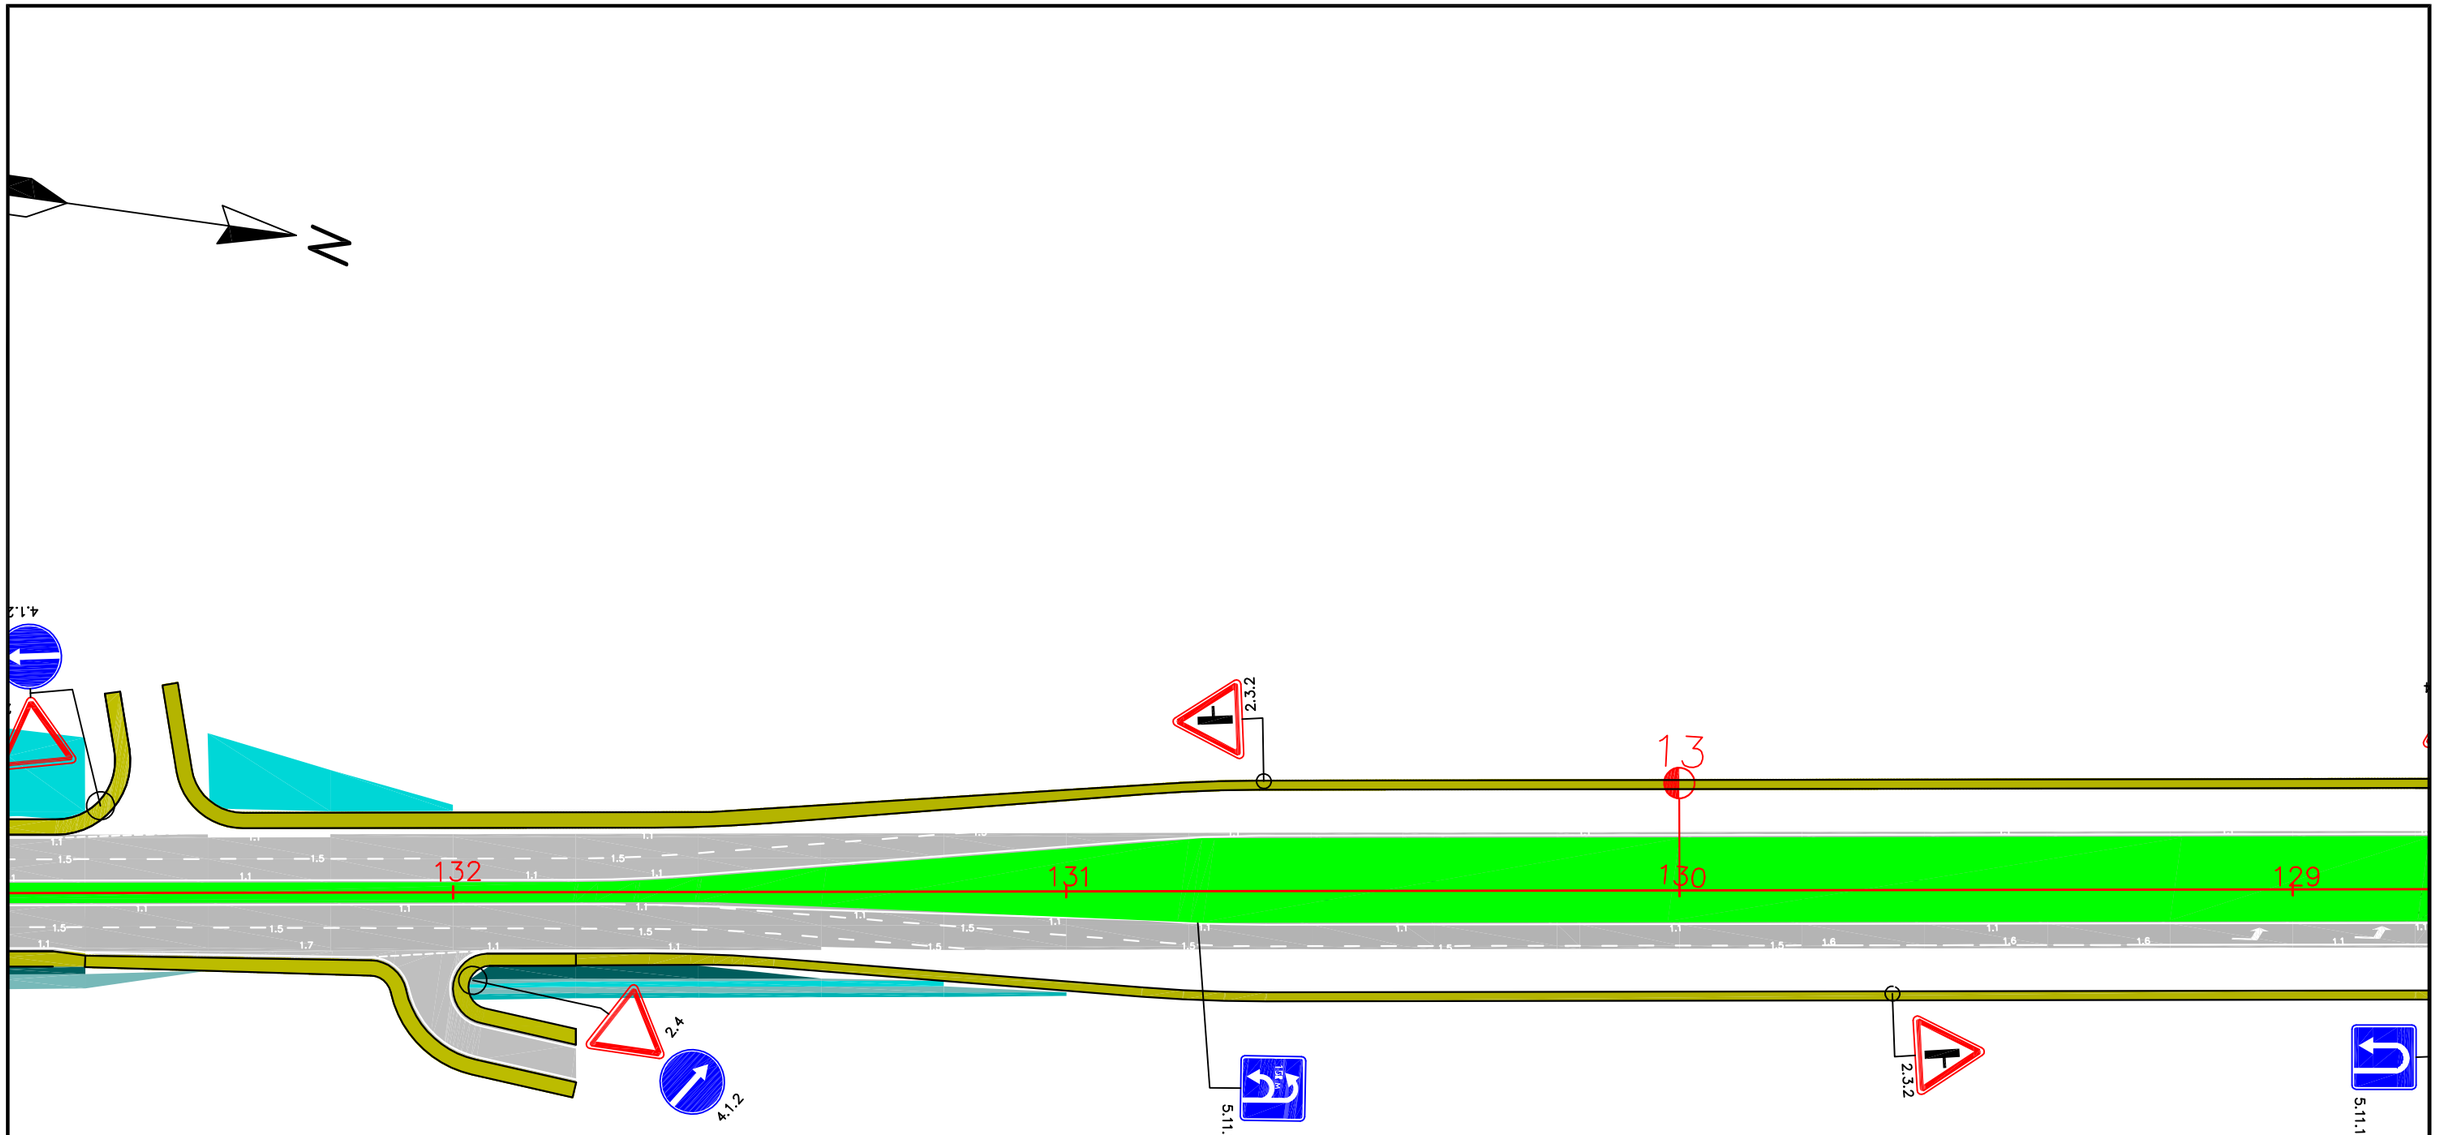


| REV. | AMENDMENTS | BY | APPROVED | DATE |
|---|---|---|---|---|

KOCKS INGENIEURE

CONSULTANTS:
KOCKS CONSULT GMBH,
STEGEMANNSTRASSE 32–38,
56068 KOBLENZ, GERMANY

STATE UNITARY ENETRPRISE "RESEARCH, DESIGN AND SURVEY INSTITUTE", AYNI STR. 14, DUSHANBE, TAJIKISTAN, 734042

DESIGNED: Y .Y
DRAWN: N.S
CHECKED: C.G
DATE:


Road Signs and Markings

SCALE: 1:1000
ORIGINAL DRAWING SIZE: A3 (297x 420)

TA–8945 TAJ: CAREC Corridors 2, 5, and 6 Road Project (Dushanbe–Kurgonteppa) – PPTA Consultan

Ministry of Transport of the Republic of Tajikistan

DRAWING RS&M 034

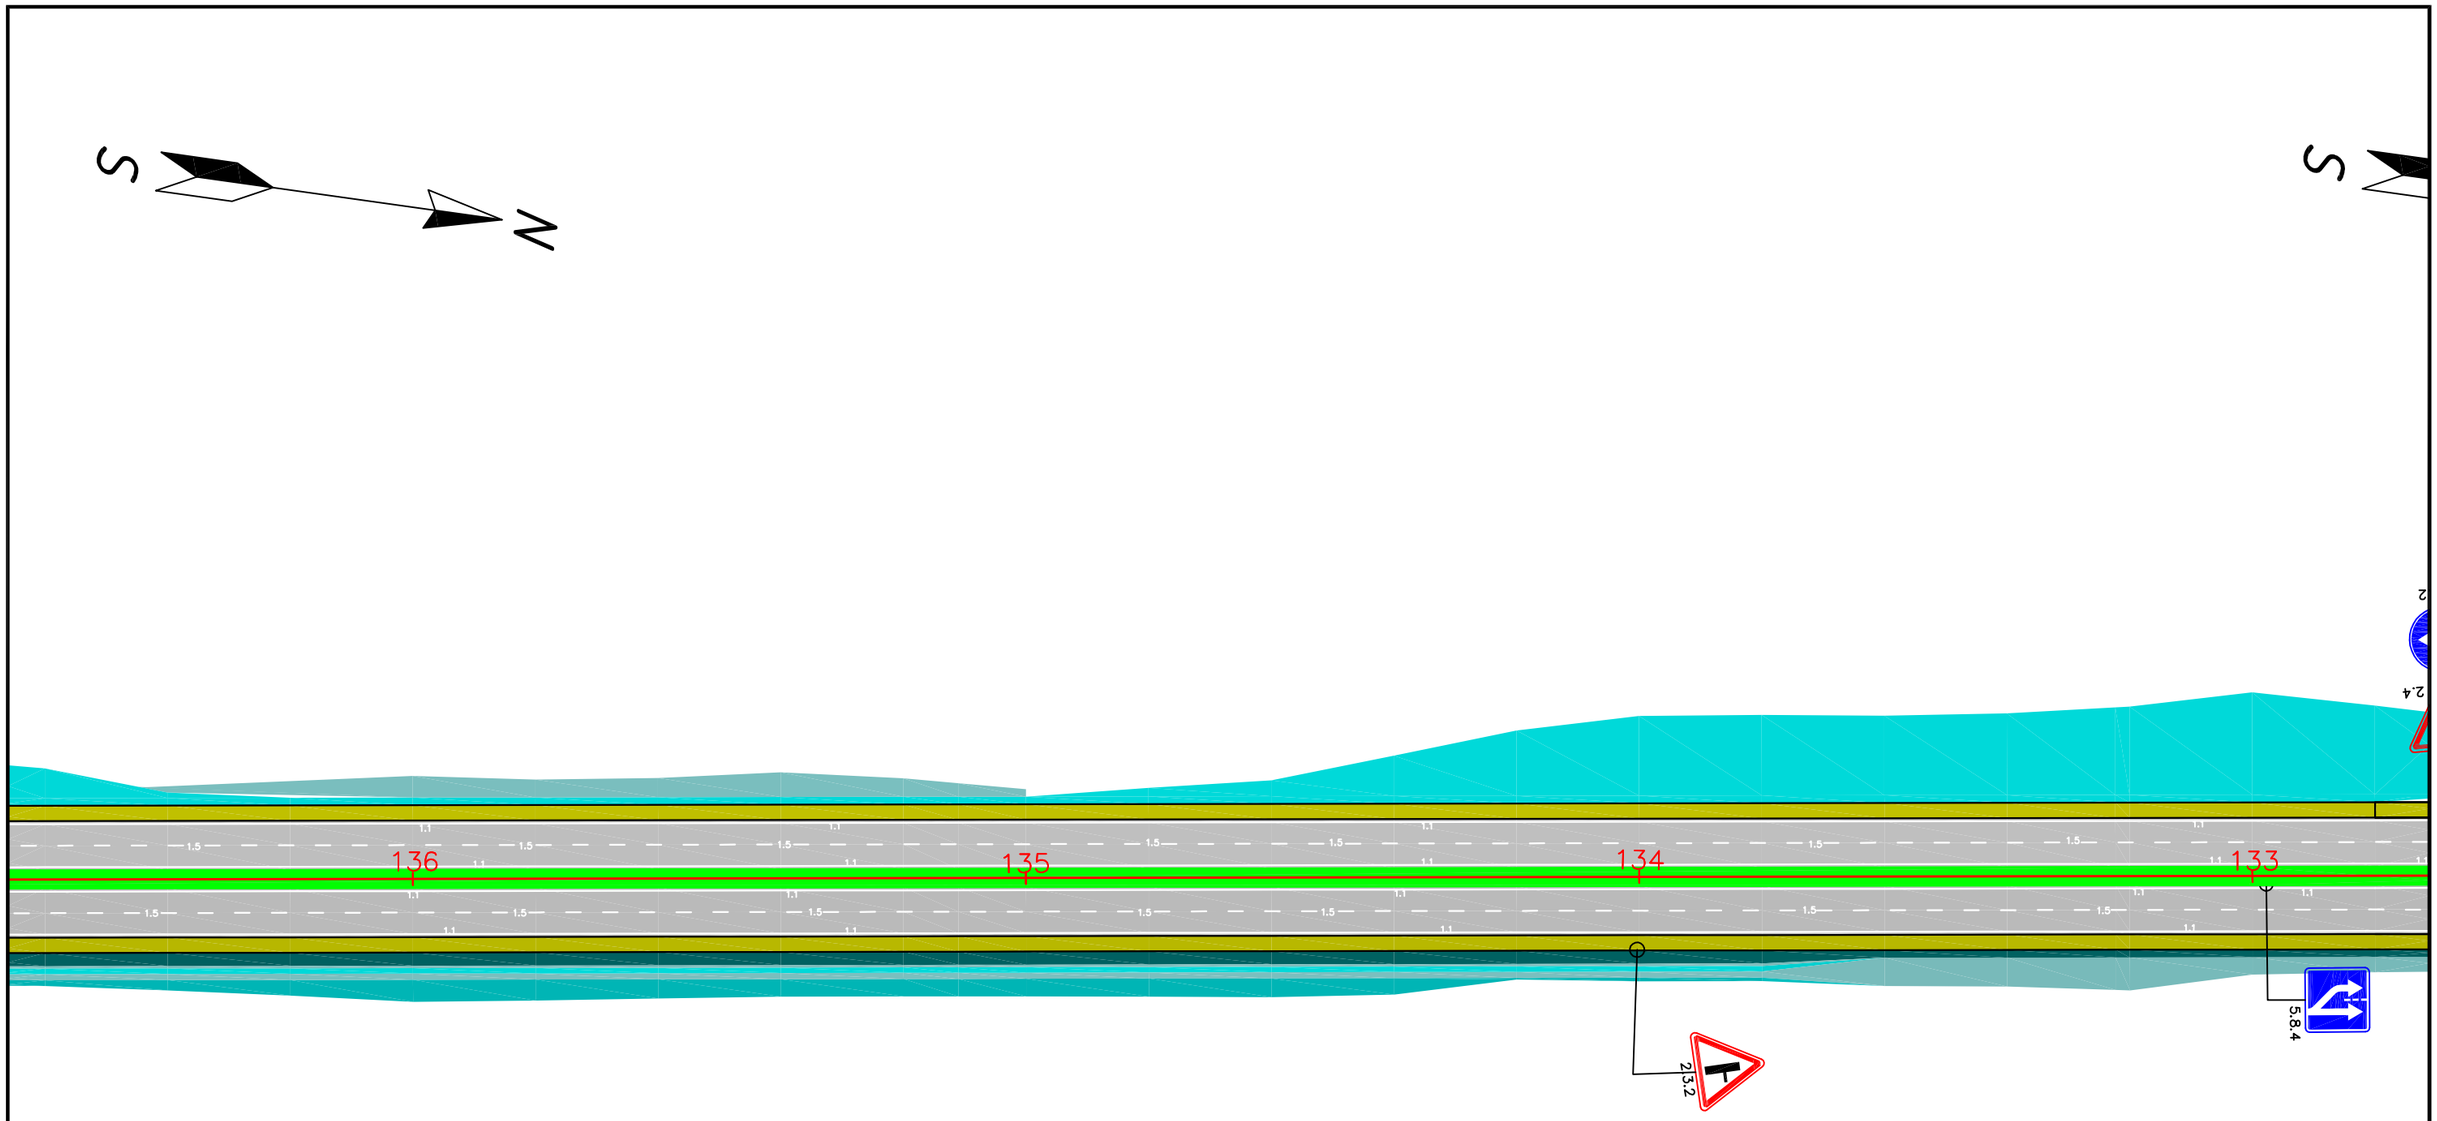


| REV. | AMENDMENTS | BY | APPROVED | DATE |
|---|---|---|---|---|
| | | | | |

KOCKS INGENIEURE

CONSULTANTS:
KOCKS CONSULT GMBH,
STEGEMANNSTRASSE 32–38,
56068 KOBLENZ, GERMANY

STATE UNITARY ENETRPRISE "RESEARCH, DESIGN AND SURVEY INSTITUTE", AYNI STR. 14, DUSHANBE, TAJIKISTAN, 734042

DESIGNED: Y .Y
DRAWN: N.S
CHECKED: G.G
DATE:


Road Signs and Markings

SCALE: 1:1000
ORIGINAL DRAWING SIZE: A3 (297x 420)

TA–8945 TAJ: CAREC Corridors 2, 5, and 6 Road Project (Dushanbe–Kurgonteppa) – PPTA Consultan

Ministry of Transport of the Republic of Tajikistan

DRAWING RS&M 035

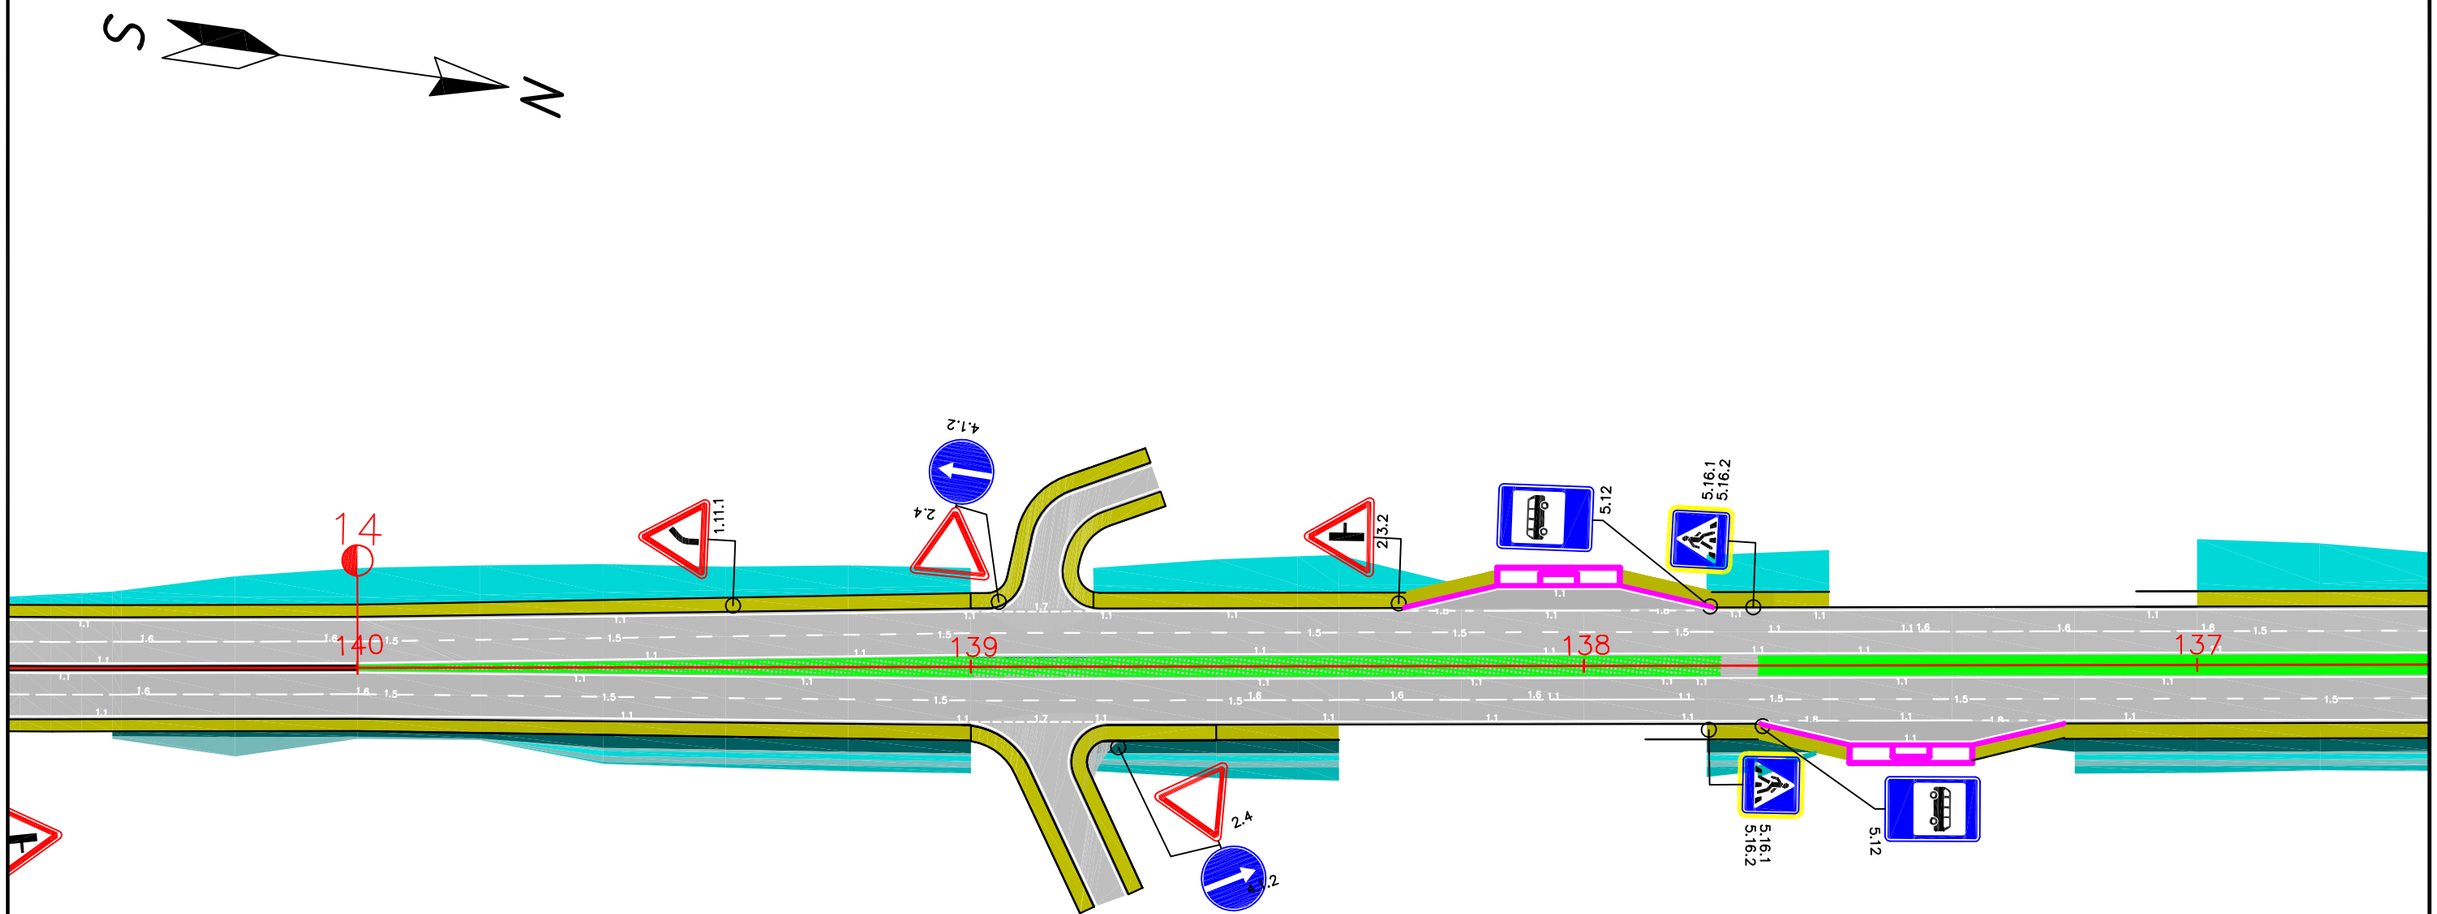


| REV. | AMENDMENTS | BY | APPROVED | DATE |
|---|---|---|---|---|
| | | | | |

KOCKS INGENIEURE

CONSULTANTS:
KOCKS CONSULT GMBH,
STEGEMANNSTRASSE 32–38,
56068 KOBLENZ, GERMANY

STATE UNITARY ENETRPRISE "RESEARCH, DESIGN AND SURVEY INSTITUTE", AYNI STR. 14, DUSHANBE, TAJIKISTAN, 734042

DESIGNED: Y .Y
DRAWN: N.S
CHECKED: C.G
DATE:


Road Signs and Markings

SCALE: 1:1000
ORIGINAL DRAWING SIZE: A3 (297x 420)

TA–8945 TAJ: CAREC Corridors 2, 5, and 6 Road Project (Dushanbe–Kurgonteppa) – PPTA Consultan

Ministry of Transport of the Republic of Tajikistan

DRAWINGRS&M 036

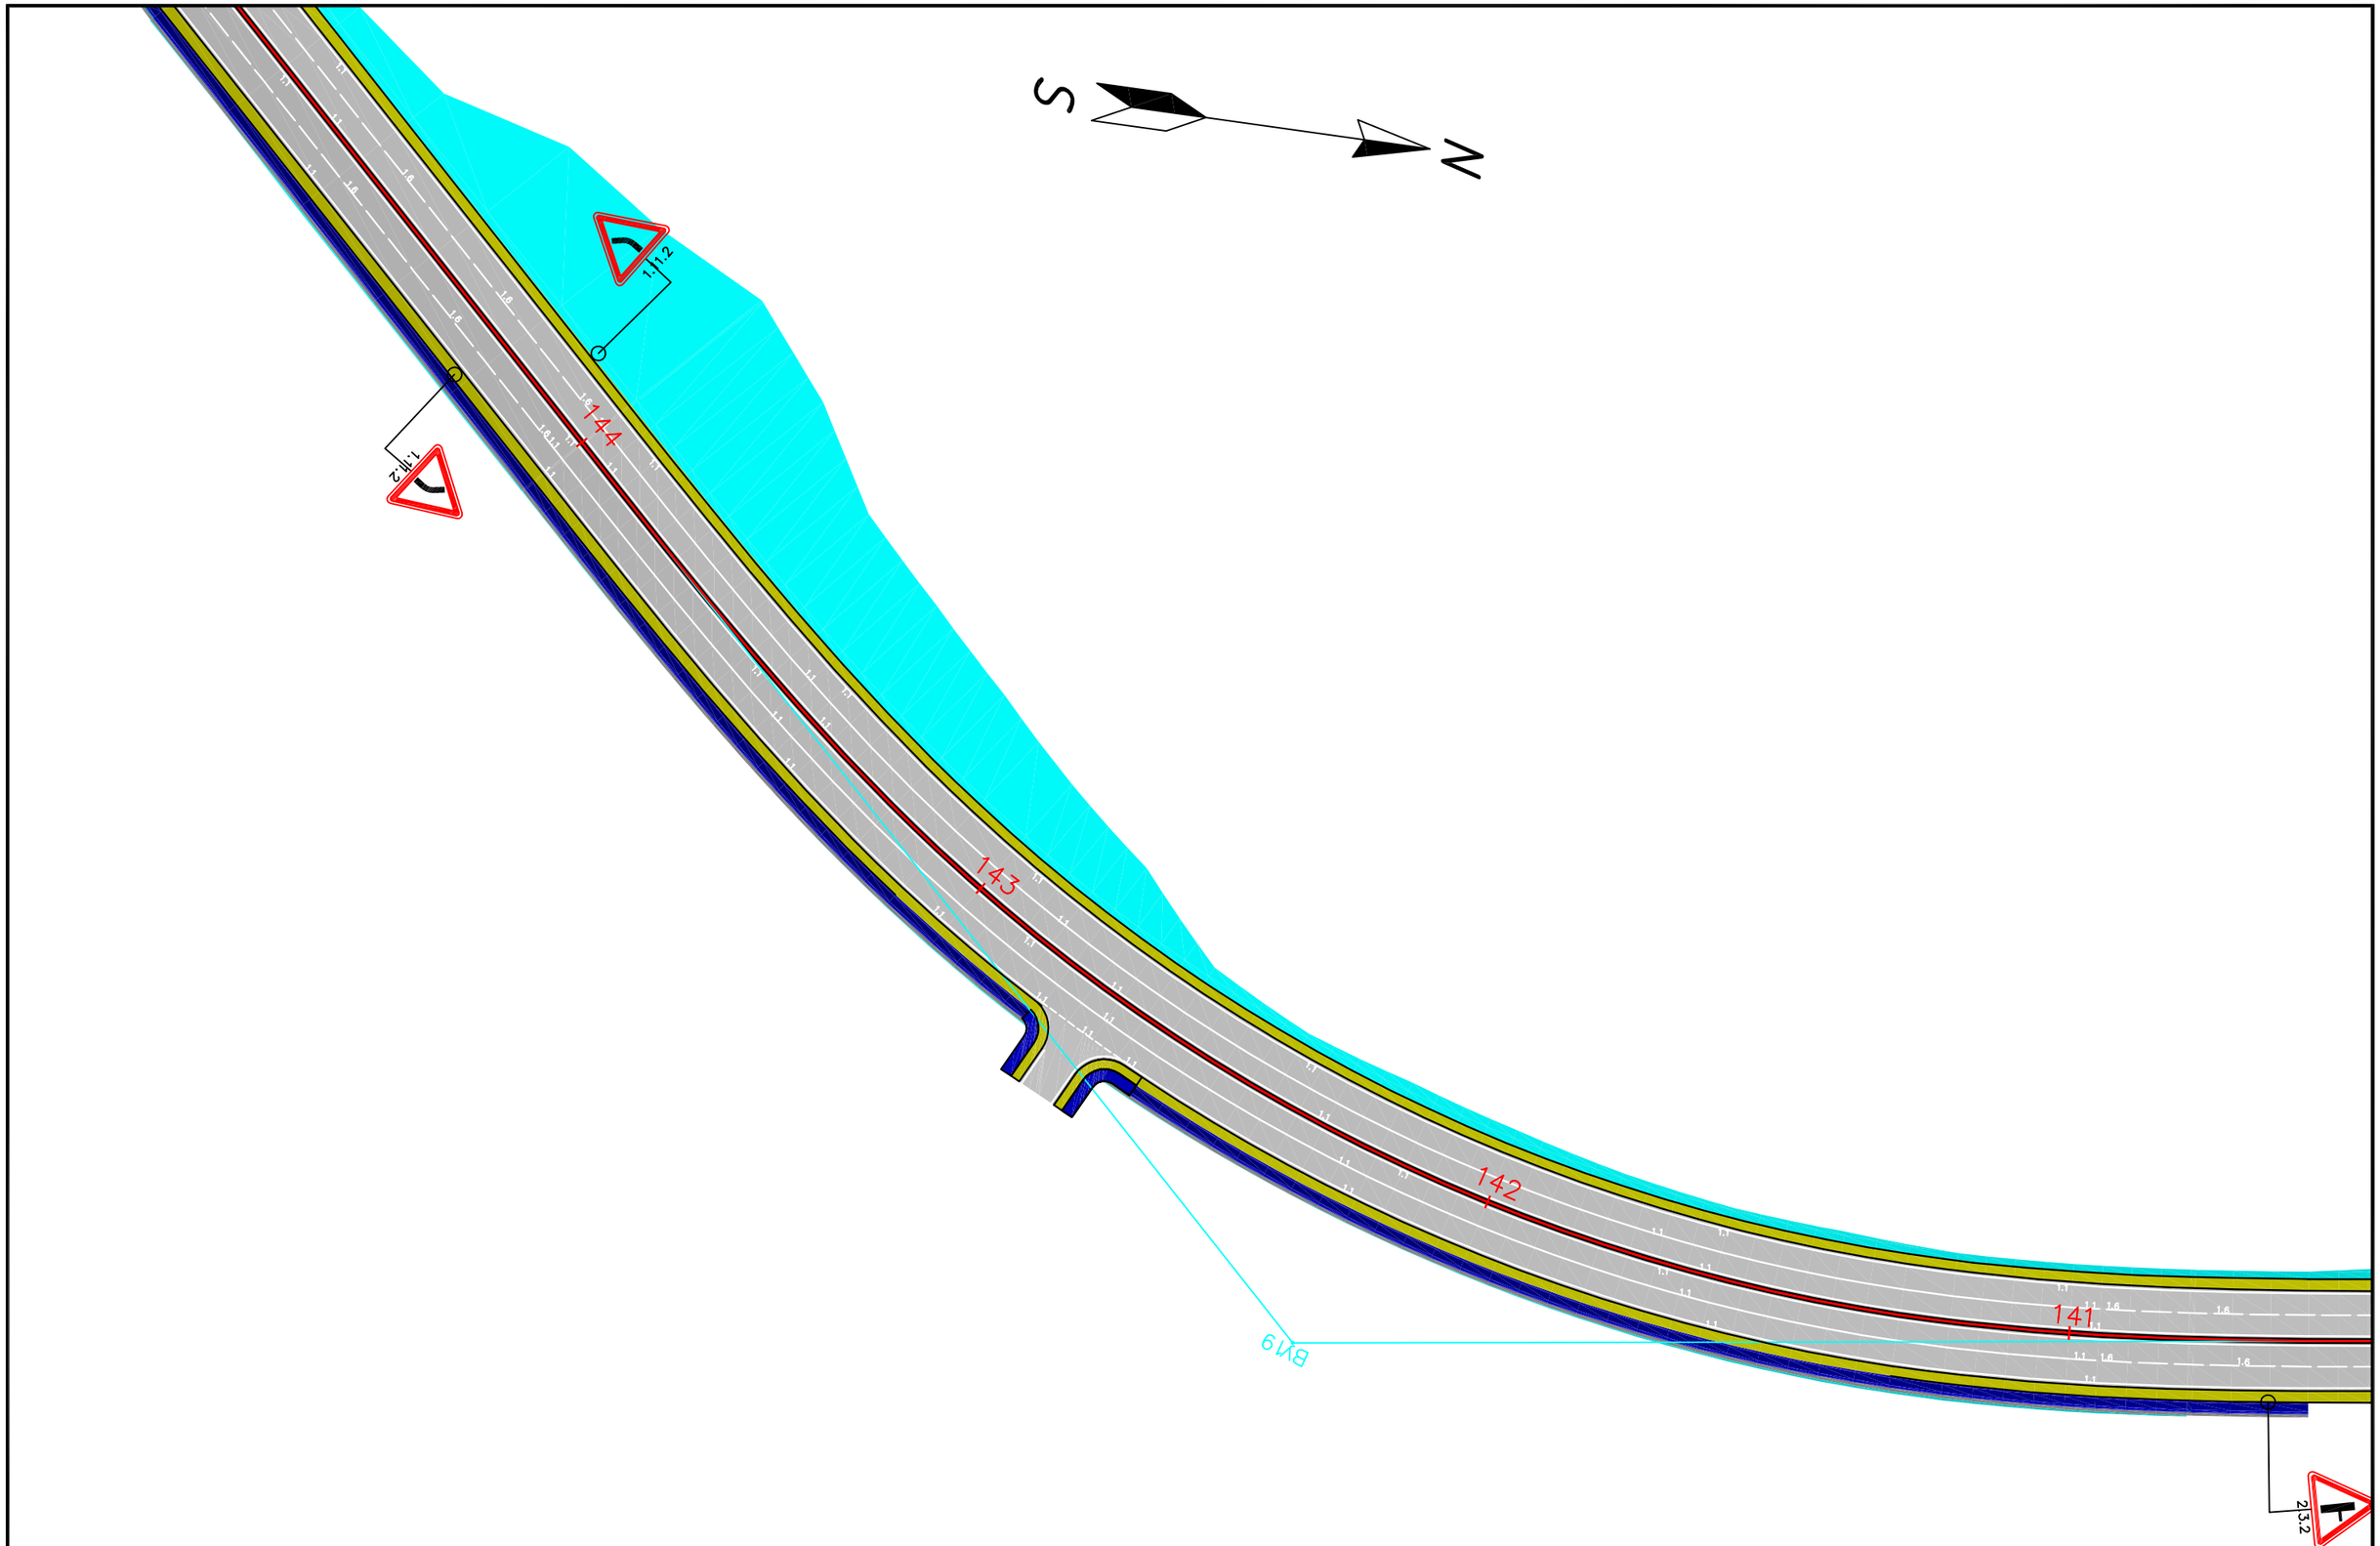


| REV. | AMENDMENTS | BY | APPROVED | DATE |
|---|---|---|---|---|

KOCKS INGENIEURE

CONSULTANTS:
KOCKS CONSULT GMBH,
STEGEMANNSTRASSE 32–38,
56068 KOBLENZ, GERMANY

STATE UNITARY ENETRPRISE "RESEARCH,
DESIGN AND SURVEY INSTITUTE", AYNI STR. 14,
DUSHANBE, TAJIKISTAN, 734042

DESIGNED: Y .Y
DRAWN: N.S
CHECKED: G.G
DATE:


Road Signs and Markings

SCALE: 1:1000
ORIGINAL DRAWING SIZE: A3 (297x 420)

TA–8945 TAJ: CAREC Corridors 2, 5, and 6 Road Project (Dushanbe–Kurgonteppa) – PPTA Consultan

Ministry of Transport of the Republic of Tajikistan

DRAWING RS&M 037

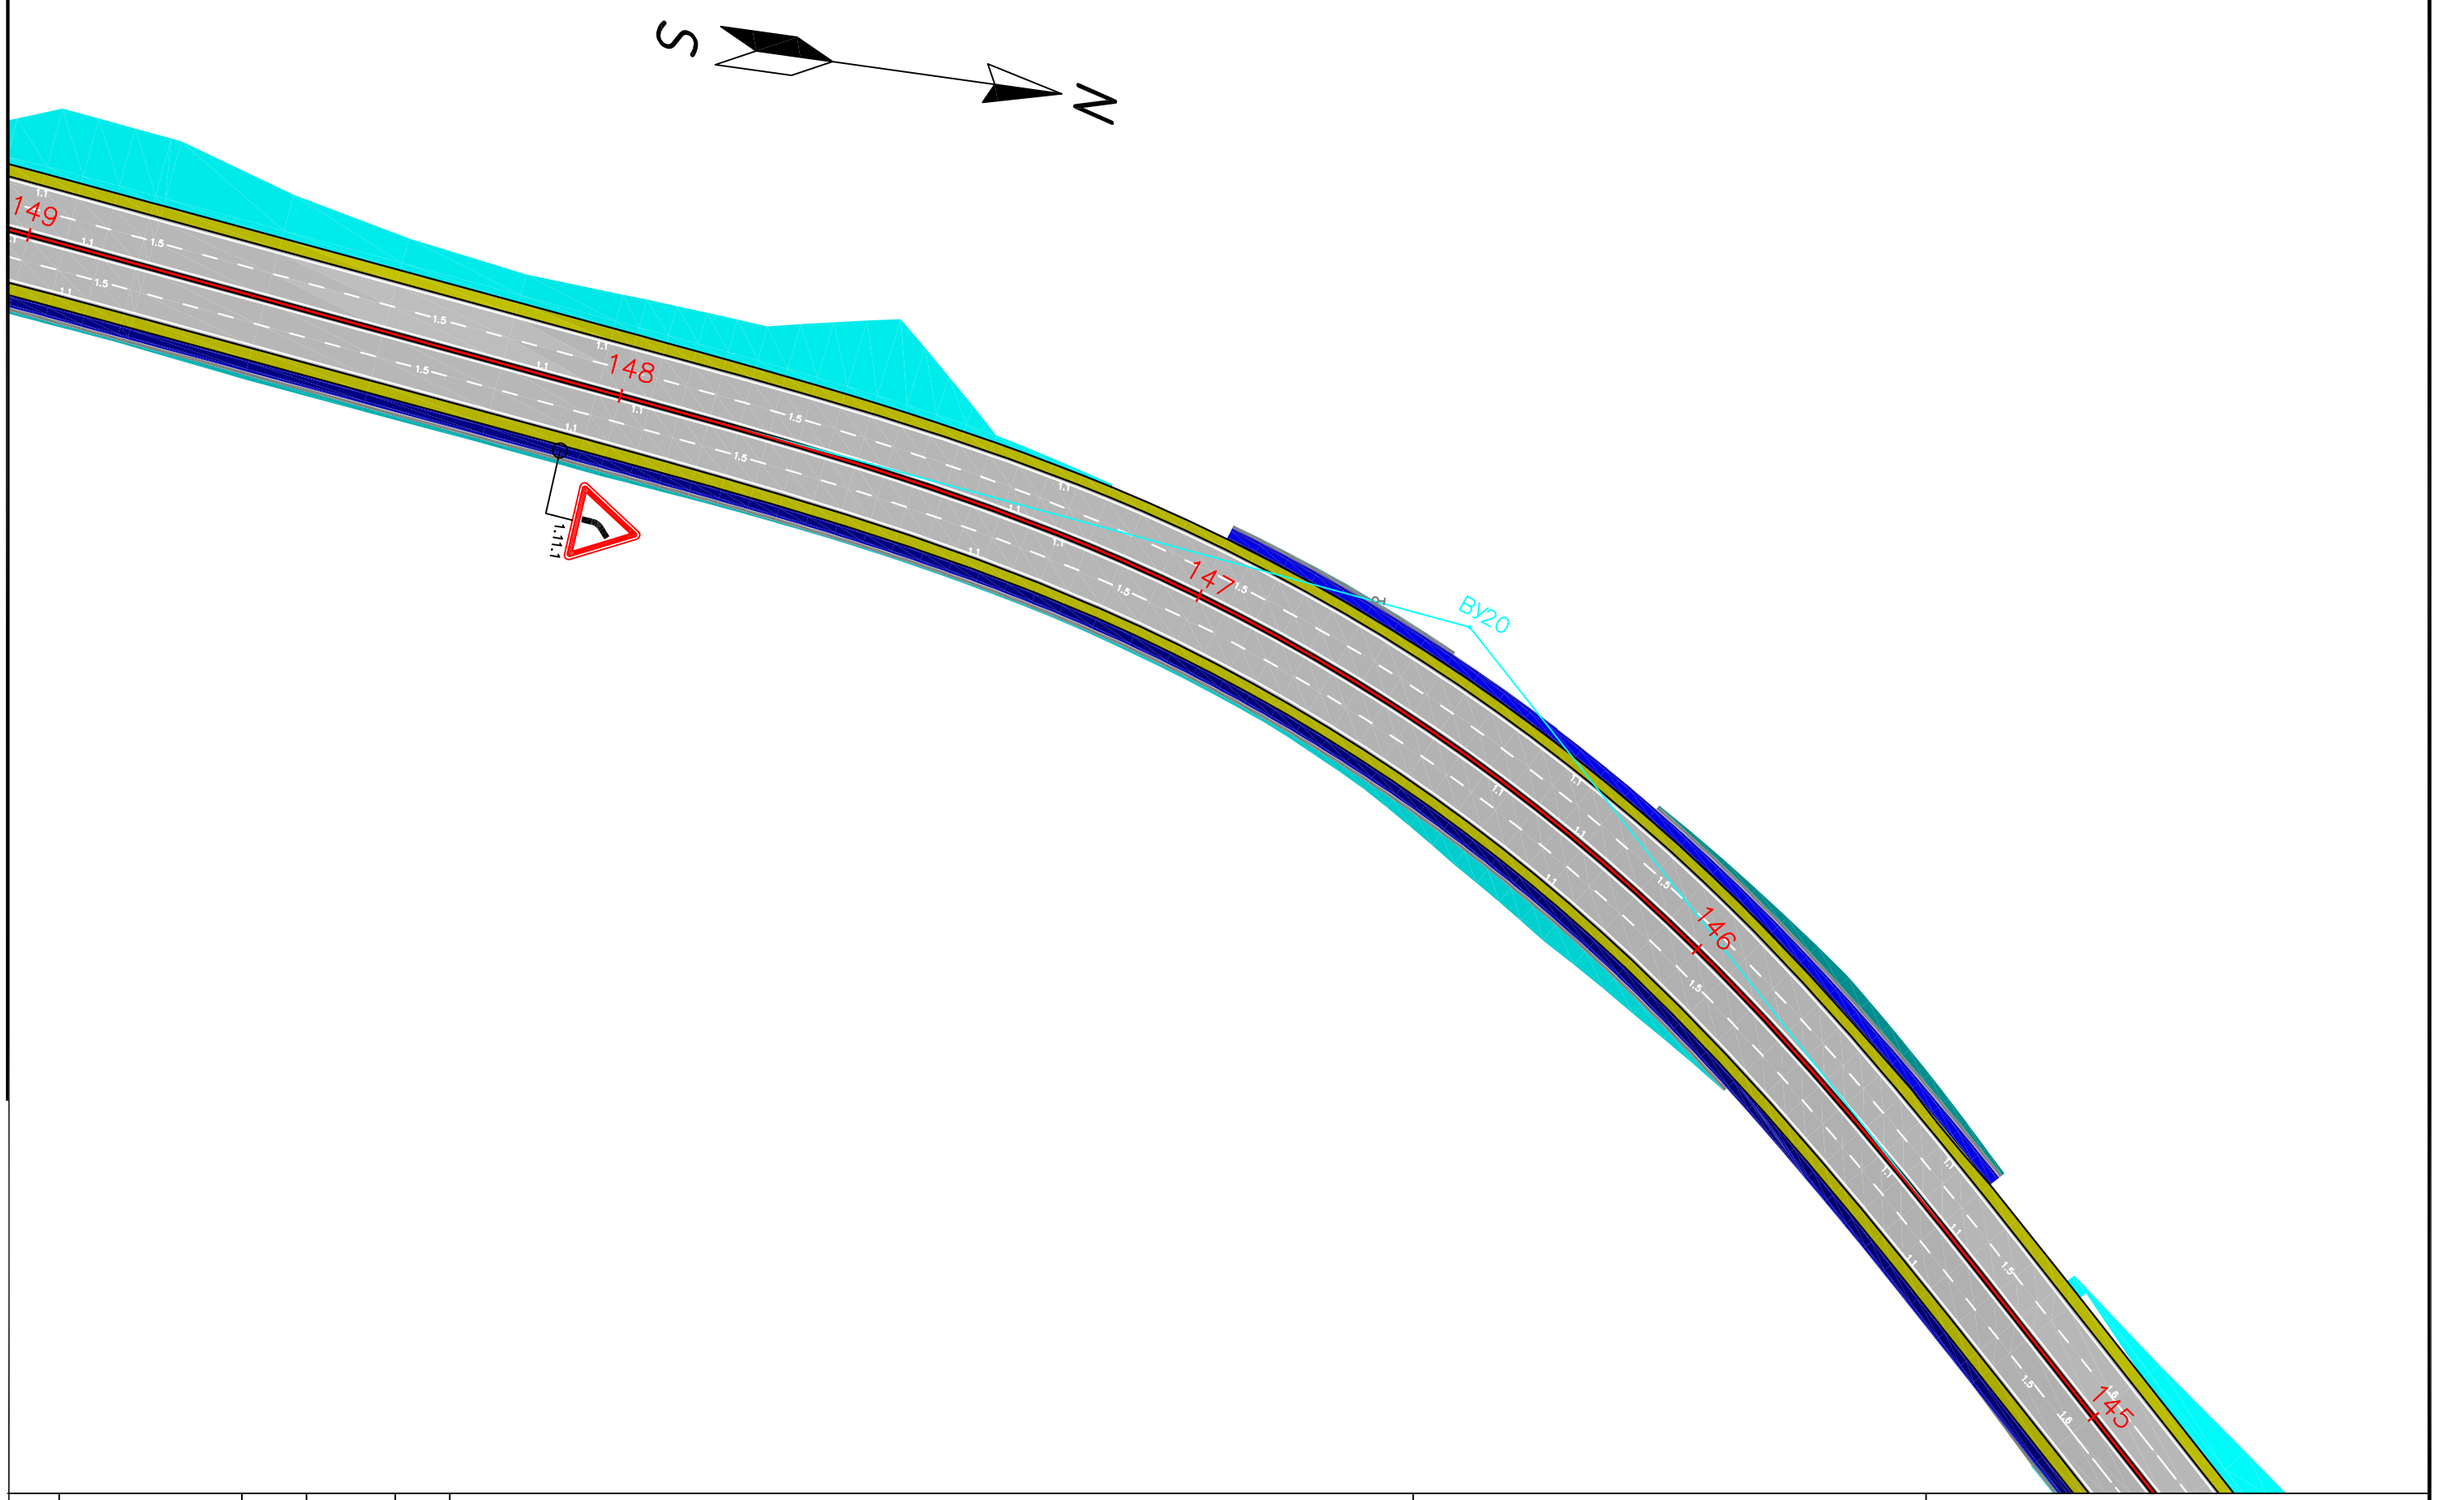


| REV. | AMENDMENTS | BY | APPROVED | DATE |
|---|---|---|---|---|
| | | | | |

KOCKS INGENIEURE

CONSULTANTS:
KOCKS CONSULT GMBH,
STEGEMANNSTRASSE 32–38,
56068 KOBLENZ, GERMANY

STATE UNITARY ENETRPRISE "RESEARCH, DESIGN AND SURVEY INSTITUTE", AYNI STR. 14, DUSHANBE, TAJIKISTAN, 734042

DESIGNED: Y .Y
DRAWN: N.S
CHECKED: G.G
DATE:


Road Signs and Markings

SCALE: 1:1000
ORIGINAL DRAWING SIZE: A3 (297x 420)

TA–8945 TAJ: CAREC Corridors 2, 5, and 6 Road Project (Dushanbe–Kurgonteppa) – PPTA Consultan

Ministry of Transport of the Republic of Tajikistan

DRAWINGRS&M 038

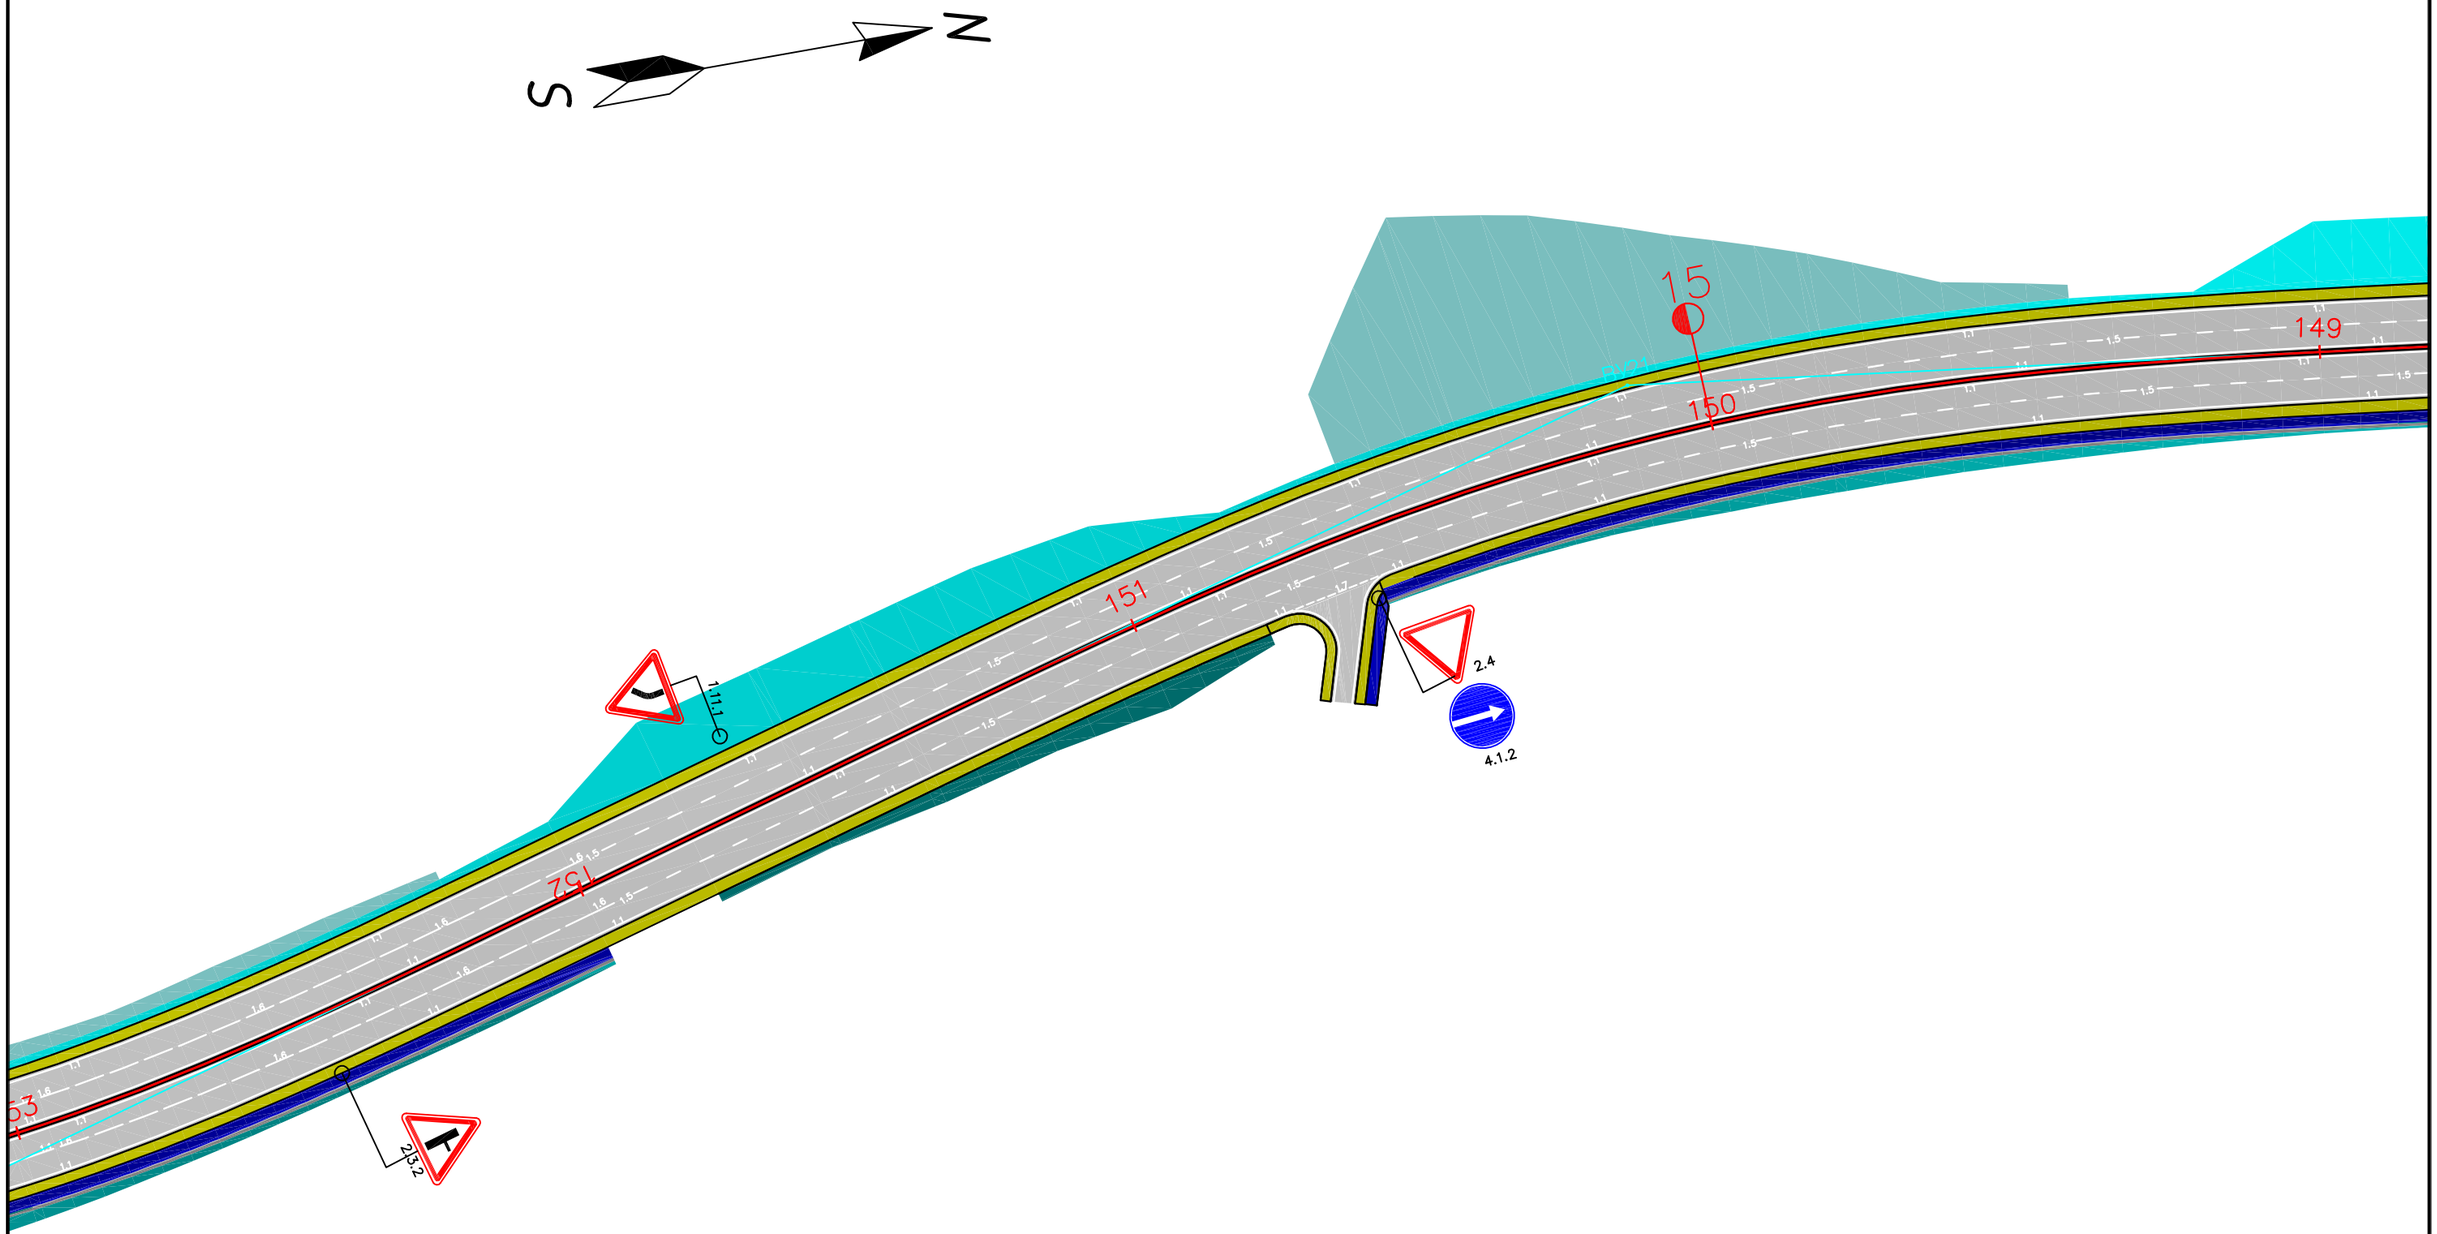


| REV. | AMENDMENTS | BY | APPROVED | DATE |
|---|---|---|---|---|

KOCKS INGENIEURE

CONSULTANTS:
KOCKS CONSULT GMBH,
STEGEMANNSTRASSE 32–38,
56068 KOBLENZ, GERMANY

STATE UNITARY ENETRPRISE "RESEARCH, DESIGN AND SURVEY INSTITUTE", AYNI STR. 14, DUSHANBE, TAJIKISTAN, 734042

DESIGNED: Y .Y
DRAWN: N.S
CHECKED: C.G
DATE:


Road Signs and Markings

SCALE: 1:1000
ORIGINAL DRAWING SIZE: A3 (297x 420)

TA–8945 TAJ: CAREC Corridors 2, 5, and 6 Road Project (Dushanbe–Kurgonteppa) – PPTA Consultan

Ministry of Transport of the Republic of Tajikistan

DRAWINGRS&M 039

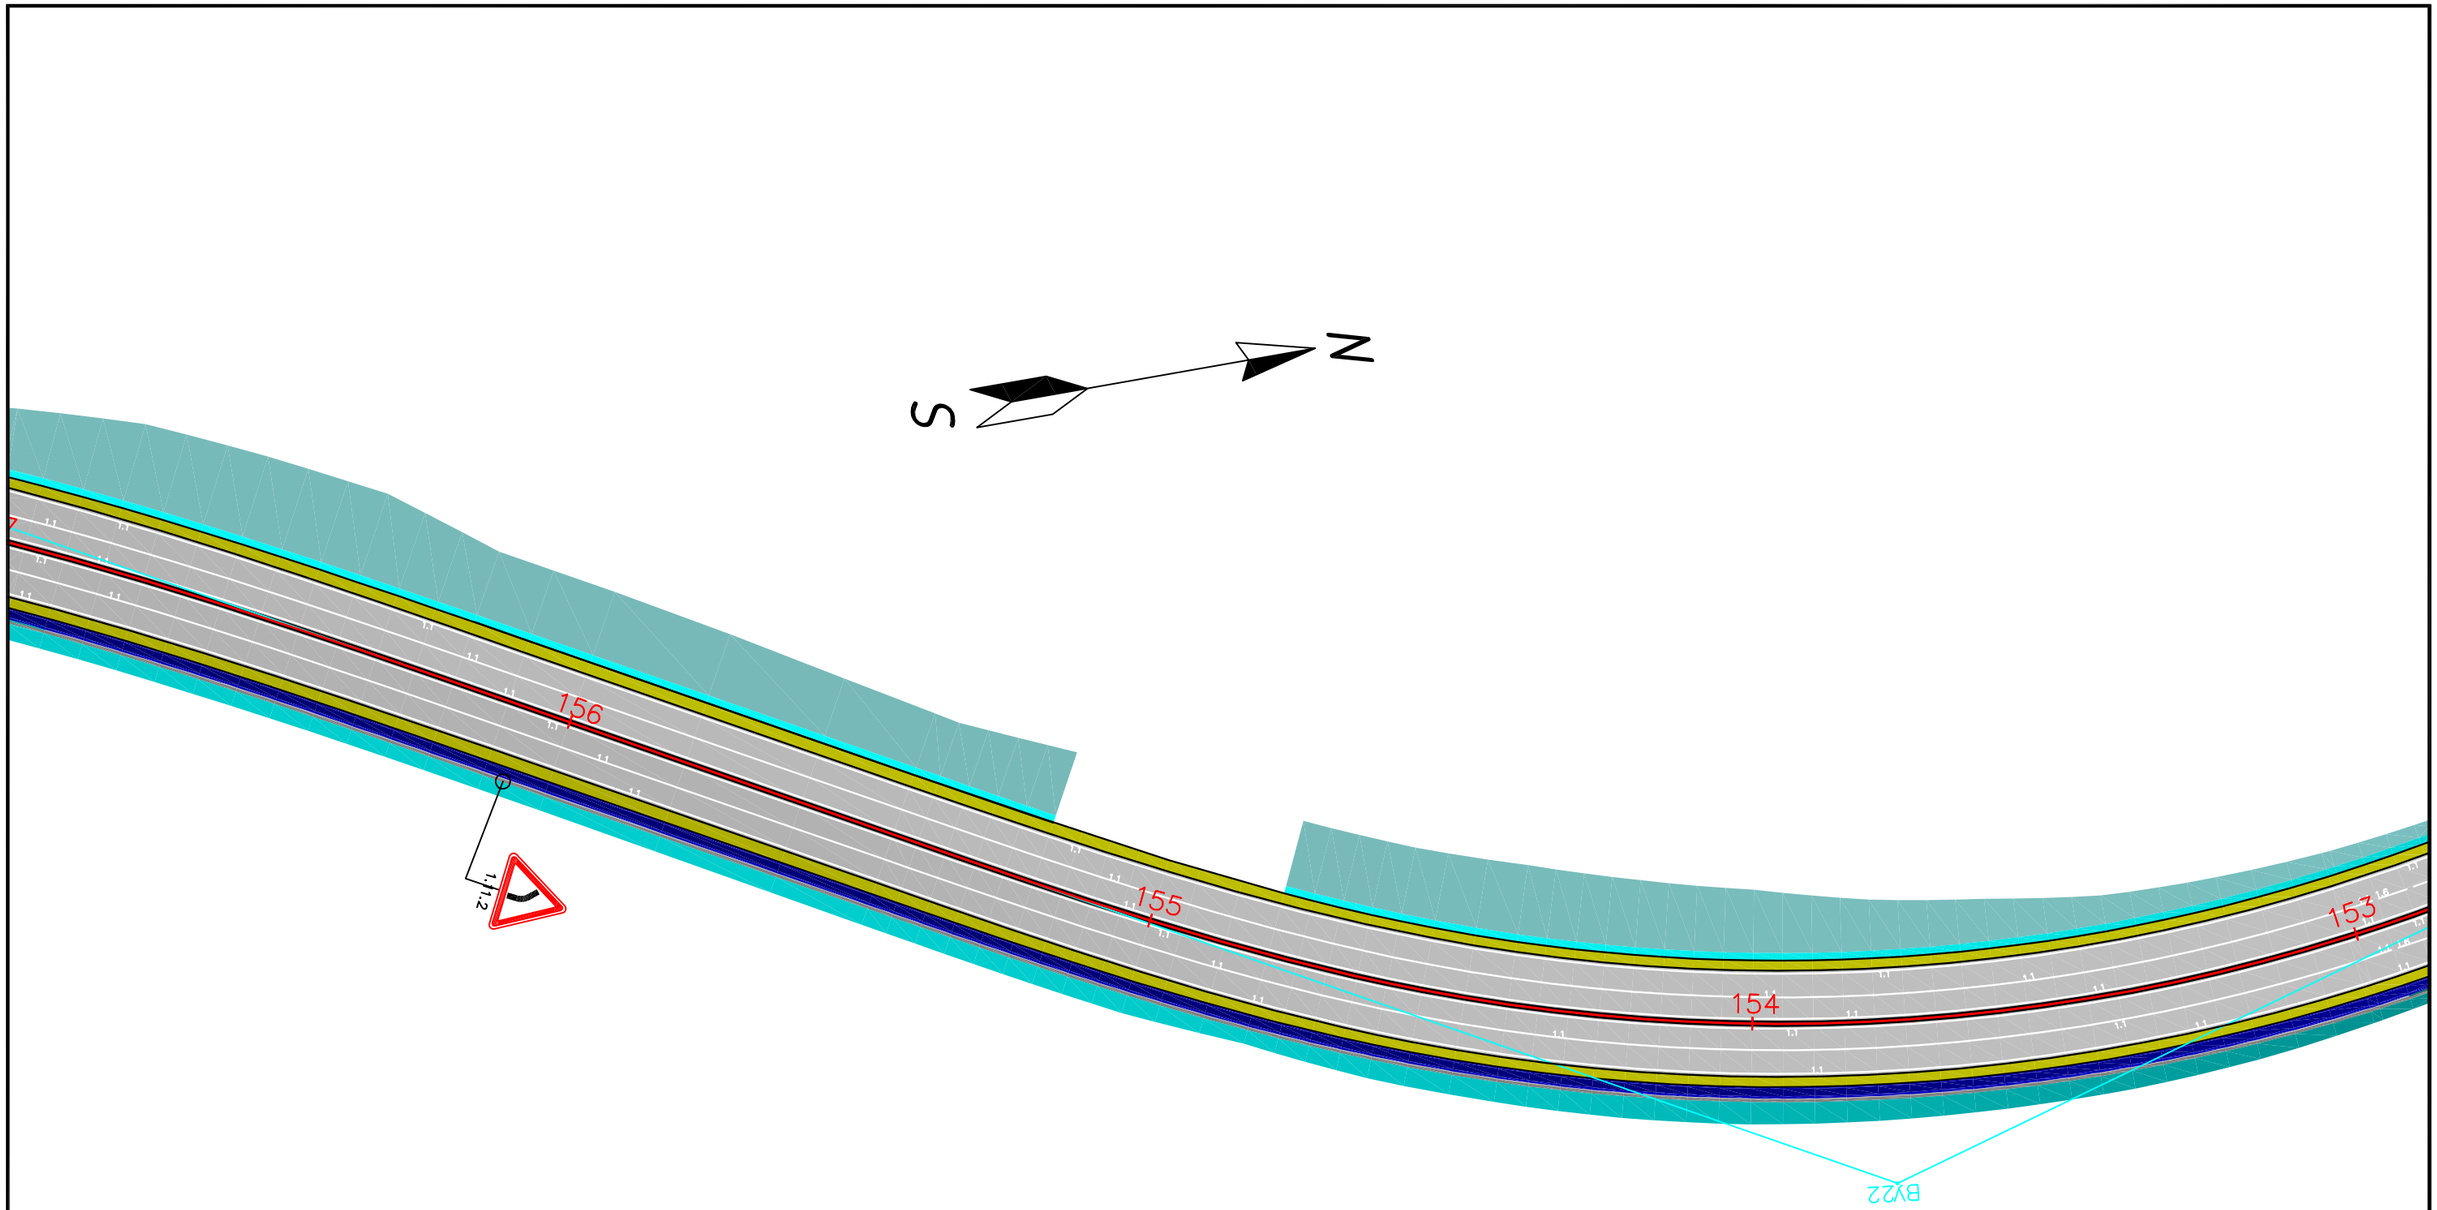


| REV. | AMENDMENTS | BY | APPROVED | DATE |
|---|---|---|---|---|
| | | | | |

KOCKS INGENIEURE

CONSULTANTS:
KOCKS CONSULT GMBH,
STEGEMANNSTRASSE 32–38,
56068 KOBLENZ, GERMANY

STATE UNITARY ENETRPRISE "RESEARCH, DESIGN AND SURVEY INSTITUTE", AYNI STR. 14, DUSHANBE, TAJIKISTAN, 734042

DESIGNED: Y .Y
DRAWN: N.S
CHECKED: G.G
DATE:


Road Signs and Markings


SCALE: 1:1000
ORIGINAL DRAWING SIZE: A3 (297x 420)

TA–8945 TAJ: CAREC Corridors 2, 5, and 6 Road Project (Dushanbe–Kurgonteppa) – PPTA Consultan

Ministry of Transport of the Republic of Tajikistan

DRAWINGRS&M 040

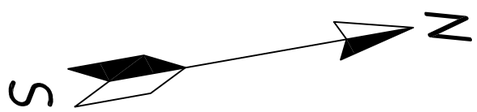

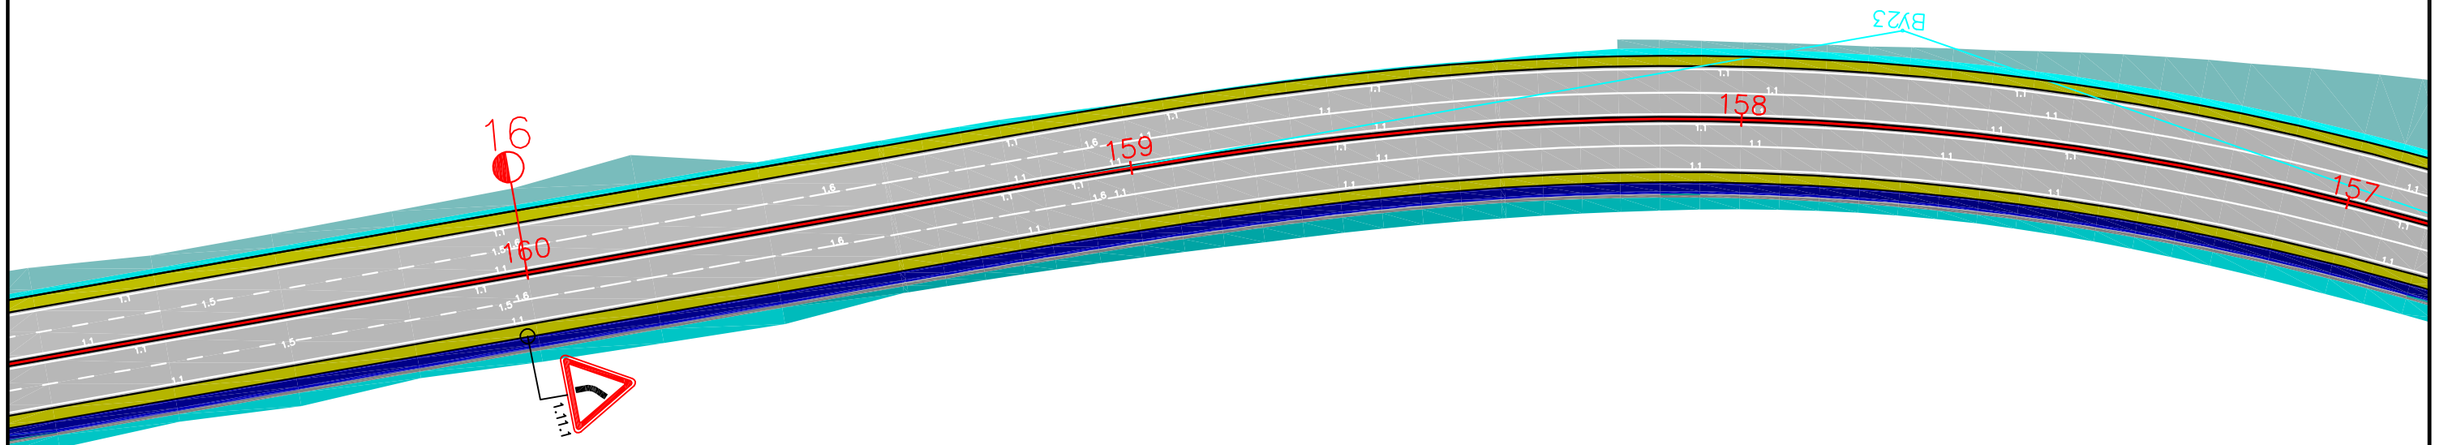
| REV. | AMENDMENTS | BY | APPROVED | DATE |
|---|---|---|---|---|
| | | | | |

KOCKS INGENIEURE

CONSULTANTS:
KOCKS CONSULT GMBH,
STEGEMANNSTRASSE 32–38,
56068 KOBLENZ, GERMANY

STATE UNITARY ENETRPRISE "RESEARCH,
DESIGN AND SURVEY INSTITUTE", AYNI STR. 14,
DUSHANBE, TAJIKISTAN, 734042

DESIGNED: Y .Y
DRAWN: N.S.
CHECKED: C.G
DATE:

Road Signs and Markings

SCALE: 1:1000
ORIGINAL DRAWING SIZE: A3 (297x 420)


TA–8945 TAJ: CAREC Corridors 2, 5, and 6 Road Project (Dushanbe–Kurgonteppa) – PPTA Consultan

Ministry of Transport of the Republic of Tajikistan

DRAWINGRS&M 041

S

N

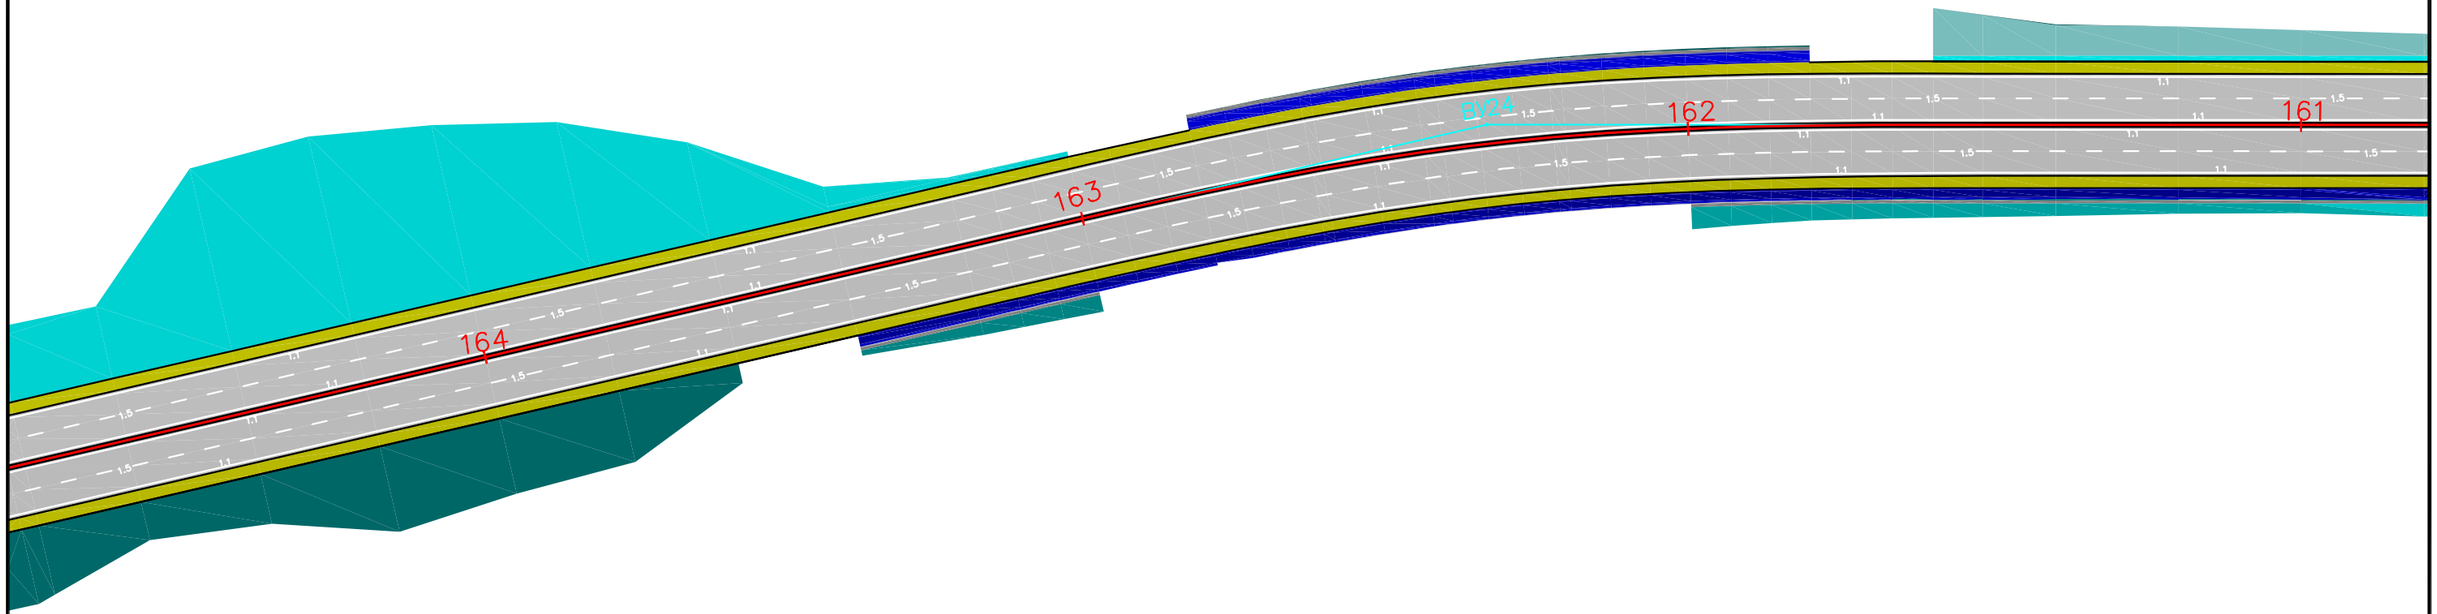


| REV. | AMENDMENTS | BY | APPROVED | DATE |
|---|---|---|---|---|
| | | | | |

KOCKS INGENIEURE

CONSULTANTS:
KOCKS CONSULT GMBH,
STEGEMANNSTRASSE 32–38,
56068 KOBLENZ, GERMANY

STATE UNITARY ENETRPRISE "RESEARCH, DESIGN AND SURVEY INSTITUTE", AYNI STR. 14, DUSHANBE, TAJIKISTAN, 734042

DESIGNED: Y .Y
DRAWN: N.S
CHECKED: C.G
DATE:

Road Signs and Markings

SCALE: 1:1000
ORIGINAL DRAWING SIZE: A3 (297x 420)


TA–8945 TAJ: CAREC Corridors 2, 5, and 6 Road Project (Dushanbe–Kurgonteppa) – PPTA Consultan

Ministry of Transport of the Republic of Tajikistan

DRAWING NO RS&M 042

S

N

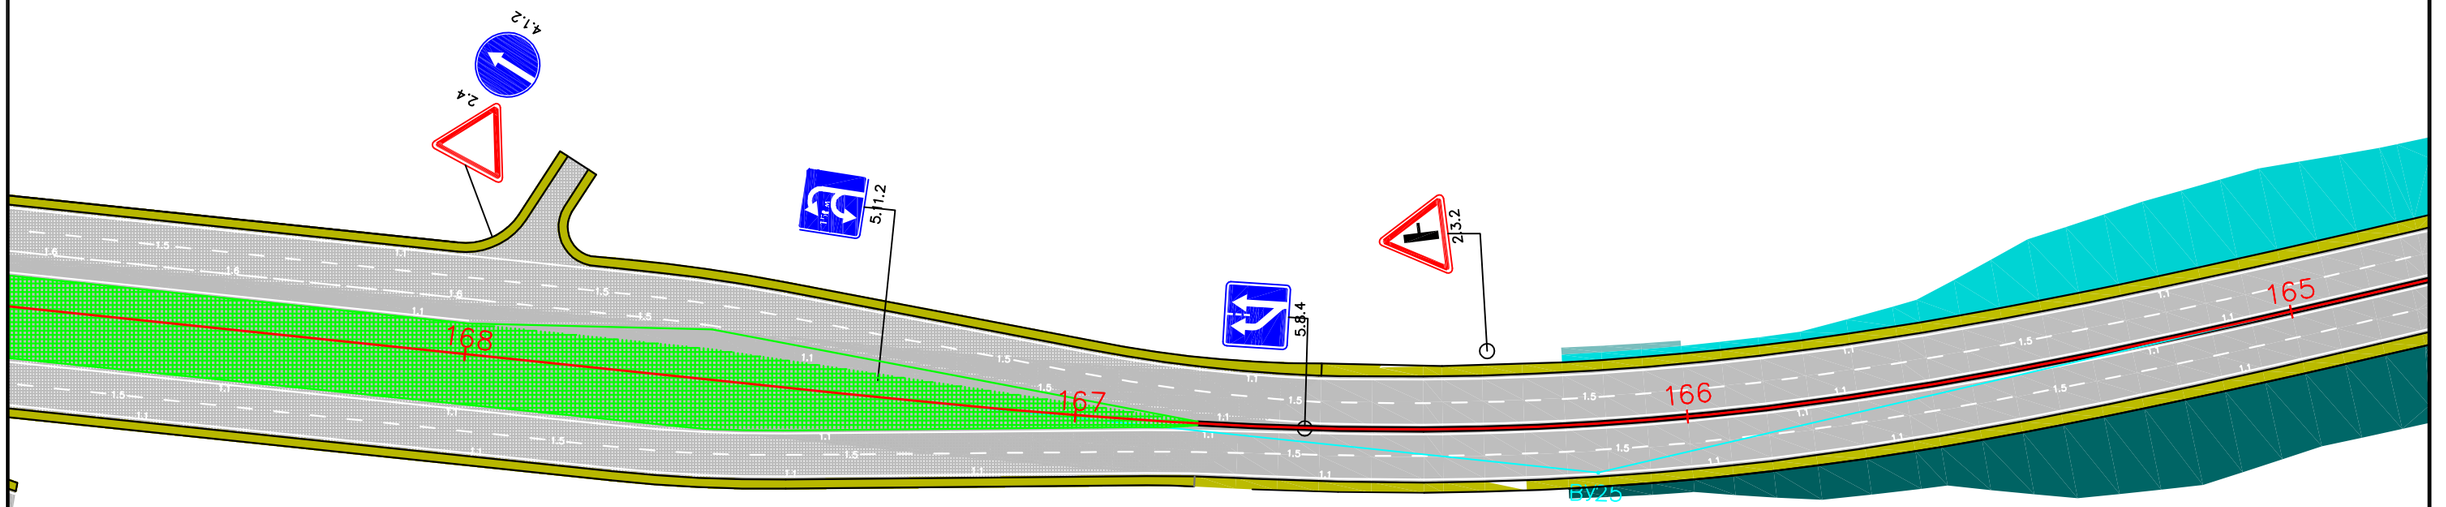


| REV. | AMENDMENTS | BY | APPROVED | DATE |
|---|---|---|---|---|
| | | | | |

KOCKS INGENIEURE

CONSULTANTS:
KOCKS CONSULT GMBH,
STEGEMANNSTRASSE 32–38,
56068 KOBLENZ, GERMANY

STATE UNITARY ENETRPRISE "RESEARCH, DESIGN AND SURVEY INSTITUTE", AYNI STR. 14, DUSHANBE, TAJIKISTAN, 734042

DESIGNED: Y .Y
DRAWN: N.S
CHECKED: G.G
DATE:


Road Signs and Markings


SCALE: 1:1000
ORIGINAL DRAWING SIZE: A3 (297x 420)

TA–8945 TAJ: CAREC Corridors 2, 5, and 6 Road Project (Dushanbe–Kurgonteppa) – PPTA Consultan

Ministry of Transport of the Republic of Tajikistan

DRAWING NO: RS&M 043

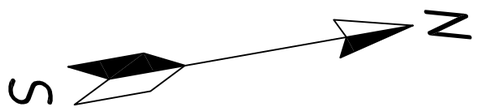

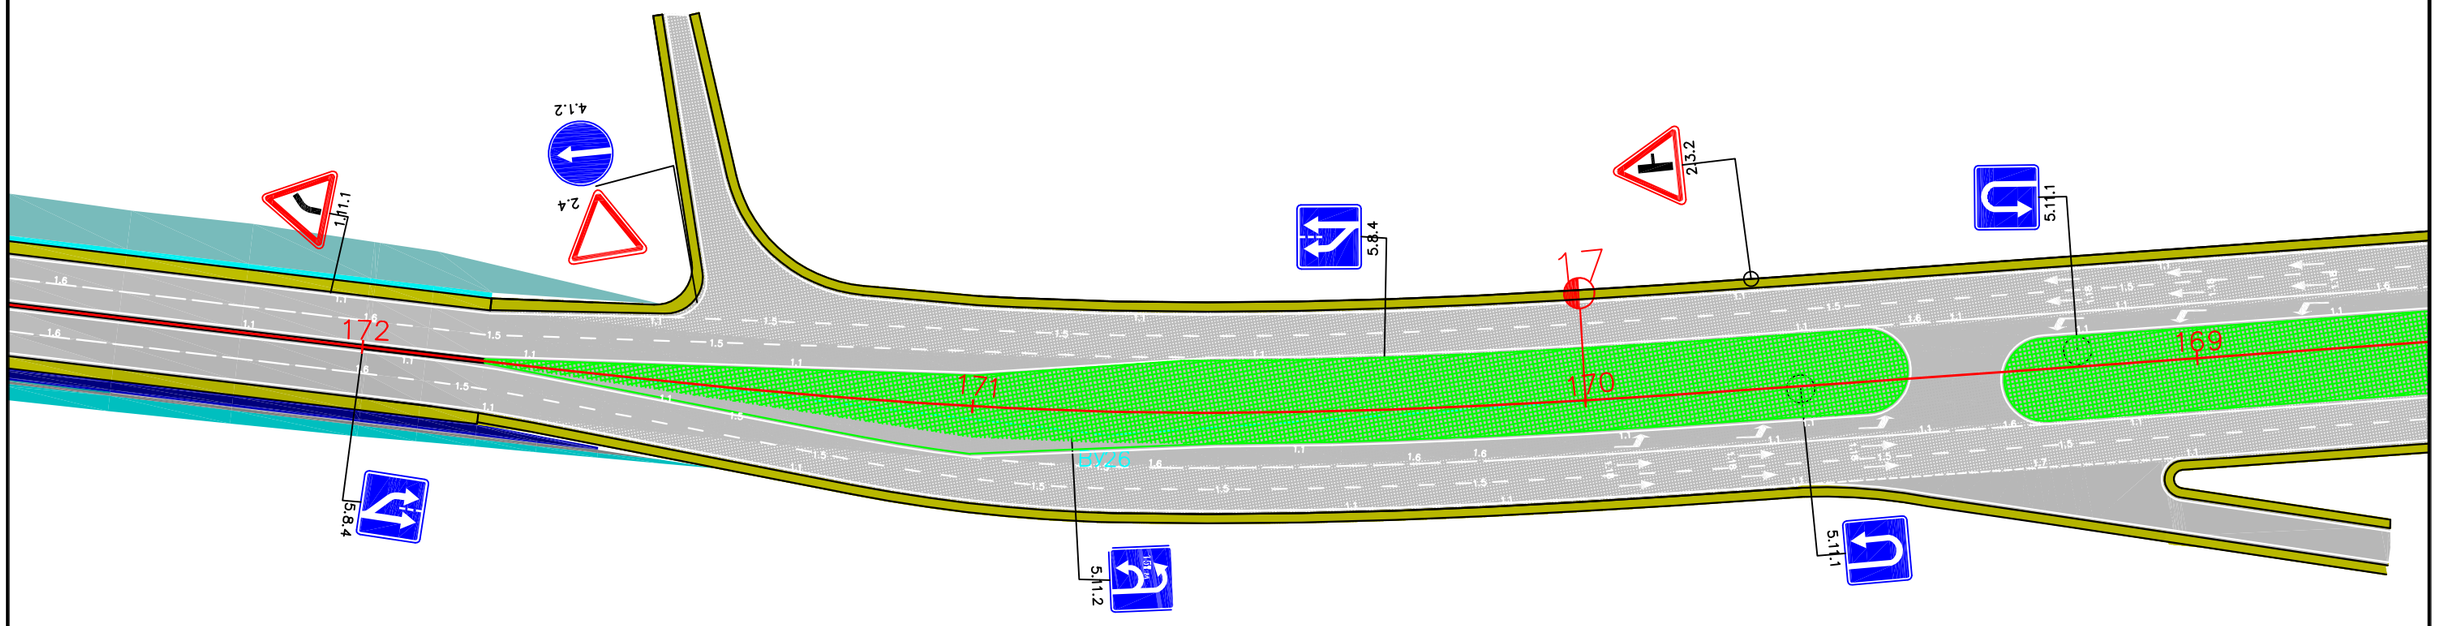
| REV. | AMENDMENTS | BY | APPROVED | DATE |
|---|---|---|---|---|
| | | | | |

KOCKS INGENIEURE

CONSULTANTS:
KOCKS CONSULT GMBH,
STEGEMANNSTRASSE 32–38,
56068 KOBLENZ, GERMANY

STATE UNITARY ENETRPRISE "RESEARCH, DESIGN AND SURVEY INSTITUTE", AYNI STR. 14, DUSHANBE, TAJIKISTAN, 734042

DESIGNED: Y .Y
DRAWN: N.S
CHECKED: C.G
DATE:


Road Signs and Markings

SCALE: 1:1000
ORIGINAL DRAWING SIZE: A3 (297x 420)

TA–8945 TAJ: CAREC Corridors 2, 5, and 6 Road Project (Dushanbe–Kurgonteppa) – PPTA Consultan

Ministry of Transport of the Republic of Tajikistan

DRAWING NO: RS&M 044

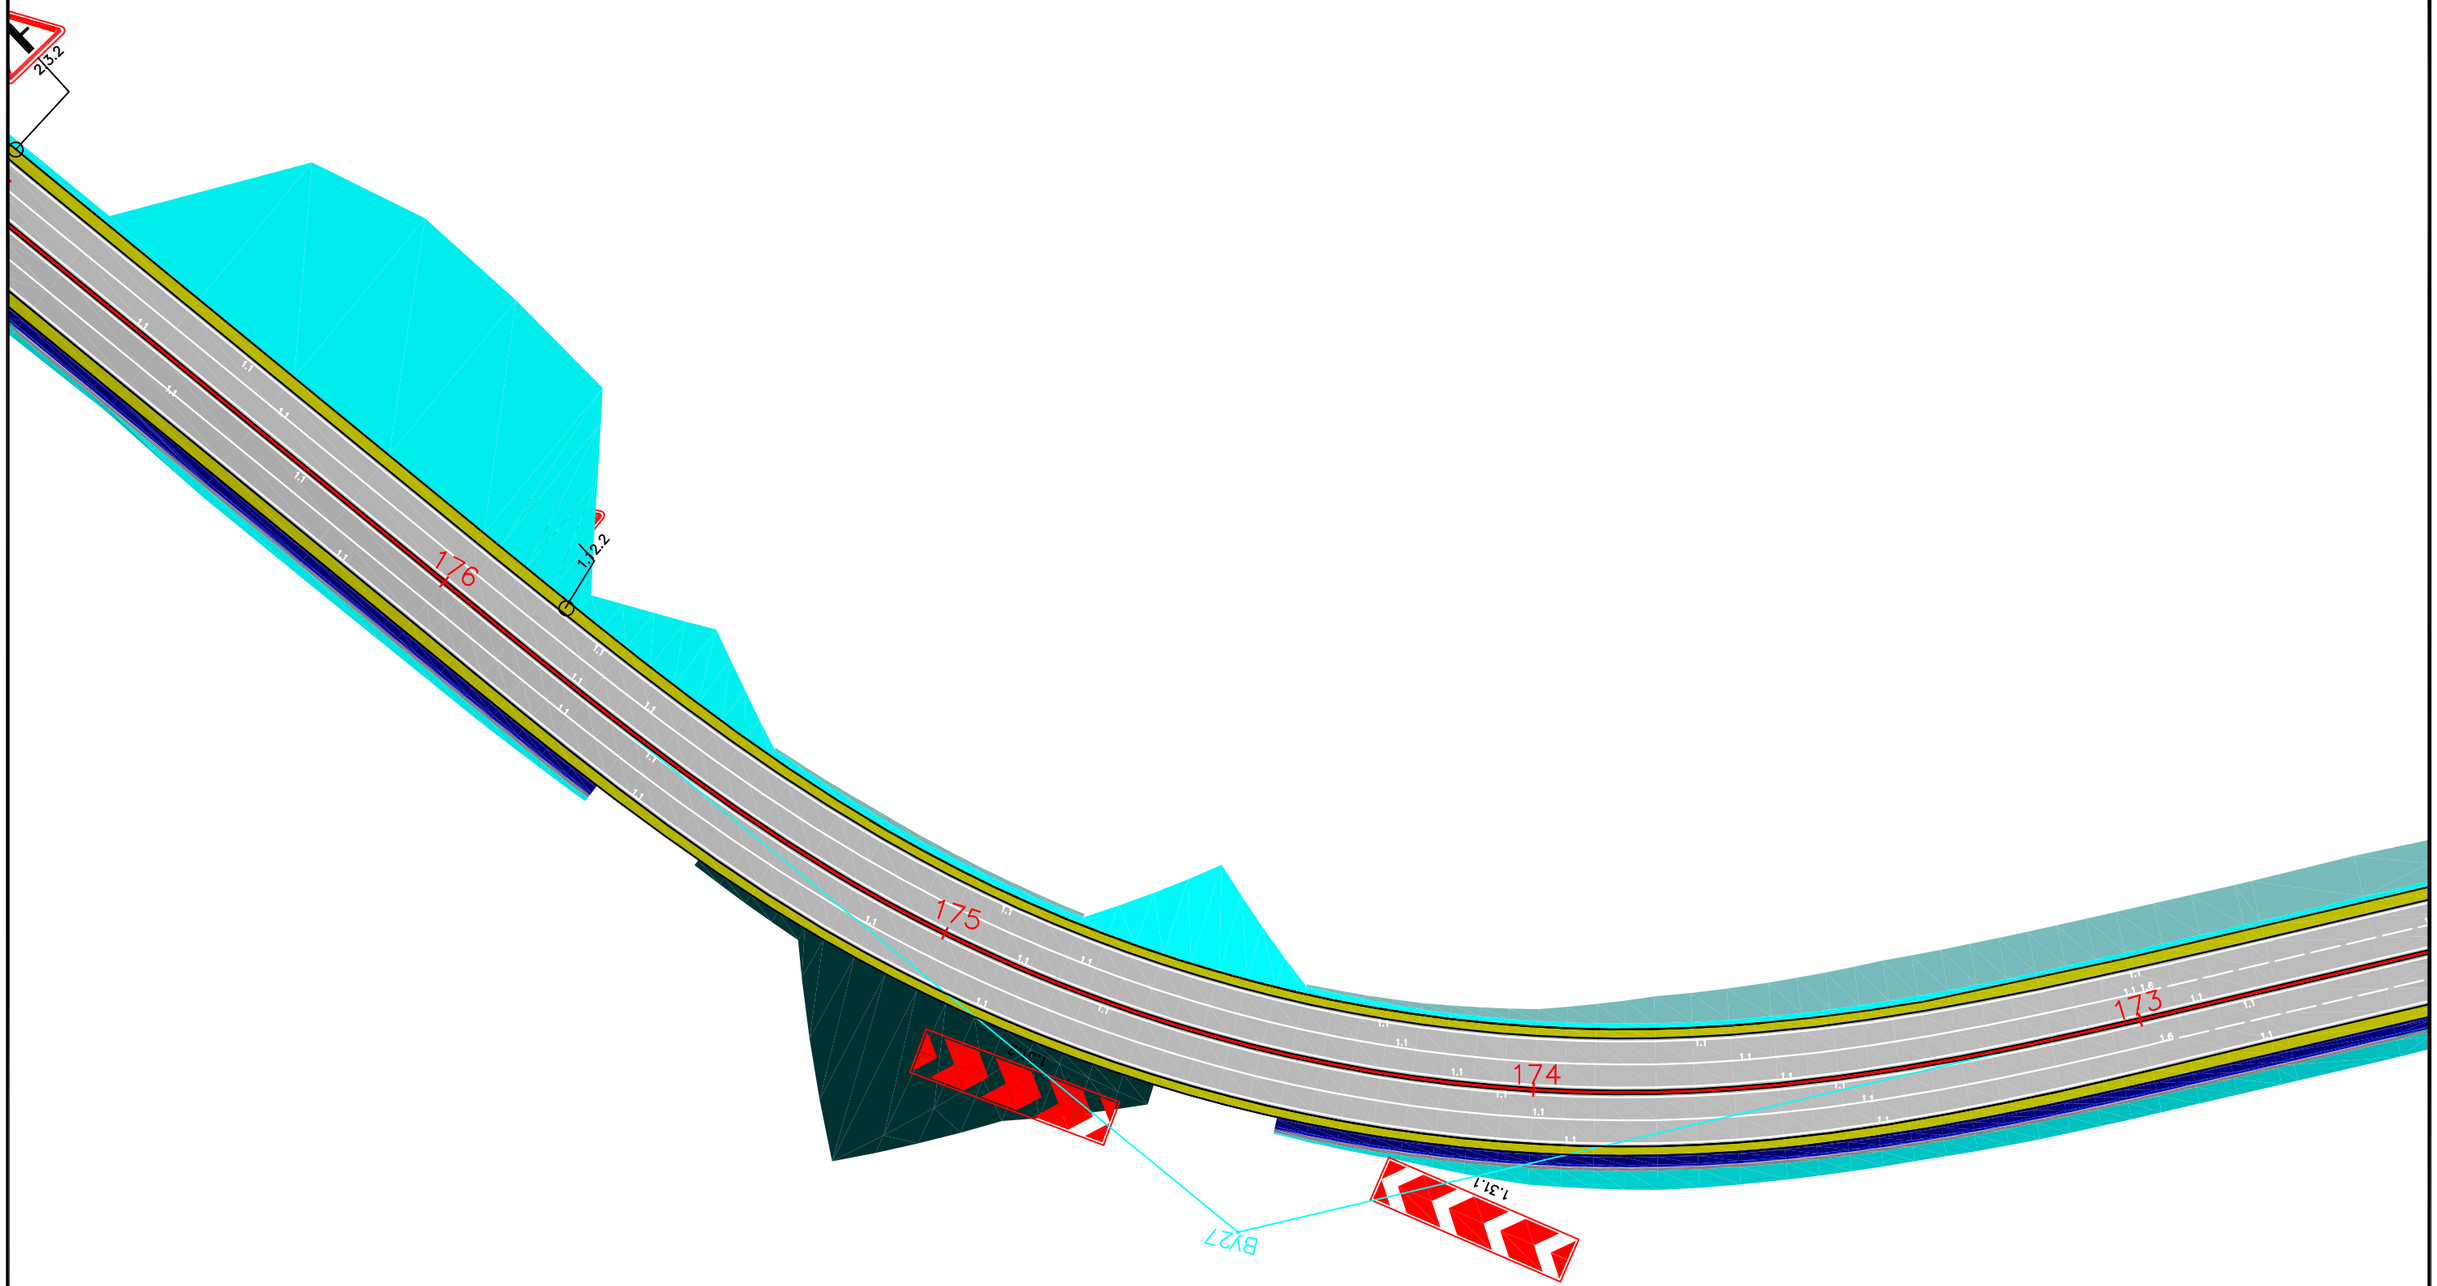


N
S

| REV. | AMENDMENTS | BY | APPROVED | DATE |
|---|---|---|---|---|

KOCKS INGENIEURE

CONSULTANTS:
KOCKS CONSULT GMBH,
STEGEMANNSTRASSE 32–38,
56068 KOBLENZ, GERMANY

STATE UNITARY ENETRPRISE "RESEARCH, DESIGN AND SURVEY INSTITUTE", AYNI STR. 14, DUSHANBE, TAJIKISTAN, 734042

DESIGNED: Y .Y
DRAWN: N.S
CHECKED: G.G
DATE:


Road Signs and Markings

SCALE: 1:1000
ORIGINAL DRAWING SIZE: A3 (297x 420)

TA–8945 TAJ: CAREC Corridors 2, 5, and 6 Road Project (Dushanbe–Kurgonteppa) – PPTA Consultan

Ministry of Transport of the Republic of Tajikistan

DRAWING NO RS&M 045

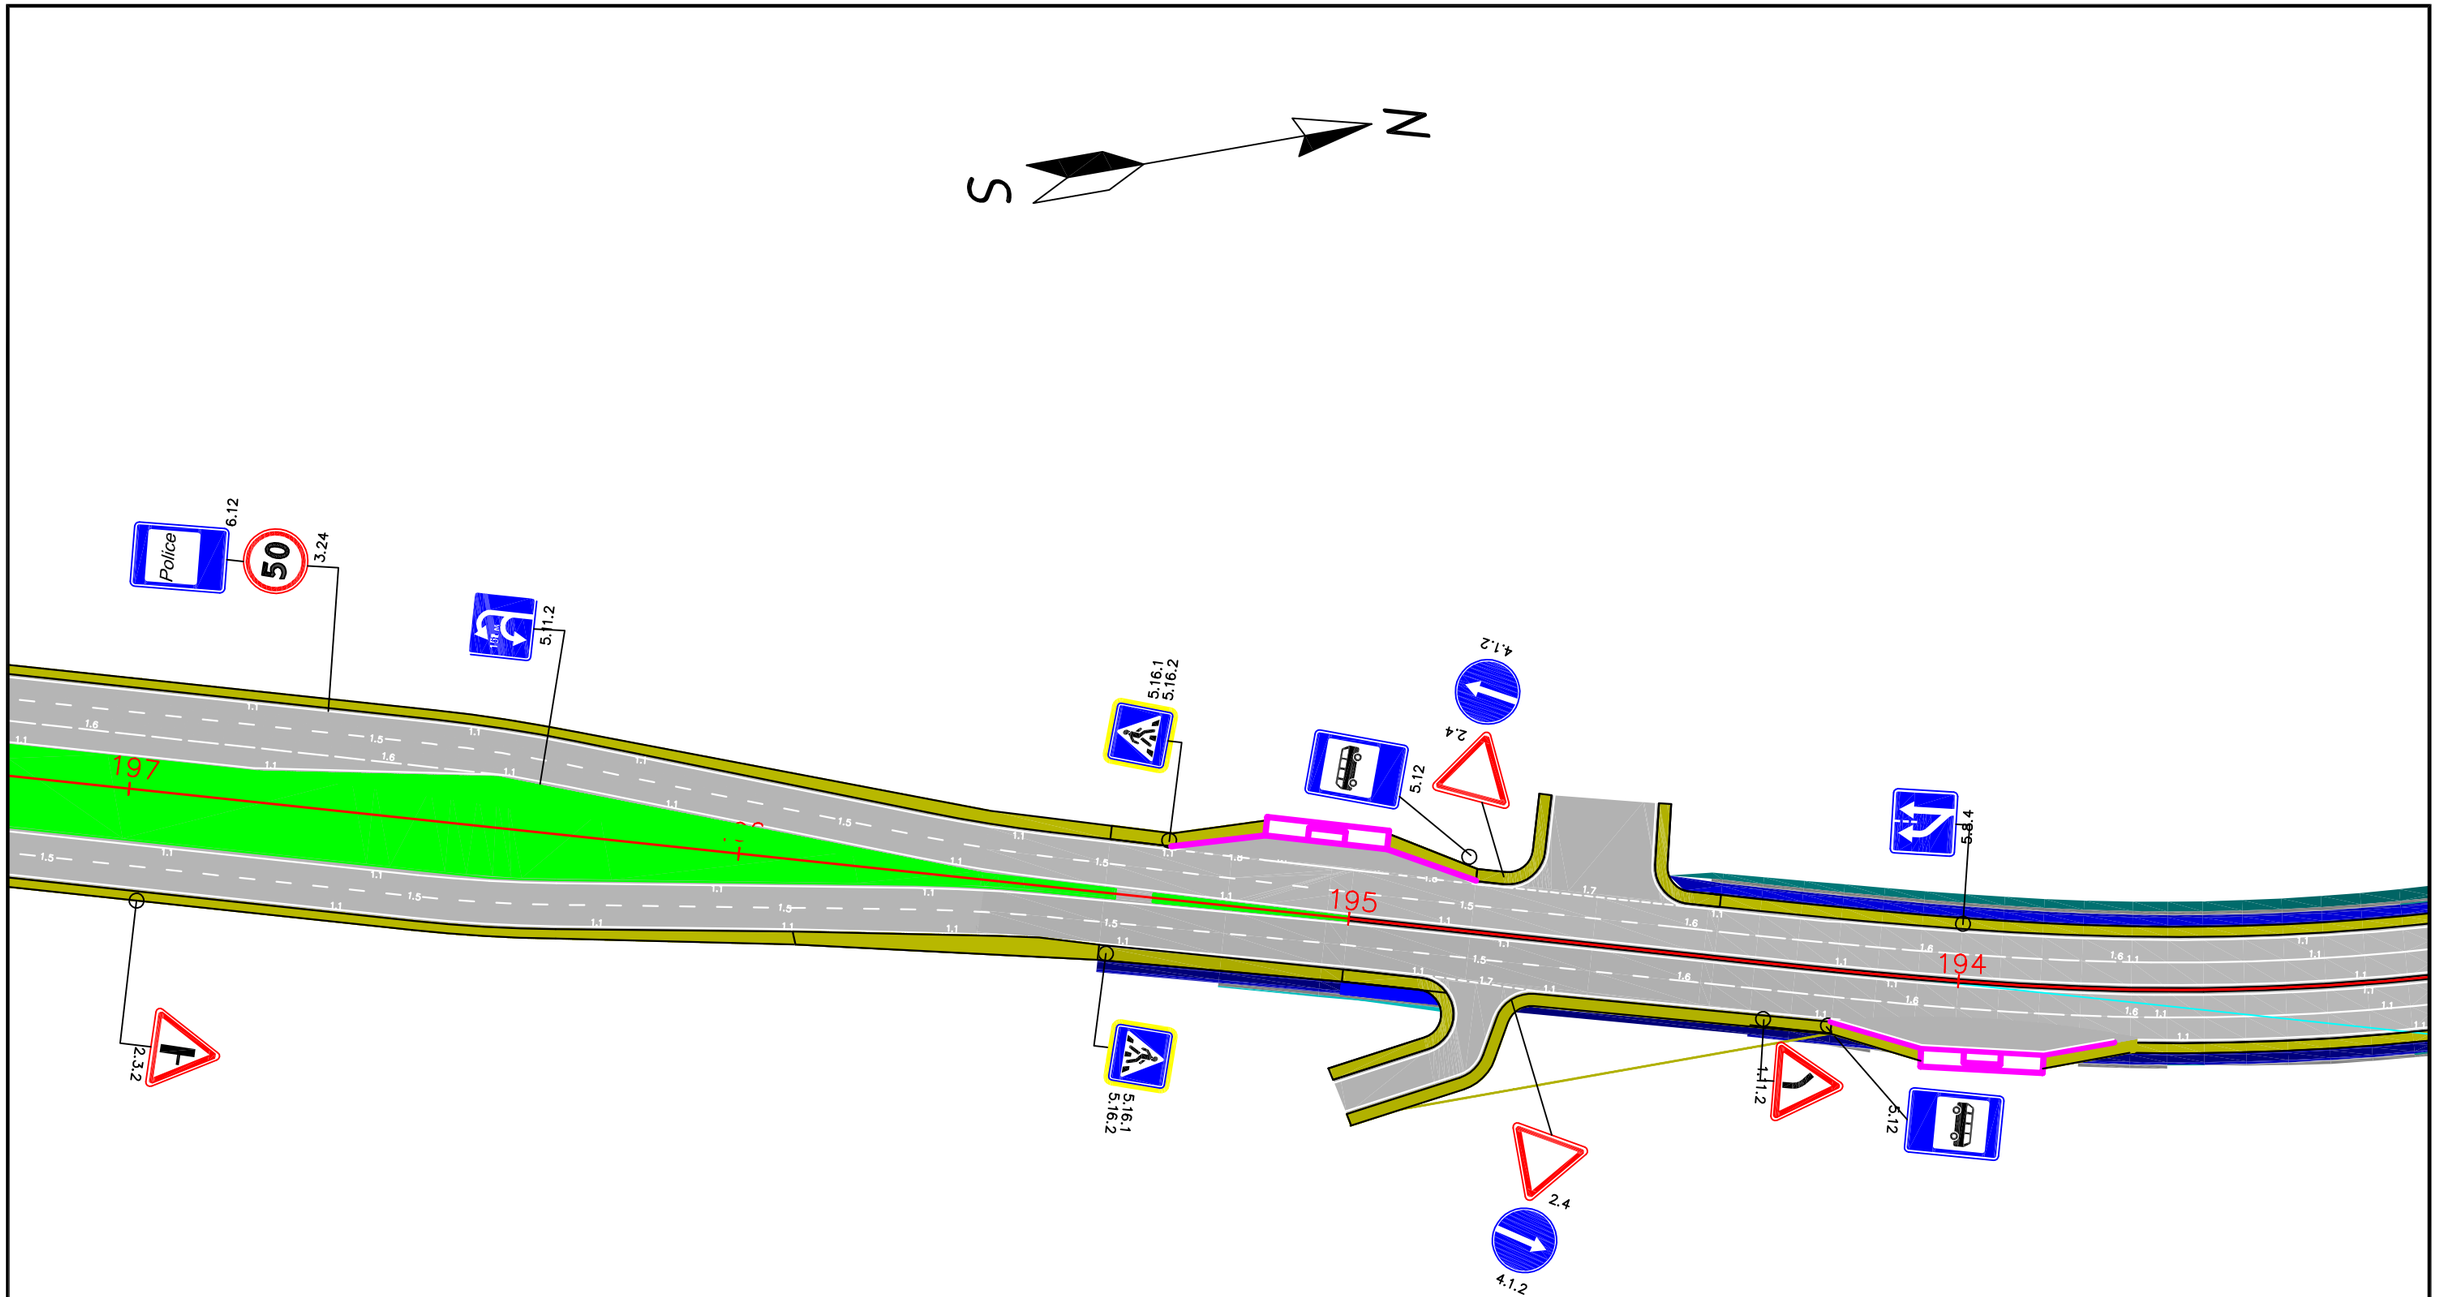


| REV. | AMENDMENTS | BY | APPROVED | DATE |
|---|---|---|---|---|

KOCKS INGENIEURE

CONSULTANTS:
KOCKS CONSULT GMBH,
STEGEMANNSTRASSE 32–38,
56068 KOBLENZ, GERMANY

STATE UNITARY ENETRPRISE "RESEARCH, DESIGN AND SURVEY INSTITUTE", AYNI STR. 14, DUSHANBE, TAJIKISTAN, 734042

DESIGNED: Y .Y
DRAWN: N.S
CHECKED: C.G
DATE:


Road Signs and Markings

SCALE: 1:1000
ORIGINAL DRAWING SIZE: A3 (297x 420)

TA–8945 TAJ: CAREC Corridors 2, 5, and 6 Road Project (Dushanbe–Kurgonteppa) – PPTA Consultan

Ministry of Transport of the Republic of Tajikistan

DRAWINGRS&M 048

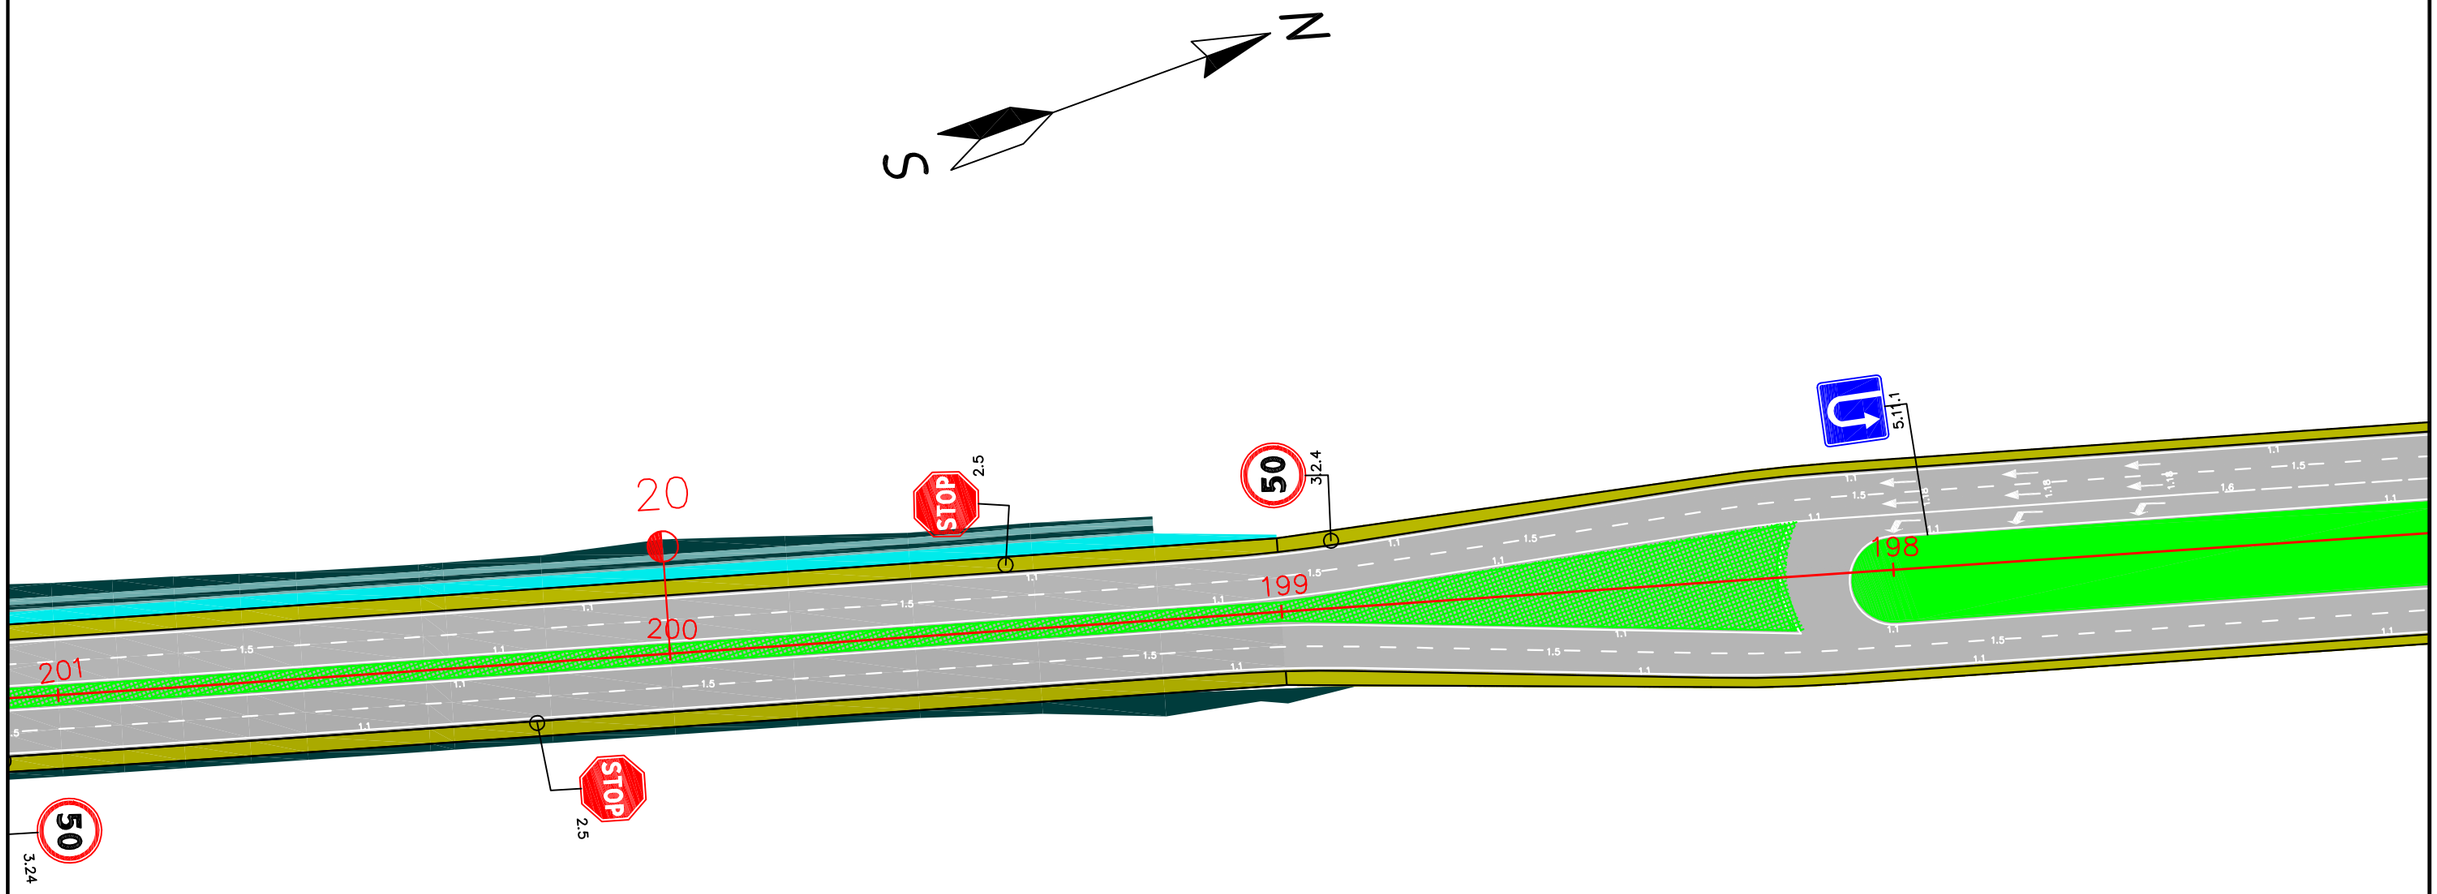


| REV. | AMENDMENTS | BY | APPROVED | DATE |
|---|---|---|---|---|
| | | | | |

KOCKS INGENIEURE

CONSULTANTS:
KOCKS CONSULT GMBH,
STEGEMANNSTRASSE 32–38,
56068 KOBLENZ, GERMANY

STATE UNITARY ENETRPRISE "RESEARCH,
DESIGN AND SURVEY INSTITUTE", AYNI STR. 14,
DUSHANBE, TAJIKISTAN, 734042

DESIGNED: Y .Y
DRAWN: N.S
CHECKED: G.G
DATE:


Road Signs and Markings

SCALE: 1:1000
ORIGINAL DRAWING SIZE: A3 (297x 420)

TA–8945 TAJ: CAREC Corridors 2, 5, and 6 Road Project (Dushanbe–Kurgonteppa) – PPTA Consultan

Ministry of Transport of the Republic of Tajikistan

DRAWING RS&M 049

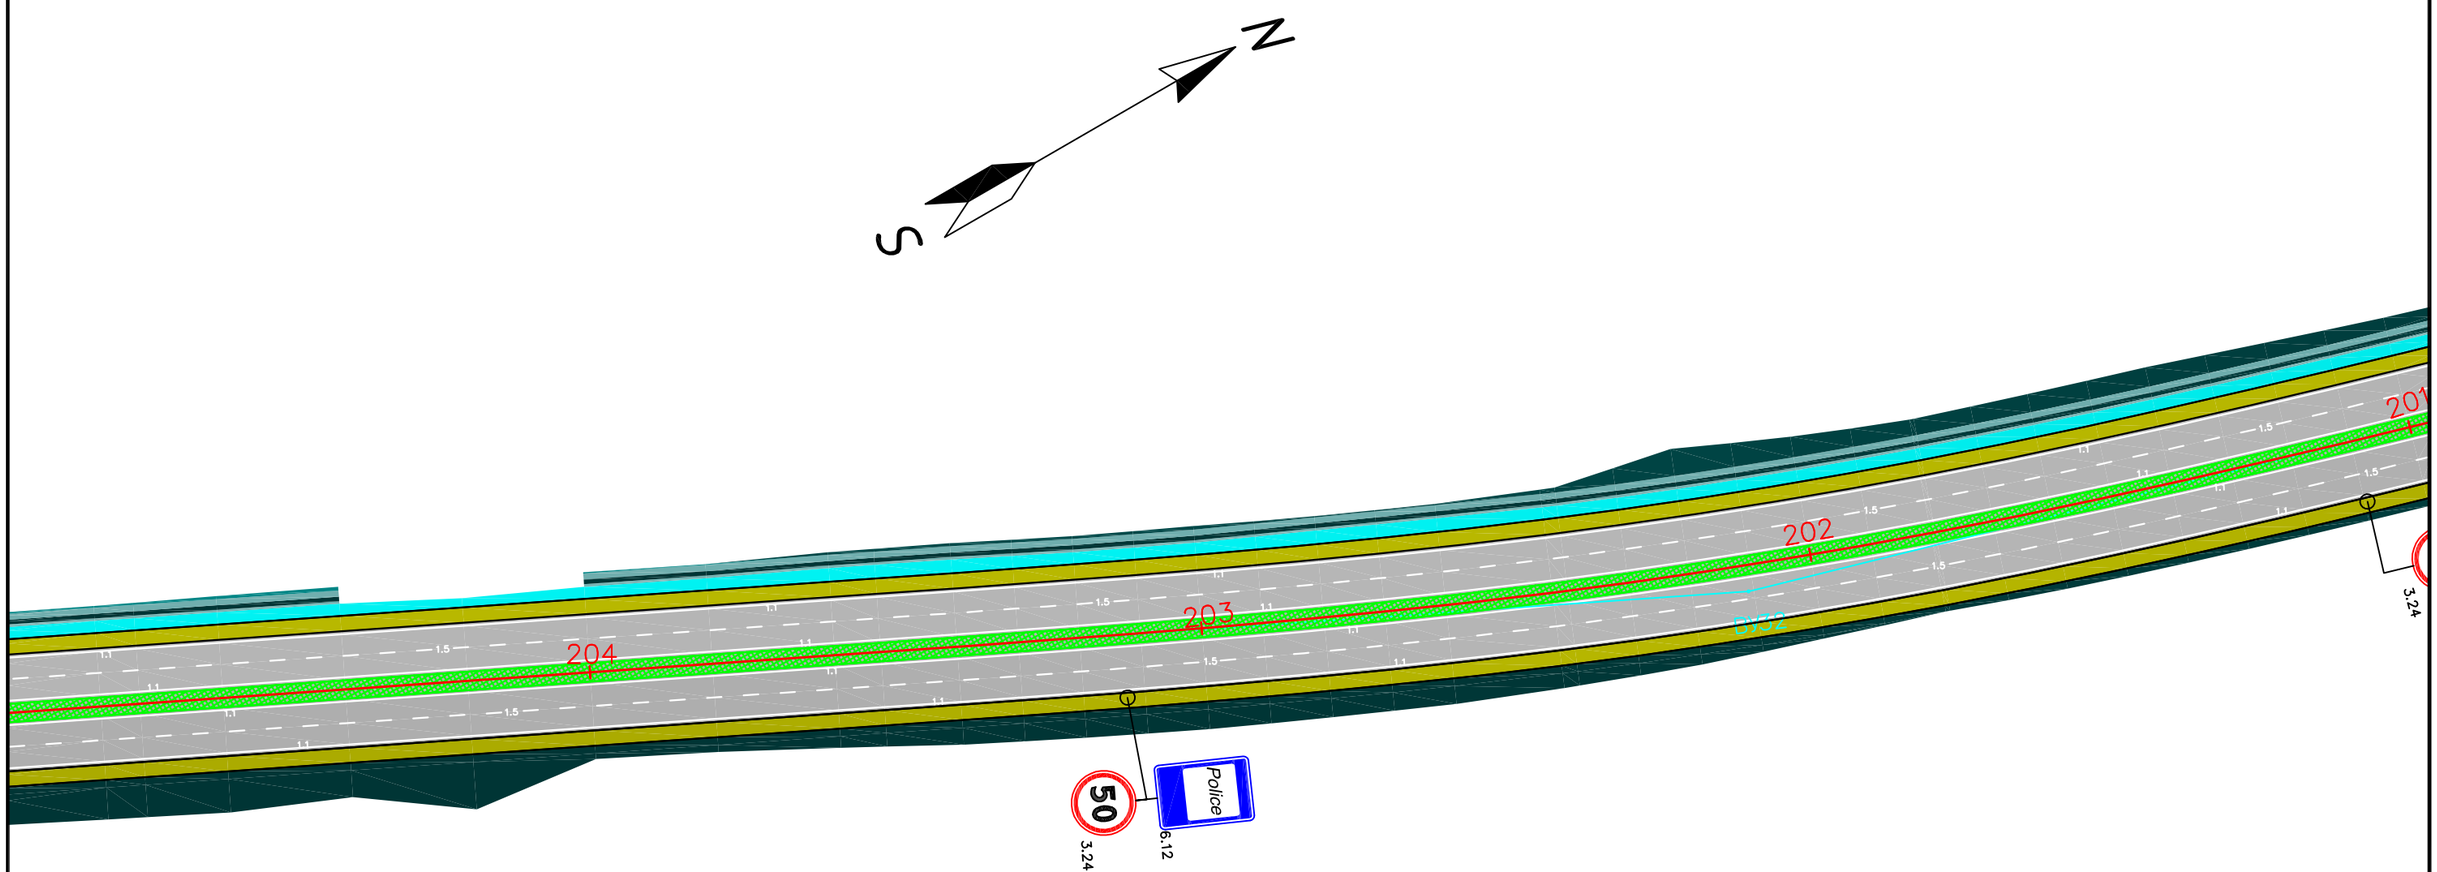


| REV. | AMENDMENTS | BY | APPROVED | DATE |
|---|---|---|---|---|
| | | | | |

KOCKS INGENIEURE

CONSULTANTS:
KOCKS CONSULT GMBH,
STEGEMANNSTRASSE 32–38,
56068 KOBLENZ, GERMANY

STATE UNITARY ENETRPRISE "RESEARCH, DESIGN AND SURVEY INSTITUTE", AYNI STR. 14, DUSHANBE, TAJIKISTAN, 734042

DESIGNED: Y .Y
DRAWN: N.S
CHECKED: C.G
DATE:


Road Signs and Markings


SCALE: 1:1000
ORIGINAL DRAWING SIZE: A3 (297x 420)

TA–8945 TAJ: CAREC Corridors 2, 5, and 6 Road Project (Dushanbe–Kurgonteppa) – PPTA Consultan

Ministry of Transport of the Republic of Tajikistan

DRAWINGRS&M 050

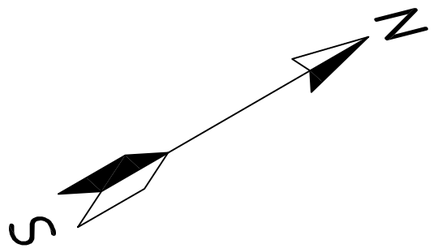

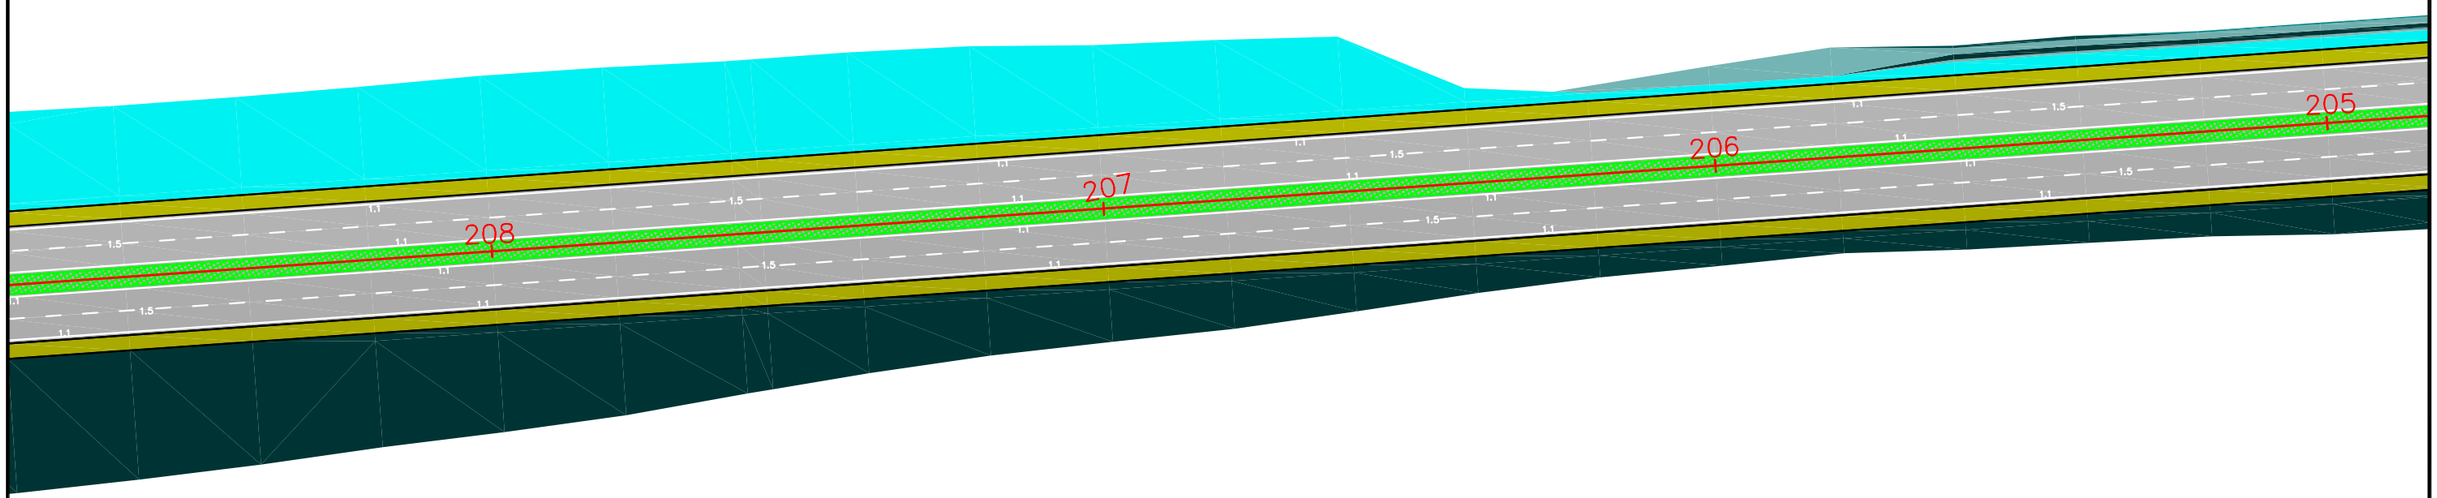
| REV. | AMENDMENTS | BY | APPROVED | DATE |
|---|---|---|---|---|
| | | | | |

KOCKS INGENIEURE

CONSULTANTS:
KOCKS CONSULT GMBH,
STEGEMANNSTRASSE 32–38,
56068 KOBLENZ, GERMANY

STATE UNITARY ENETRPRISE "RESEARCH, DESIGN AND SURVEY INSTITUTE", AYNI STR. 14, DUSHANBE, TAJIKISTAN, 734042

DESIGNED: Y .Y
DRAWN: N.S.
CHECKED: C.G
DATE:


Road Signs and Markings

SCALE: 1:1000
ORIGINAL DRAWING SIZE: A3 (297x 420)

TA–8945 TAJ: CAREC Corridors 2, 5, and 6 Road Project (Dushanbe–Kurgonteppa) – PPTA Consultan

Ministry of Transport of the Republic of Tajikistan

DRAWINGRS&M 051

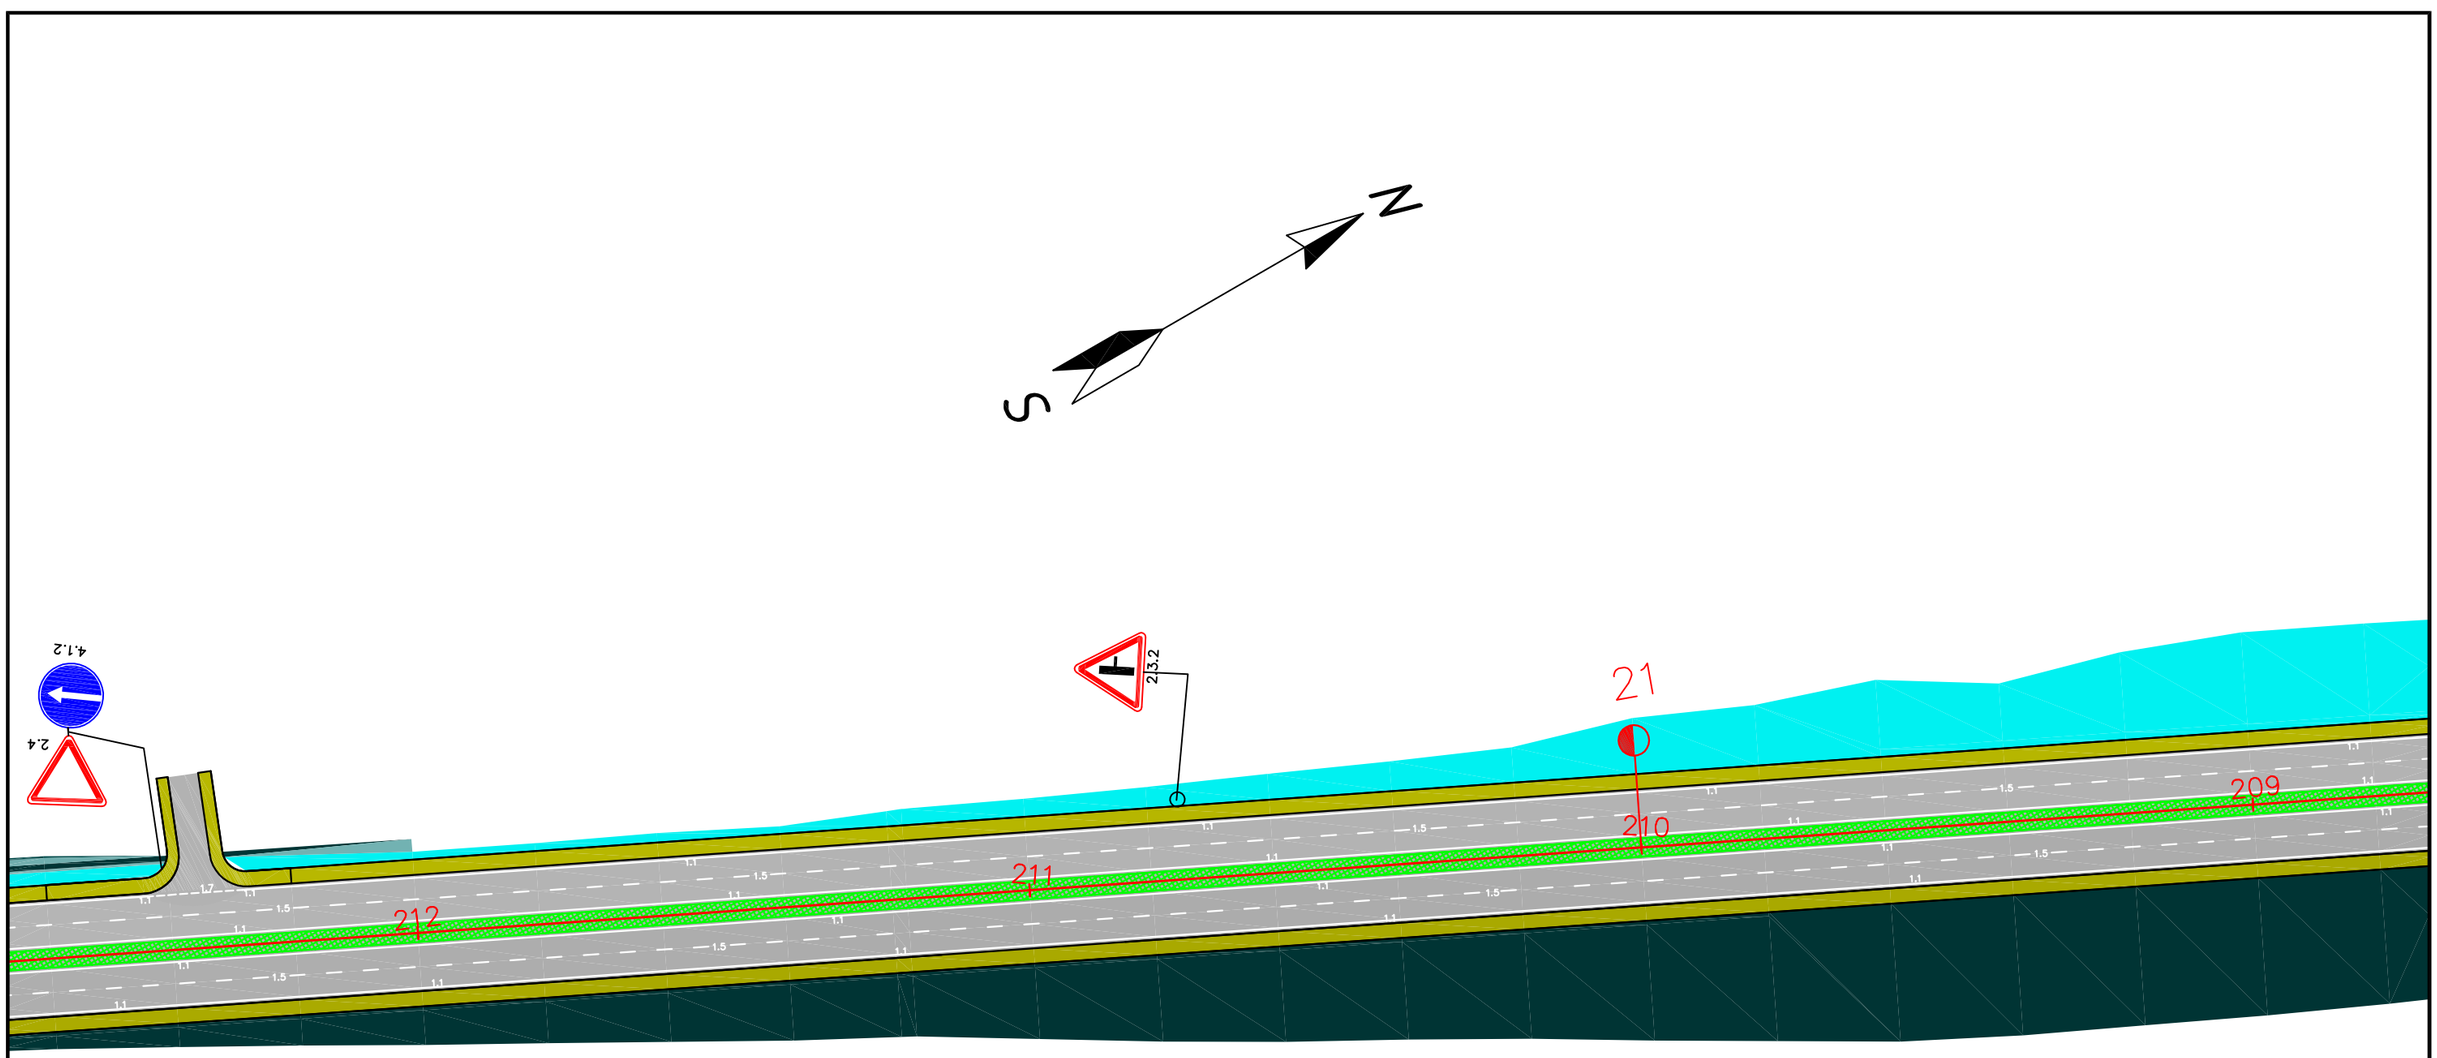


| REV. | AMENDMENTS | BY | APPROVED | DATE |
|---|---|---|---|---|

KOCKS INGENIEURE

CONSULTANTS:
KOCKS CONSULT GMBH,
STEGEMANNSTRASSE 32–38,
56068 KOBLENZ, GERMANY

STATE UNITARY ENETRPRISE "RESEARCH,
DESIGN AND SURVEY INSTITUTE", AYNI STR. 14,
DUSHANBE, TAJIKISTAN, 734042

DESIGNED: Y .Y
DRAWN: N.S
CHECKED: G.G
DATE:


Road Signs and Markings


SCALE: 1:1000
ORIGINAL DRAWING SIZE: A3 (297x 420)

TA–8945 TAJ: CAREC Corridors 2, 5, and 6 Road Project (Dushanbe–Kurgonteppa) – PPTA Consultan

Ministry of Transport of the Republic of Tajikistan

DRAWING RS&M 052

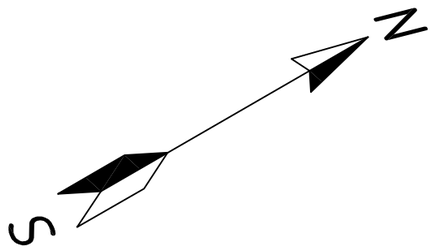

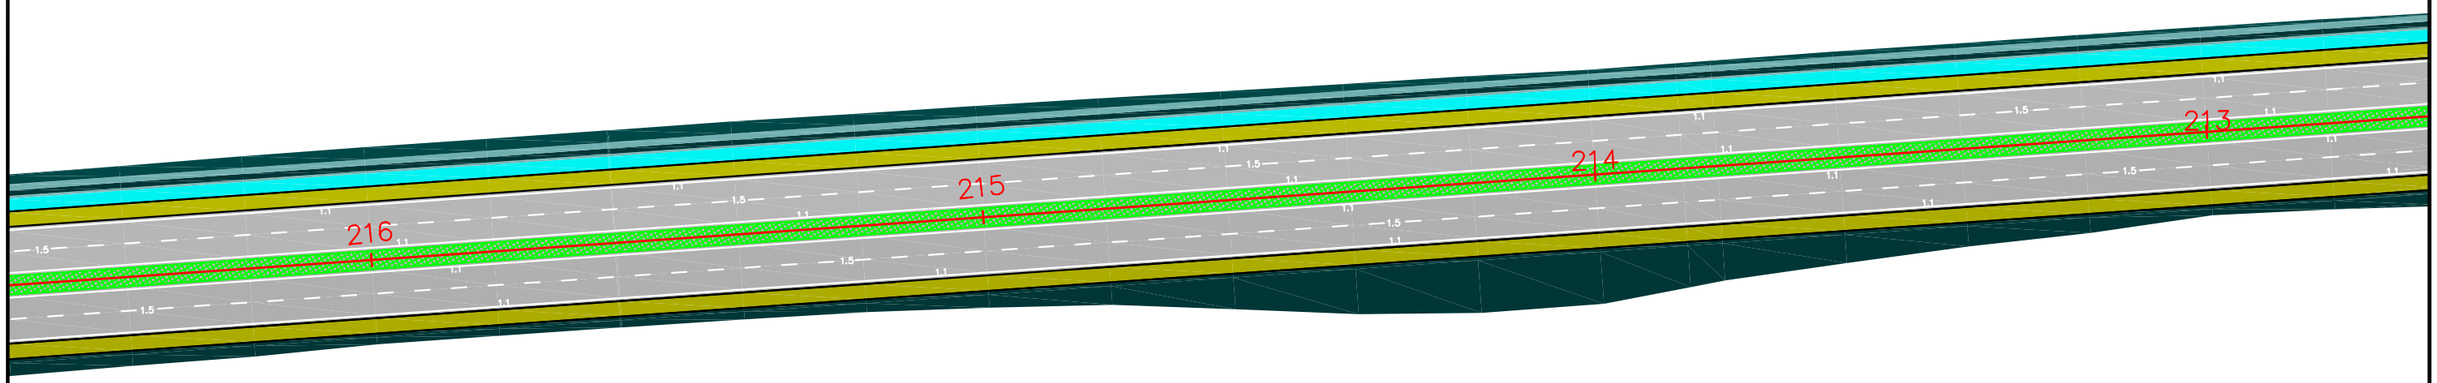
| REV. | AMENDMENTS | BY | APPROVED | DATE |
|---|---|---|---|---|
| | | | | |

KOCKS INGENIEURE

CONSULTANTS:
KOCKS CONSULT GMBH,
STEGEMANNSTRASSE 32–38,
56068 KOBLENZ, GERMANY

STATE UNITARY ENETRPRISE "RESEARCH, DESIGN AND SURVEY INSTITUTE", AYNI STR. 14, DUSHANBE, TAJIKISTAN, 734042

DESIGNED: Y .Y
DRAWN: N.S
CHECKED: C.G
DATE:


Road Signs and Markings

SCALE: 1:1000
ORIGINAL DRAWING SIZE: A3 (297x 420)

TA–8945 TAJ: CAREC Corridors 2, 5, and 6 Road Project (Dushanbe–Kurgonteppa) – PPTA Consultan

Ministry of Transport of the Republic of Tajikistan

DRAWING NO RS&M 053

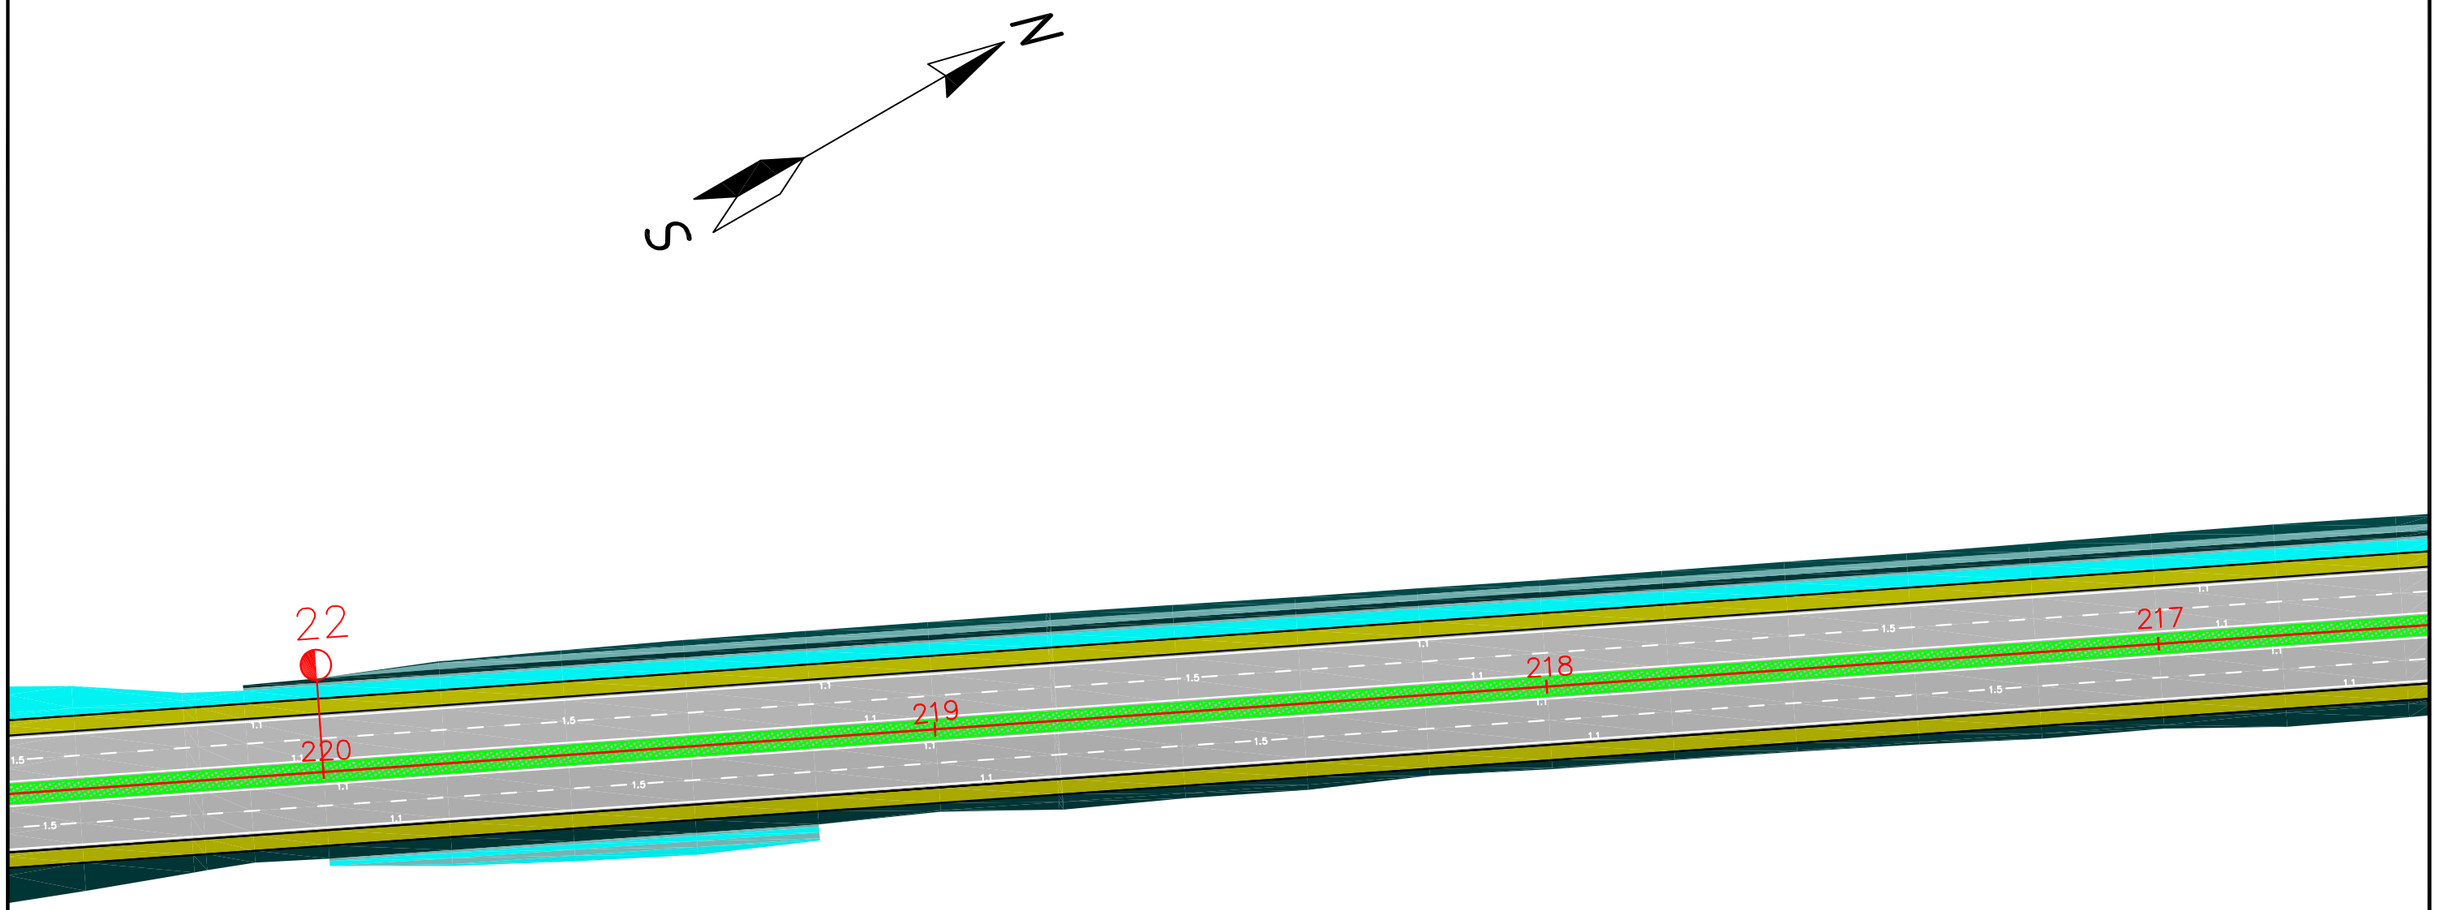


| REV. | AMENDMENTS | BY | APPROVED | DATE |
|---|---|---|---|---|
| | | | | |

KOCKS INGENIEURE

CONSULTANTS:
KOCKS CONSULT GMBH,
STEGEMANNSTRASSE 32–38,
56068 KOBLENZ, GERMANY

STATE UNITARY ENETRPRISE "RESEARCH, DESIGN AND SURVEY INSTITUTE", AYNI STR. 14, DUSHANBE, TAJIKISTAN, 734042

DESIGNED: Y .Y
DRAWN: N.S
CHECKED: C.G
DATE:


Road Signs and Markings

SCALE: 1:1000
ORIGINAL DRAWING SIZE: A3 (297x 420)

TA–8945 TAJ: CAREC Corridors 2, 5, and 6 Road Project (Dushanbe–Kurgonteppa) – PPTA Consultan

Ministry of Transport of the Republic of Tajikistan

DRAWINGRS&M 054

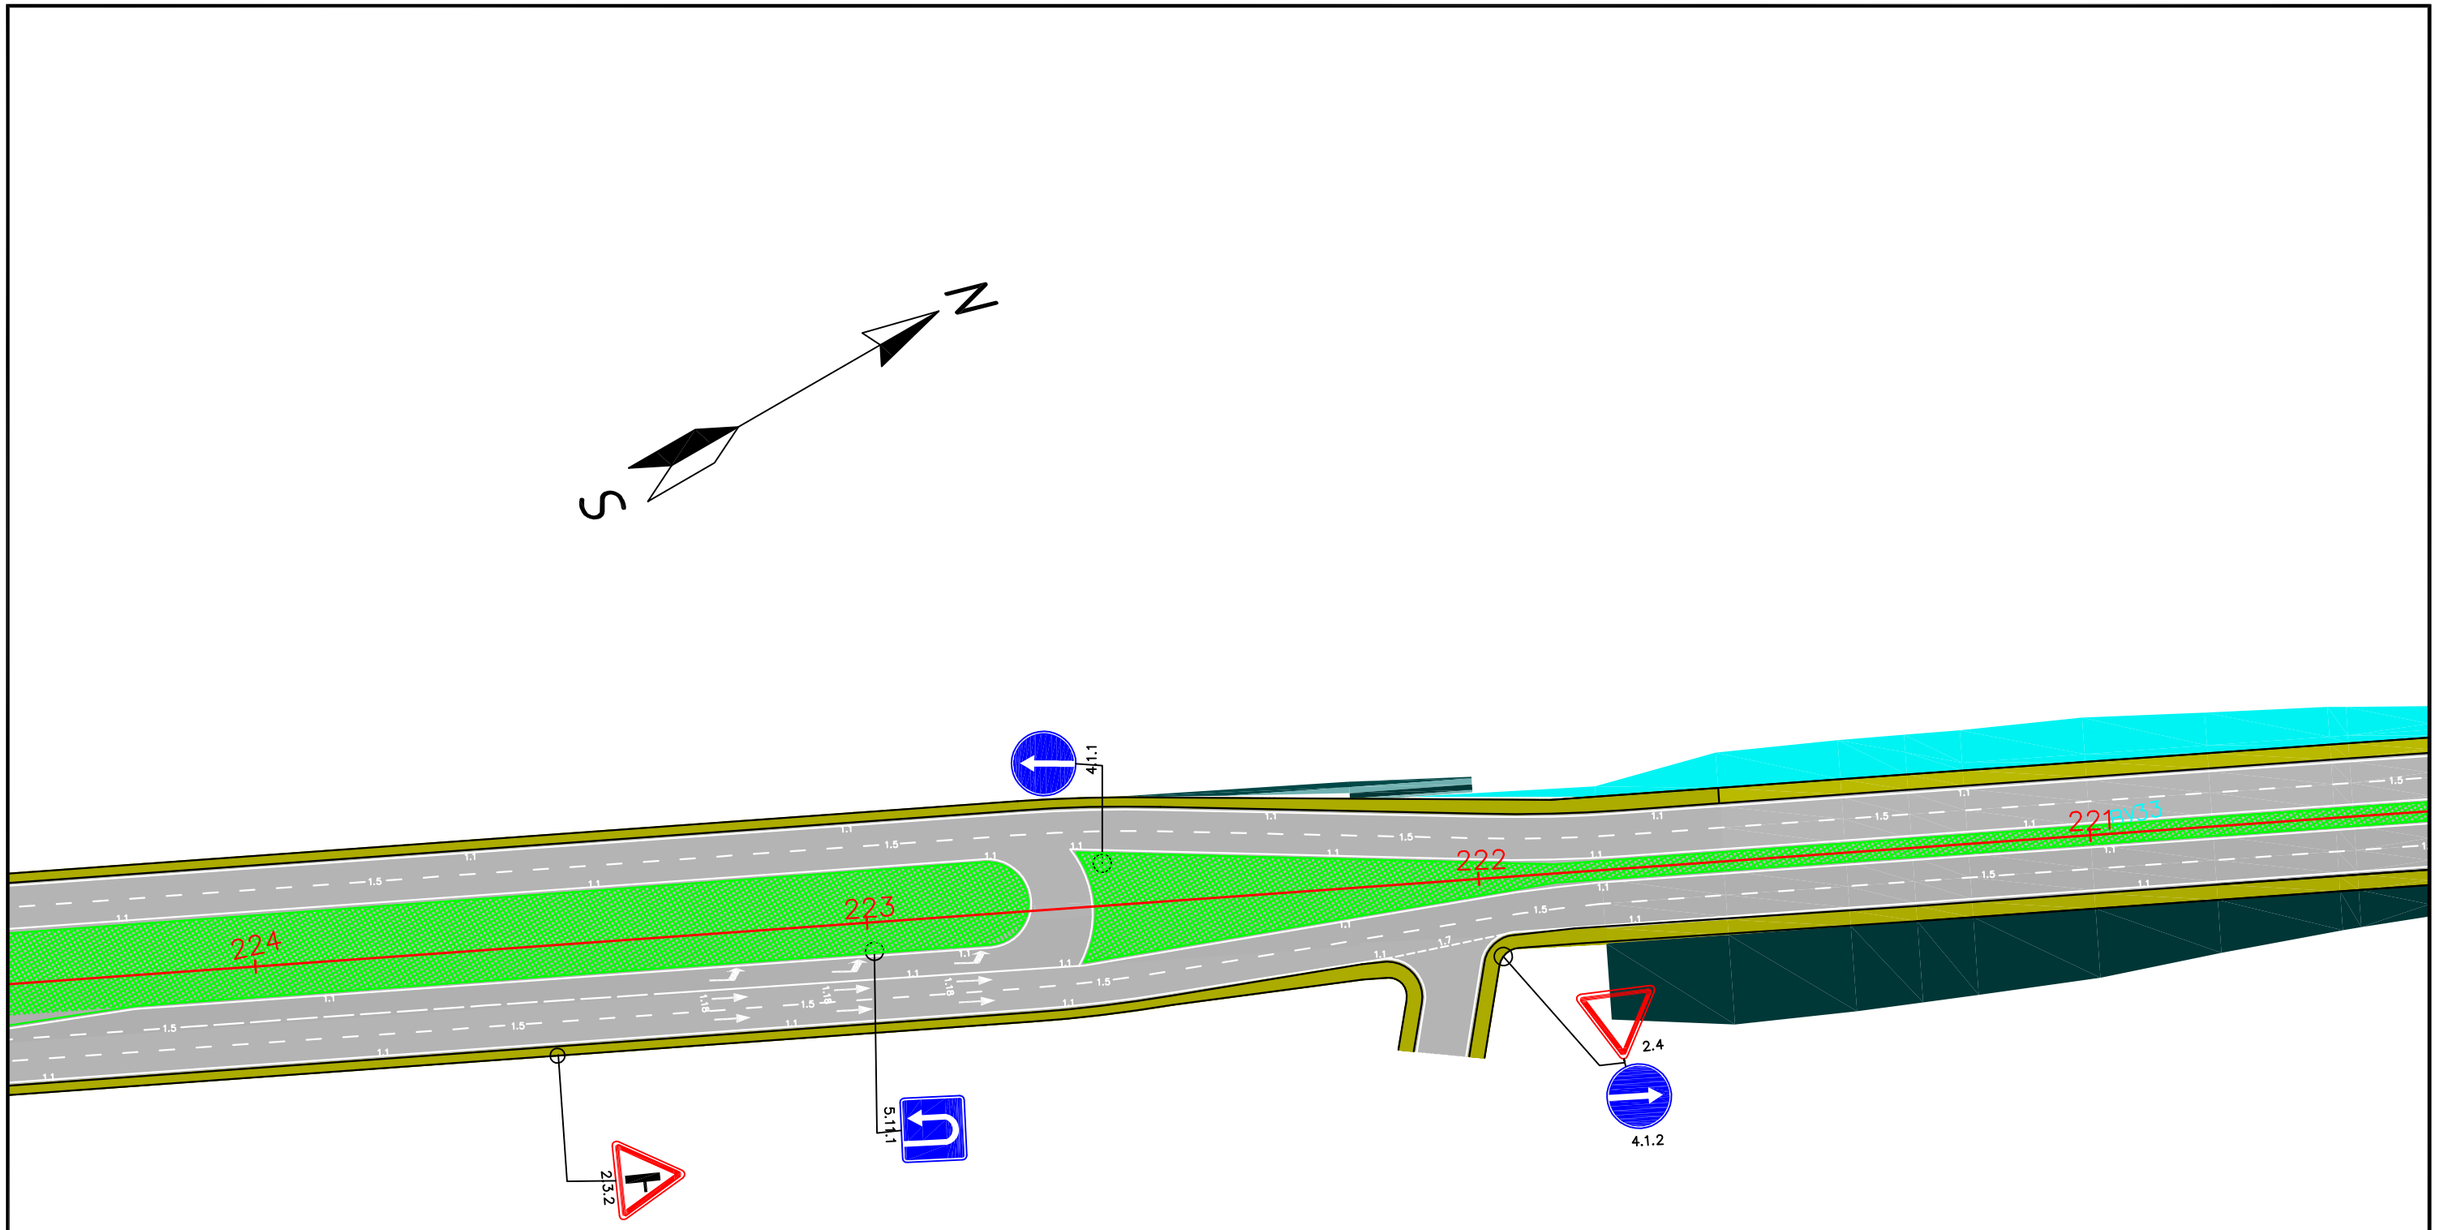


| REV. | AMENDMENTS | BY | APPROVED | DATE |
|---|---|---|---|---|
| | | | | |

KOCKS INGENIEURE

CONSULTANTS:
KOCKS CONSULT GMBH,
STEGEMANNSTRASSE 32–38,
56068 KOBLENZ, GERMANY

STATE UNITARY ENETRPRISE "RESEARCH, DESIGN AND SURVEY INSTITUTE", AYNI STR. 14, DUSHANBE, TAJIKISTAN, 734042

DESIGNED: Y .Y
DRAWN: N.S
CHECKED: C.G
DATE:


Road Signs and Markings

SCALE: 1:1000
ORIGINAL DRAWING SIZE: A3 (297x 420)

TA–8945 TAJ: CAREC Corridors 2, 5, and 6 Road Project (Dushanbe–Kurgonteppa) – PPTA Consultan

Ministry of Transport of the Republic of Tajikistan

DRAWING RS&M 055

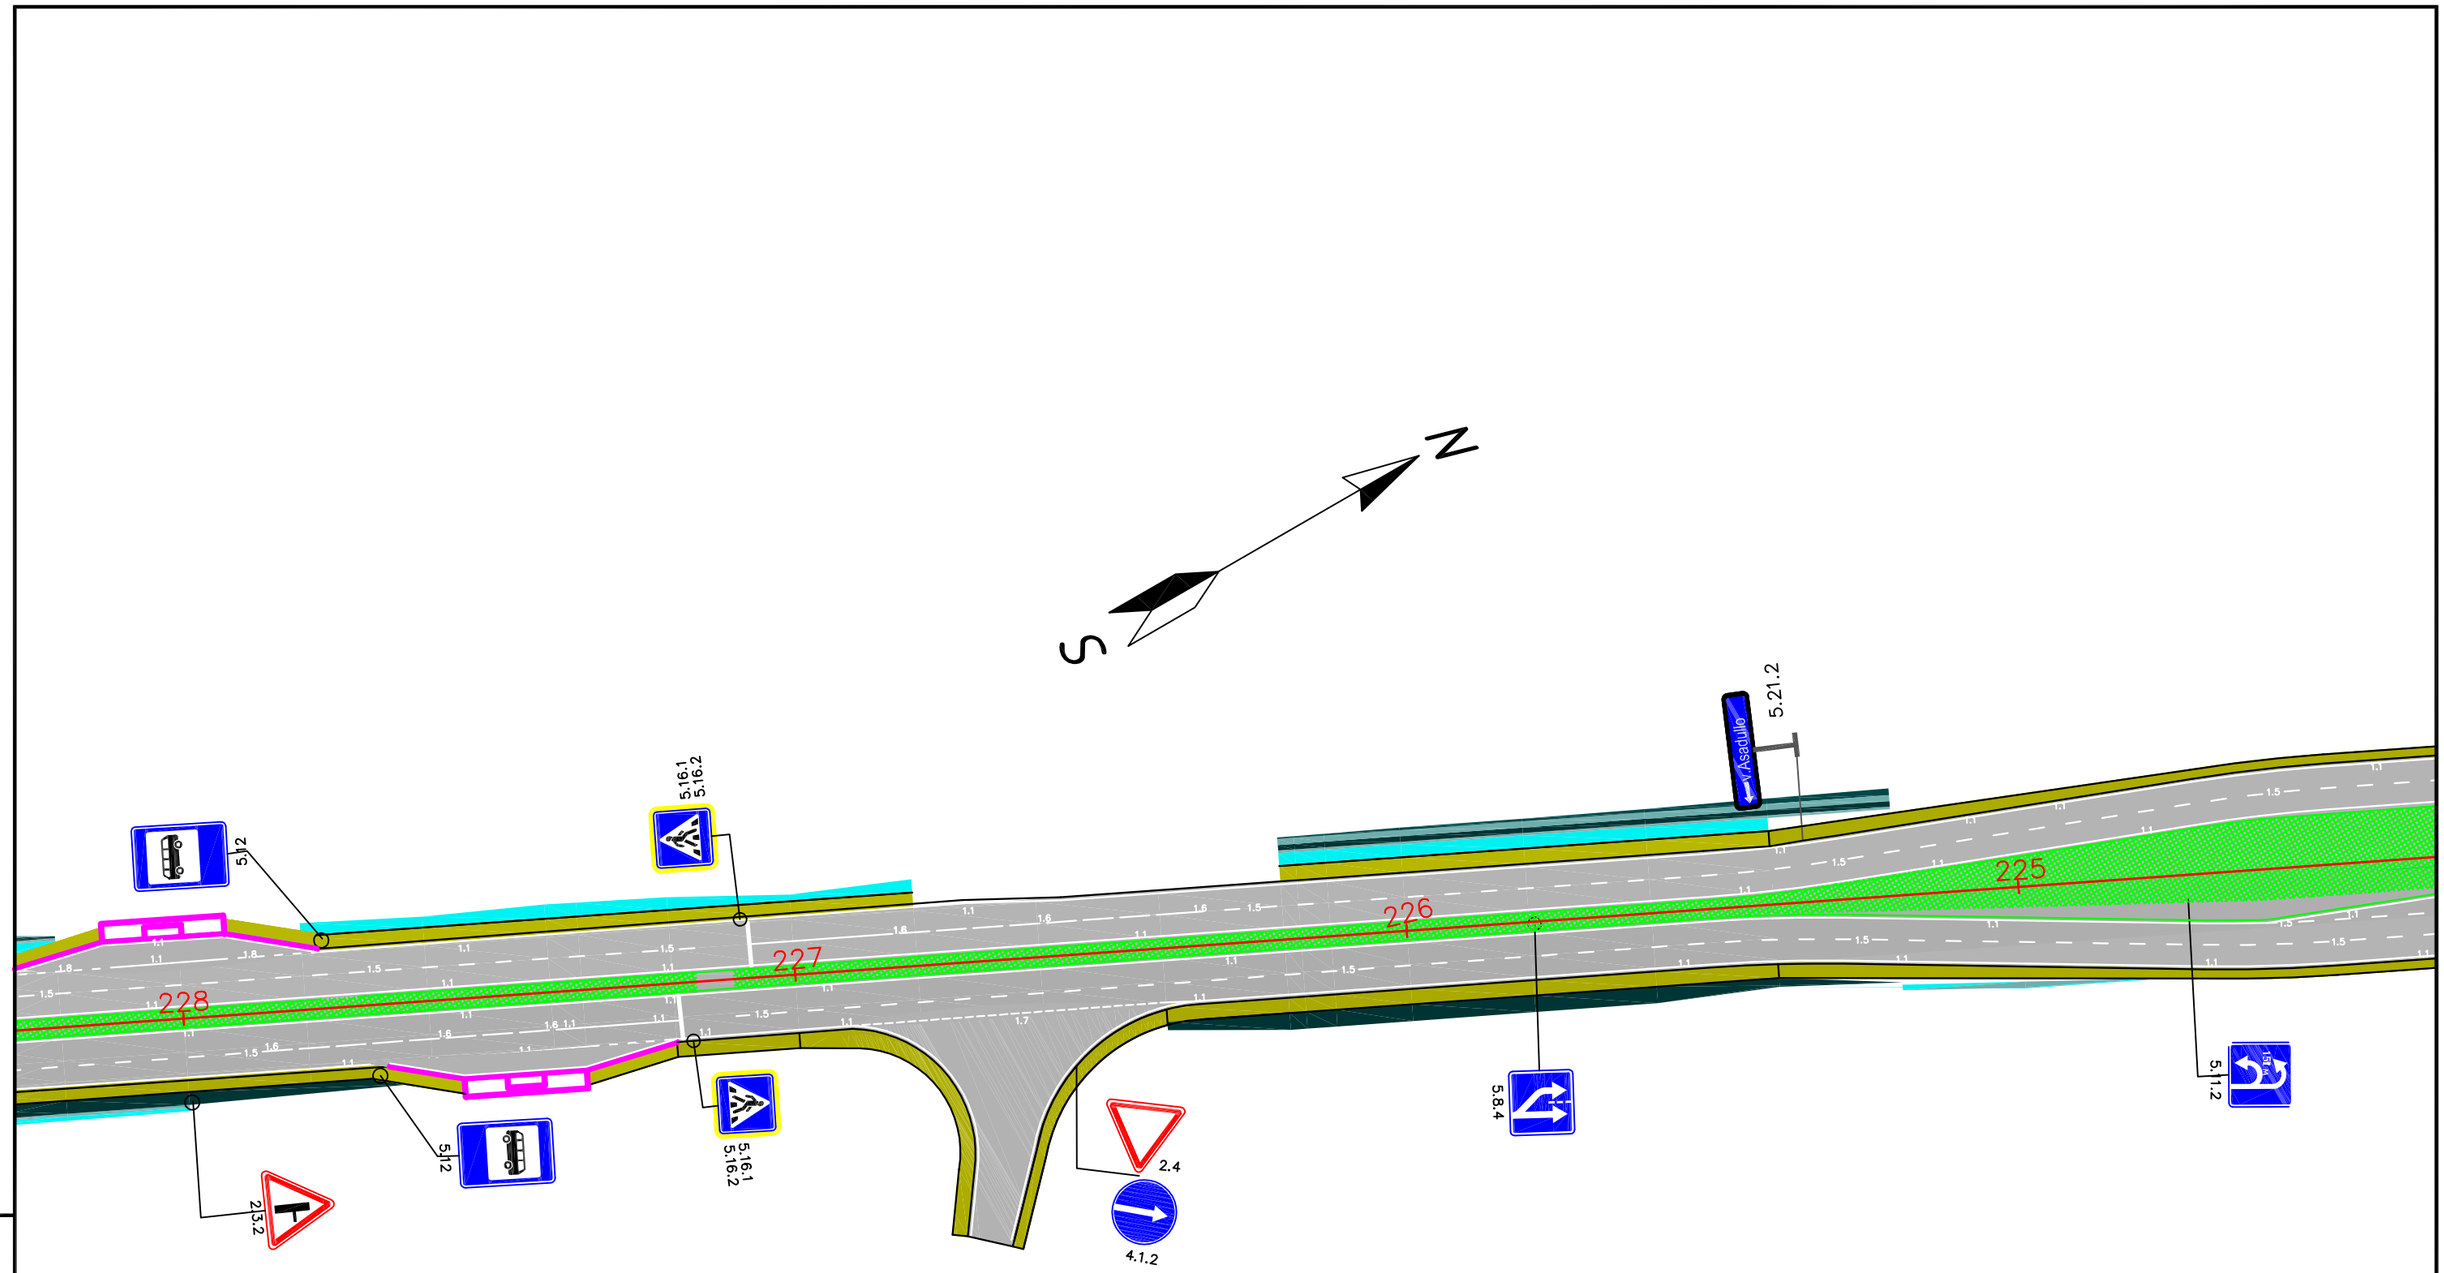


Взам.инв.N°


Подпись и дата

Инв.N° подл.

| Изм. | Кол.уч. | Лист | N док. | Подпись | Дата |
|---|---|---|---|---|---|

Лист

56

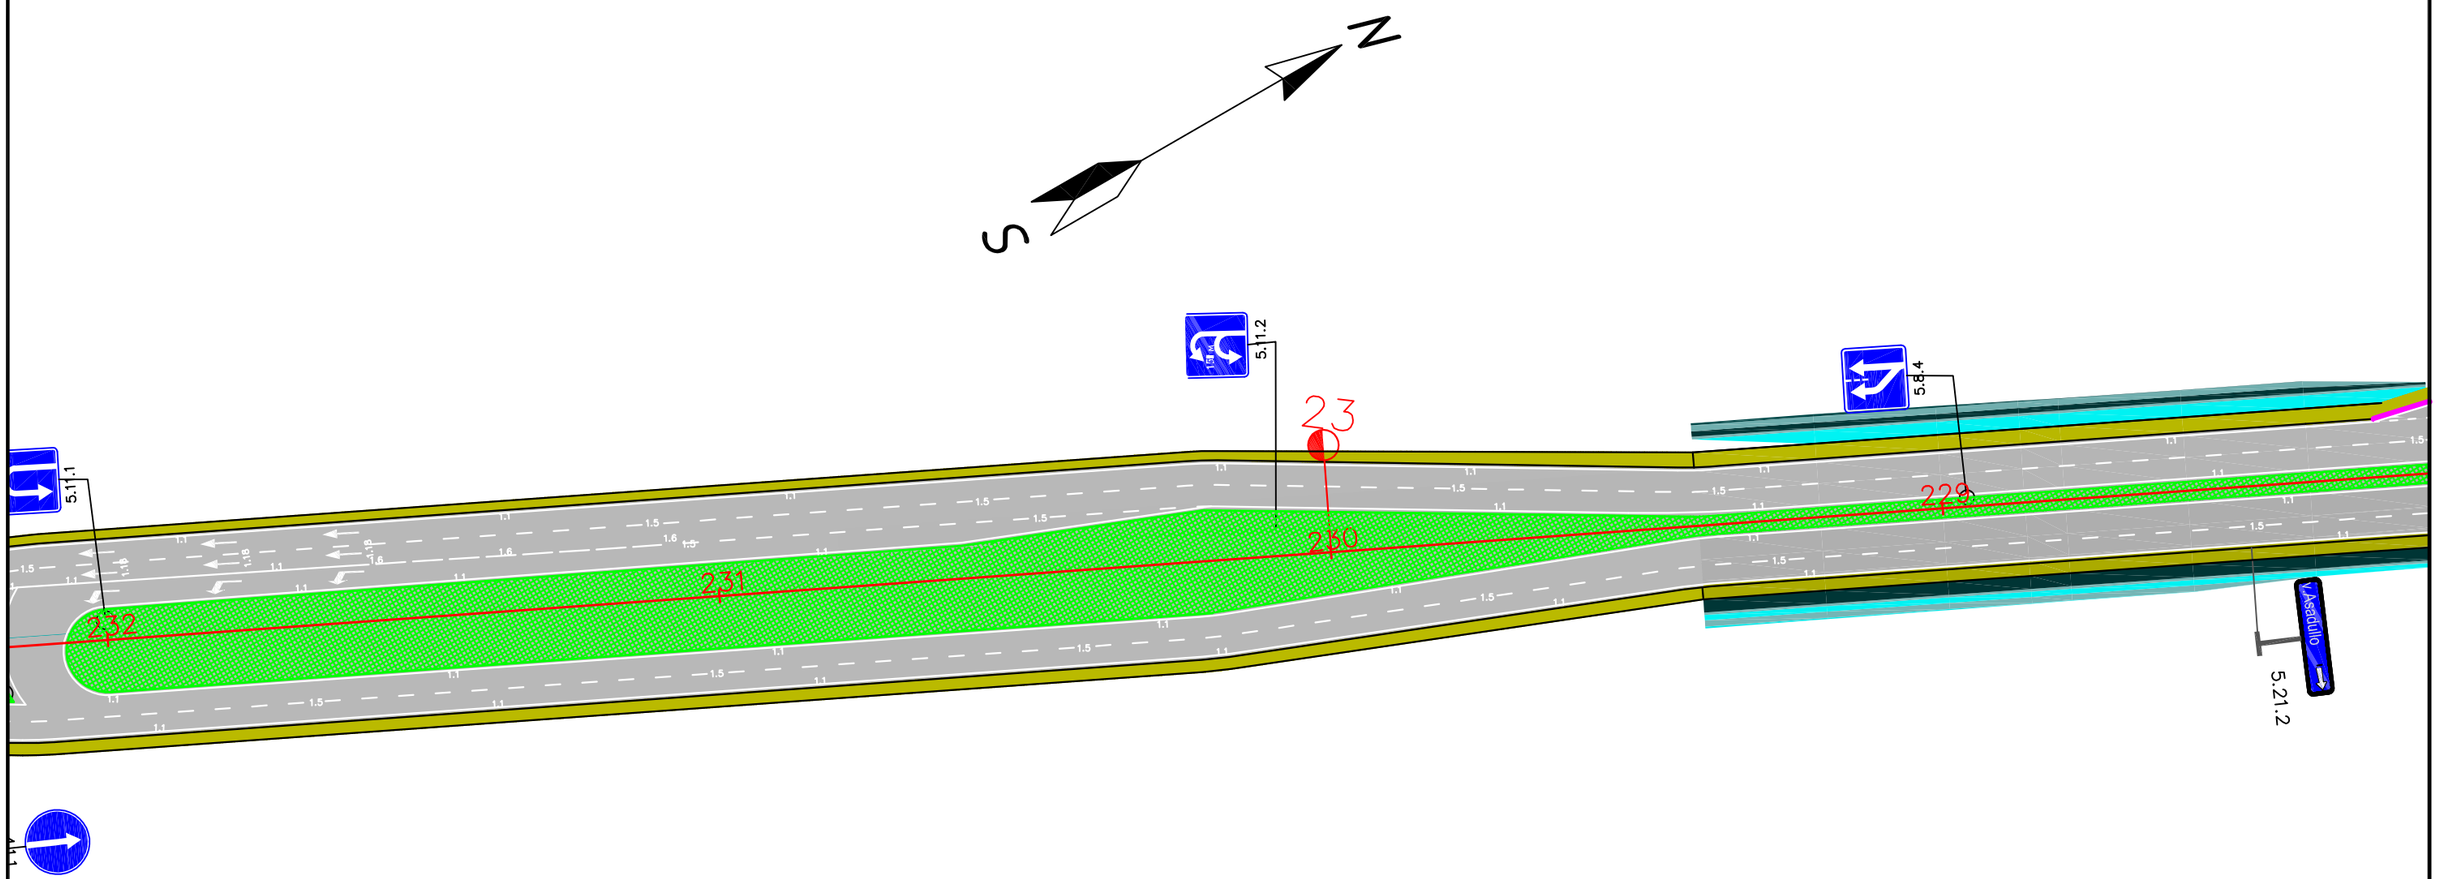


| REV. | AMENDMENTS | BY | APPROVED | DATE |
|---|---|---|---|---|
| | | | | |

KOCKS INGENIEURE

CONSULTANTS:
KOCKS CONSULT GMBH,
STEGEMANNSTRASSE 32–38,
56068 KOBLENZ, GERMANY

STATE UNITARY ENETRPRISE "RESEARCH,
DESIGN AND SURVEY INSTITUTE", AYNI STR. 14,
DUSHANBE, TAJIKISTAN, 734042

DESIGNED: Y .Y
DRAWN: N.S
CHECKED: C.G
DATE:


Road Signs and Markings

SCALE: 1:1000
ORIGINAL DRAWING SIZE: A3 (297x 420)

TA–8945 TAJ: CAREC Corridors 2, 5, and 6 Road Project (Dushanbe–Kurgonteppa) – PPTA Consultan

Ministry of Transport of the Republic of Tajikistan

DRAWING RS&M 057

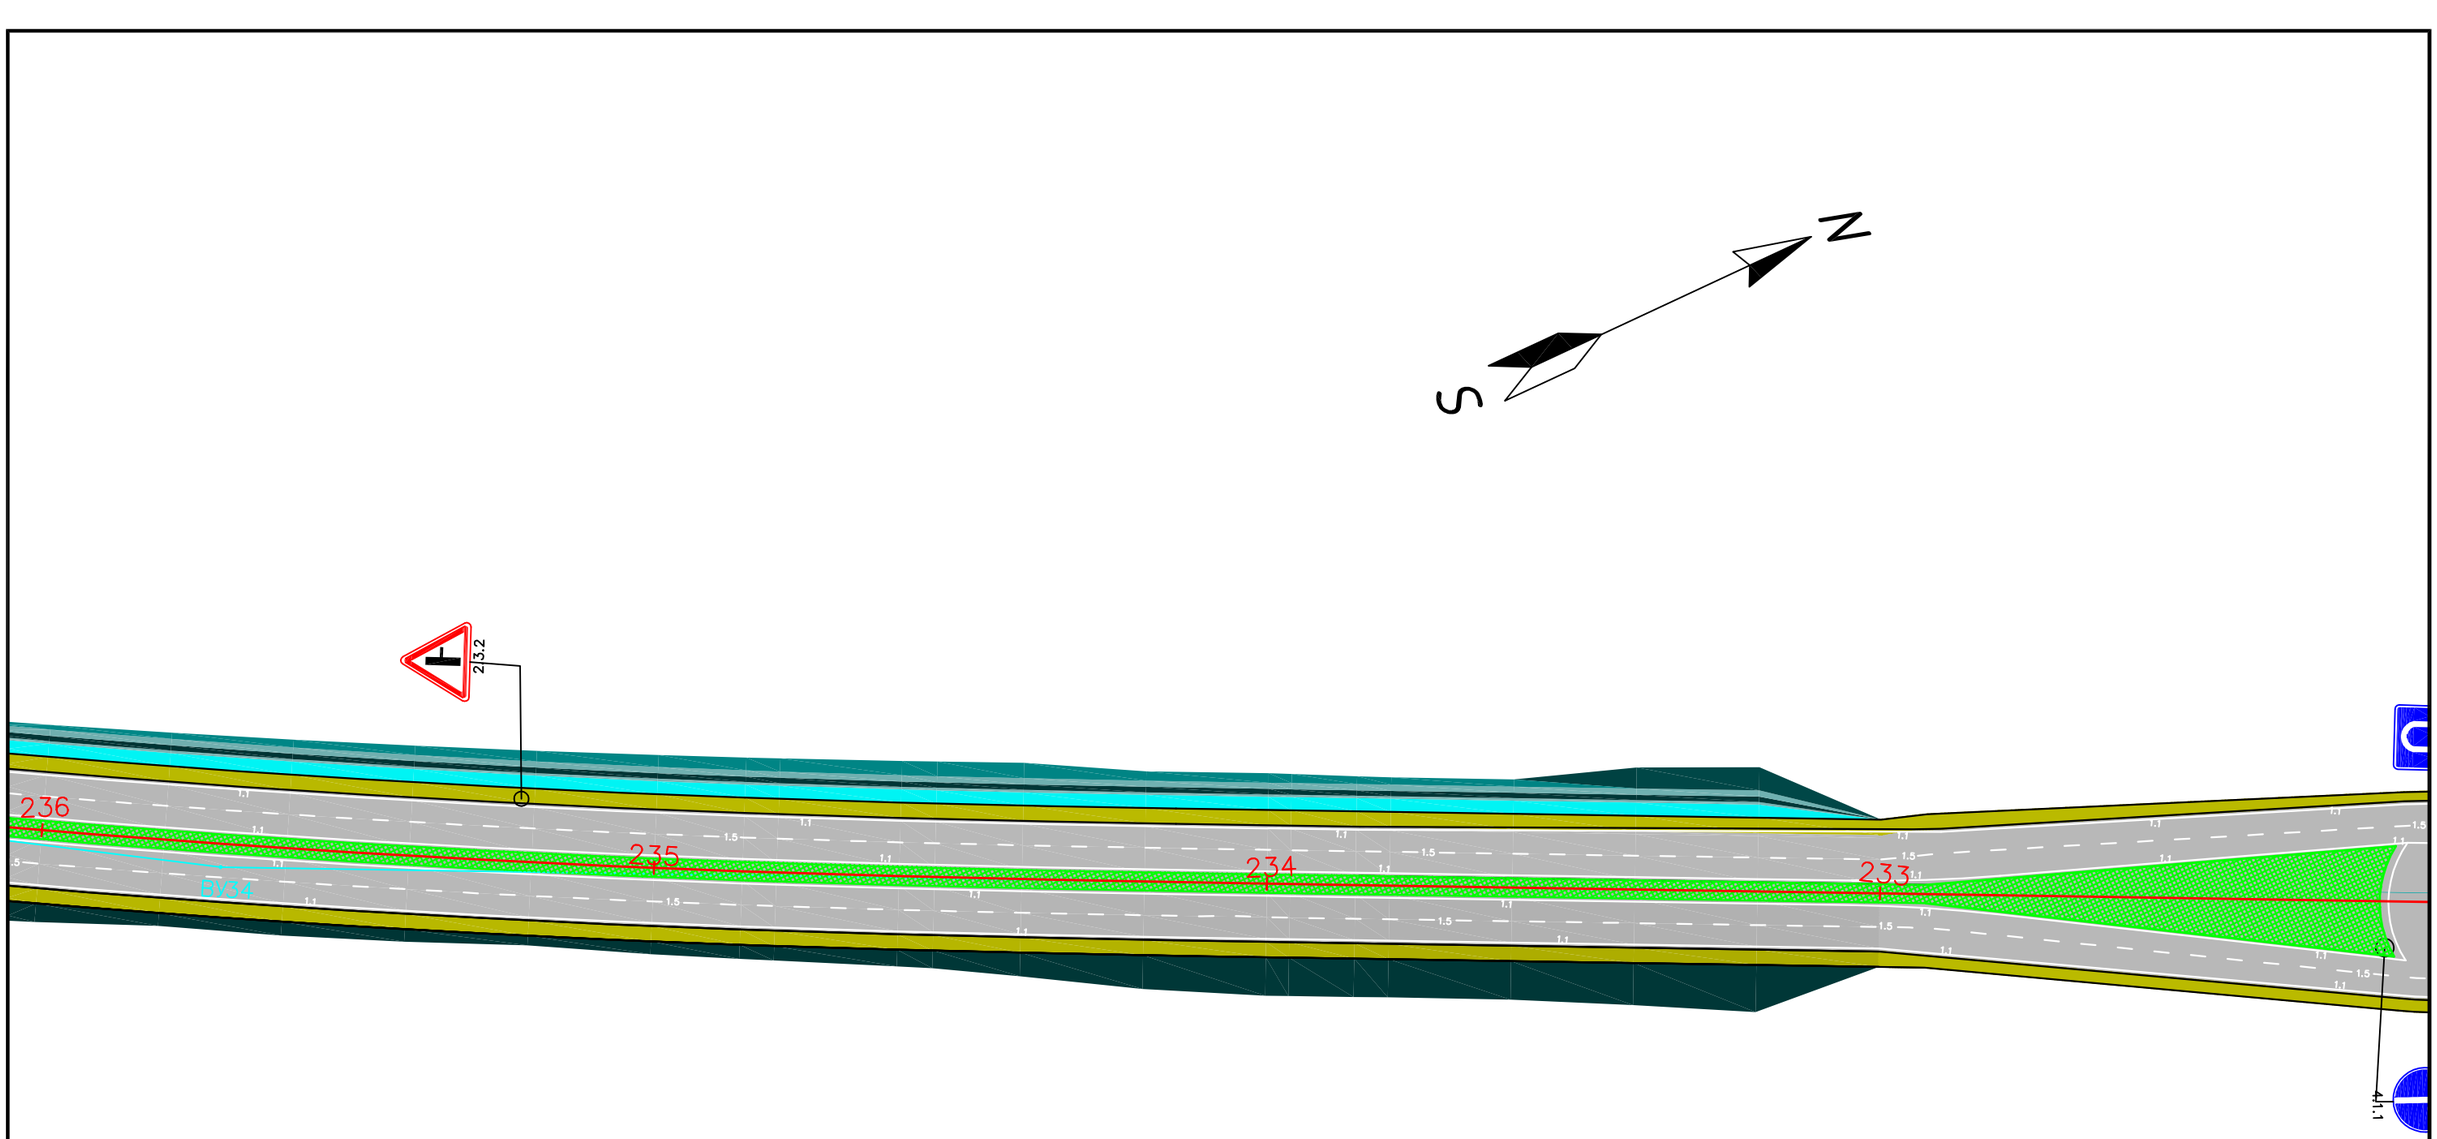


| REV. | AMENDMENTS | BY | APPROVED | DATE |
|---|---|---|---|---|
| | | | | |

KOCKS INGENIEURE

CONSULTANTS:
KOCKS CONSULT GMBH,
STEGEMANNSTRASSE 32–38,
56068 KOBLENZ, GERMANY

STATE UNITARY ENETRPRISE "RESEARCH, DESIGN AND SURVEY INSTITUTE", AYNI STR. 14, DUSHANBE, TAJIKISTAN, 734042

DESIGNED: Y .Y
DRAWN: N.S
CHECKED: C.G
DATE:


Road Signs and Markings


SCALE: 1:1000
ORIGINAL DRAWING SIZE: A3 (297x 420)

TA–8945 TAJ: CAREC Corridors 2, 5, and 6 Road Project (Dushanbe–Kurgonteppa) – PPTA Consultan

Ministry of Transport of the Republic of Tajikistan

DRAWING RS&M 058

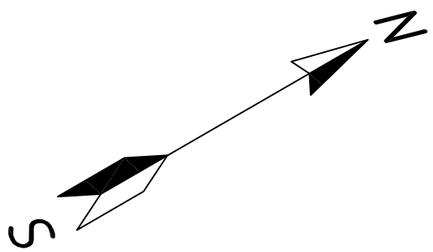

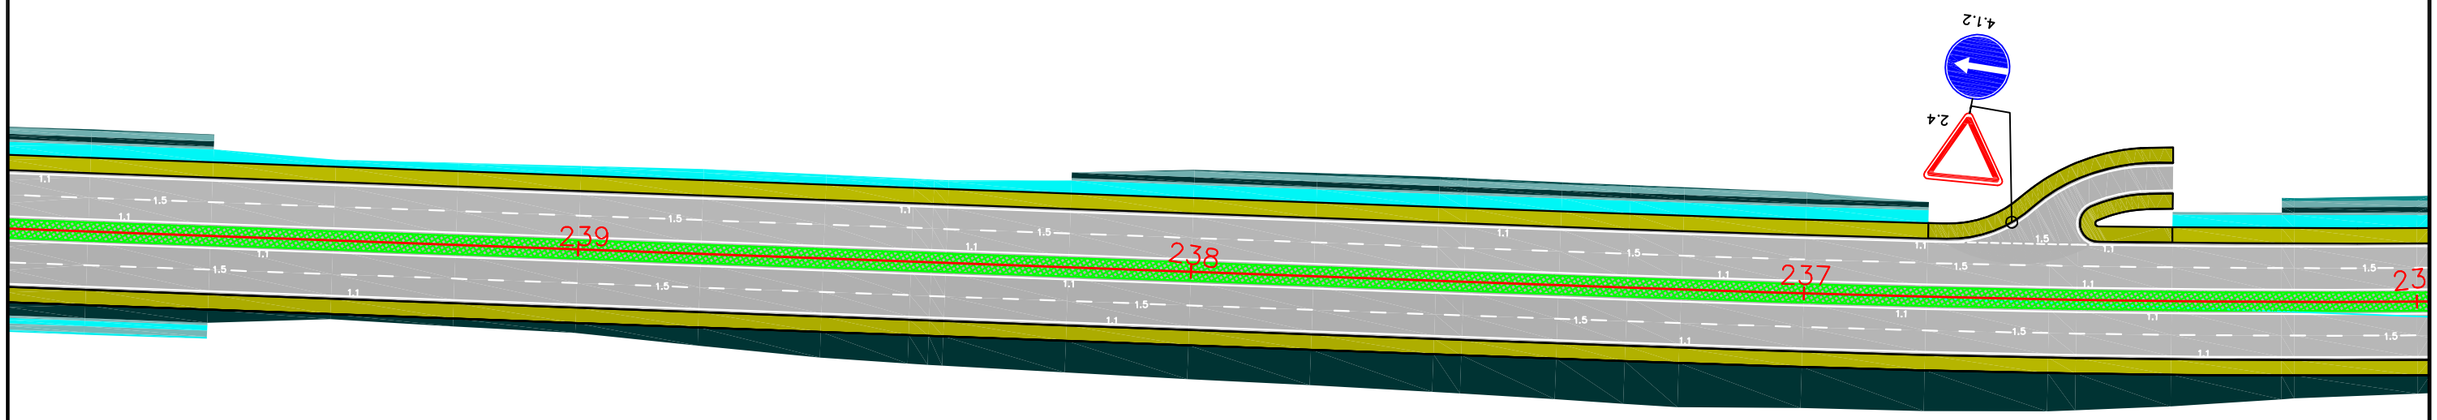
| REV. | AMENDMENTS | BY | APPROVED | DATE |
|---|---|---|---|---|
| | | | | |

KOCKS INGENIEURE

CONSULTANTS:
KOCKS CONSULT GMBH,
STEGEMANNSTRASSE 32–38,
56068 KOBLENZ, GERMANY

STATE UNITARY ENETRPRISE "RESEARCH, DESIGN AND SURVEY INSTITUTE", AYNI STR. 14, DUSHANBE, TAJIKISTAN, 734042

DESIGNED: Y .Y
DRAWN: N.S
CHECKED: G.G
DATE:


Road Signs and Markings


SCALE: 1:1000
ORIGINAL DRAWING SIZE: A3 (297x 420)

TA–8945 TAJ: CAREC Corridors 2, 5, and 6 Road Project (Dushanbe–Kurgonteppa) – PPTA Consultan

Ministry of Transport of the Republic of Tajikistan

DRAWING RS&M 059

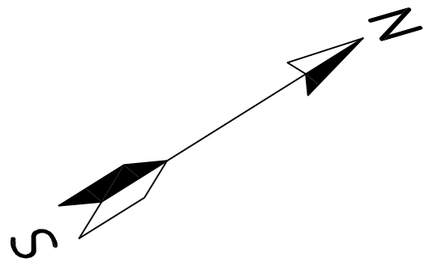

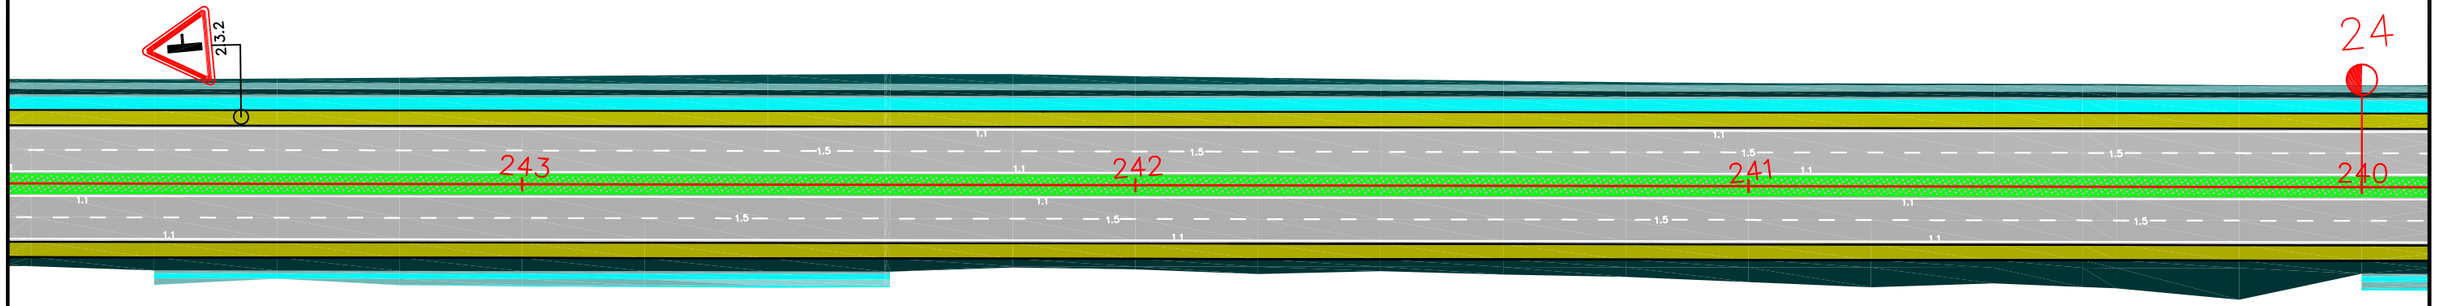
| REV. | AMENDMENTS | BY | APPROVED | DATE |
|---|---|---|---|---|

KOCKS INGENIEURE

CONSULTANTS:
KOCKS CONSULT GMBH,
STEGEMANNSTRASSE 32–38,
56068 KOBLENZ, GERMANY

STATE UNITARY ENETRPRISE "RESEARCH,
DESIGN AND SURVEY INSTITUTE", AYNI STR. 14,
DUSHANBE, TAJIKISTAN, 734042

DESIGNED: Y .Y
DRAWN: N.S
CHECKED: G.G
DATE:


Road Signs and Markings

SCALE: 1:1000
ORIGINAL DRAWING SIZE: A3 (297x 420)

TA–8945 TAJ: CAREC Corridors 2, 5, and 6 Road Project (Dushanbe–Kurgonteppa) – PPTA Consultan

Ministry of Transport of the Republic of Tajikistan

DRAWINGRS&M 060

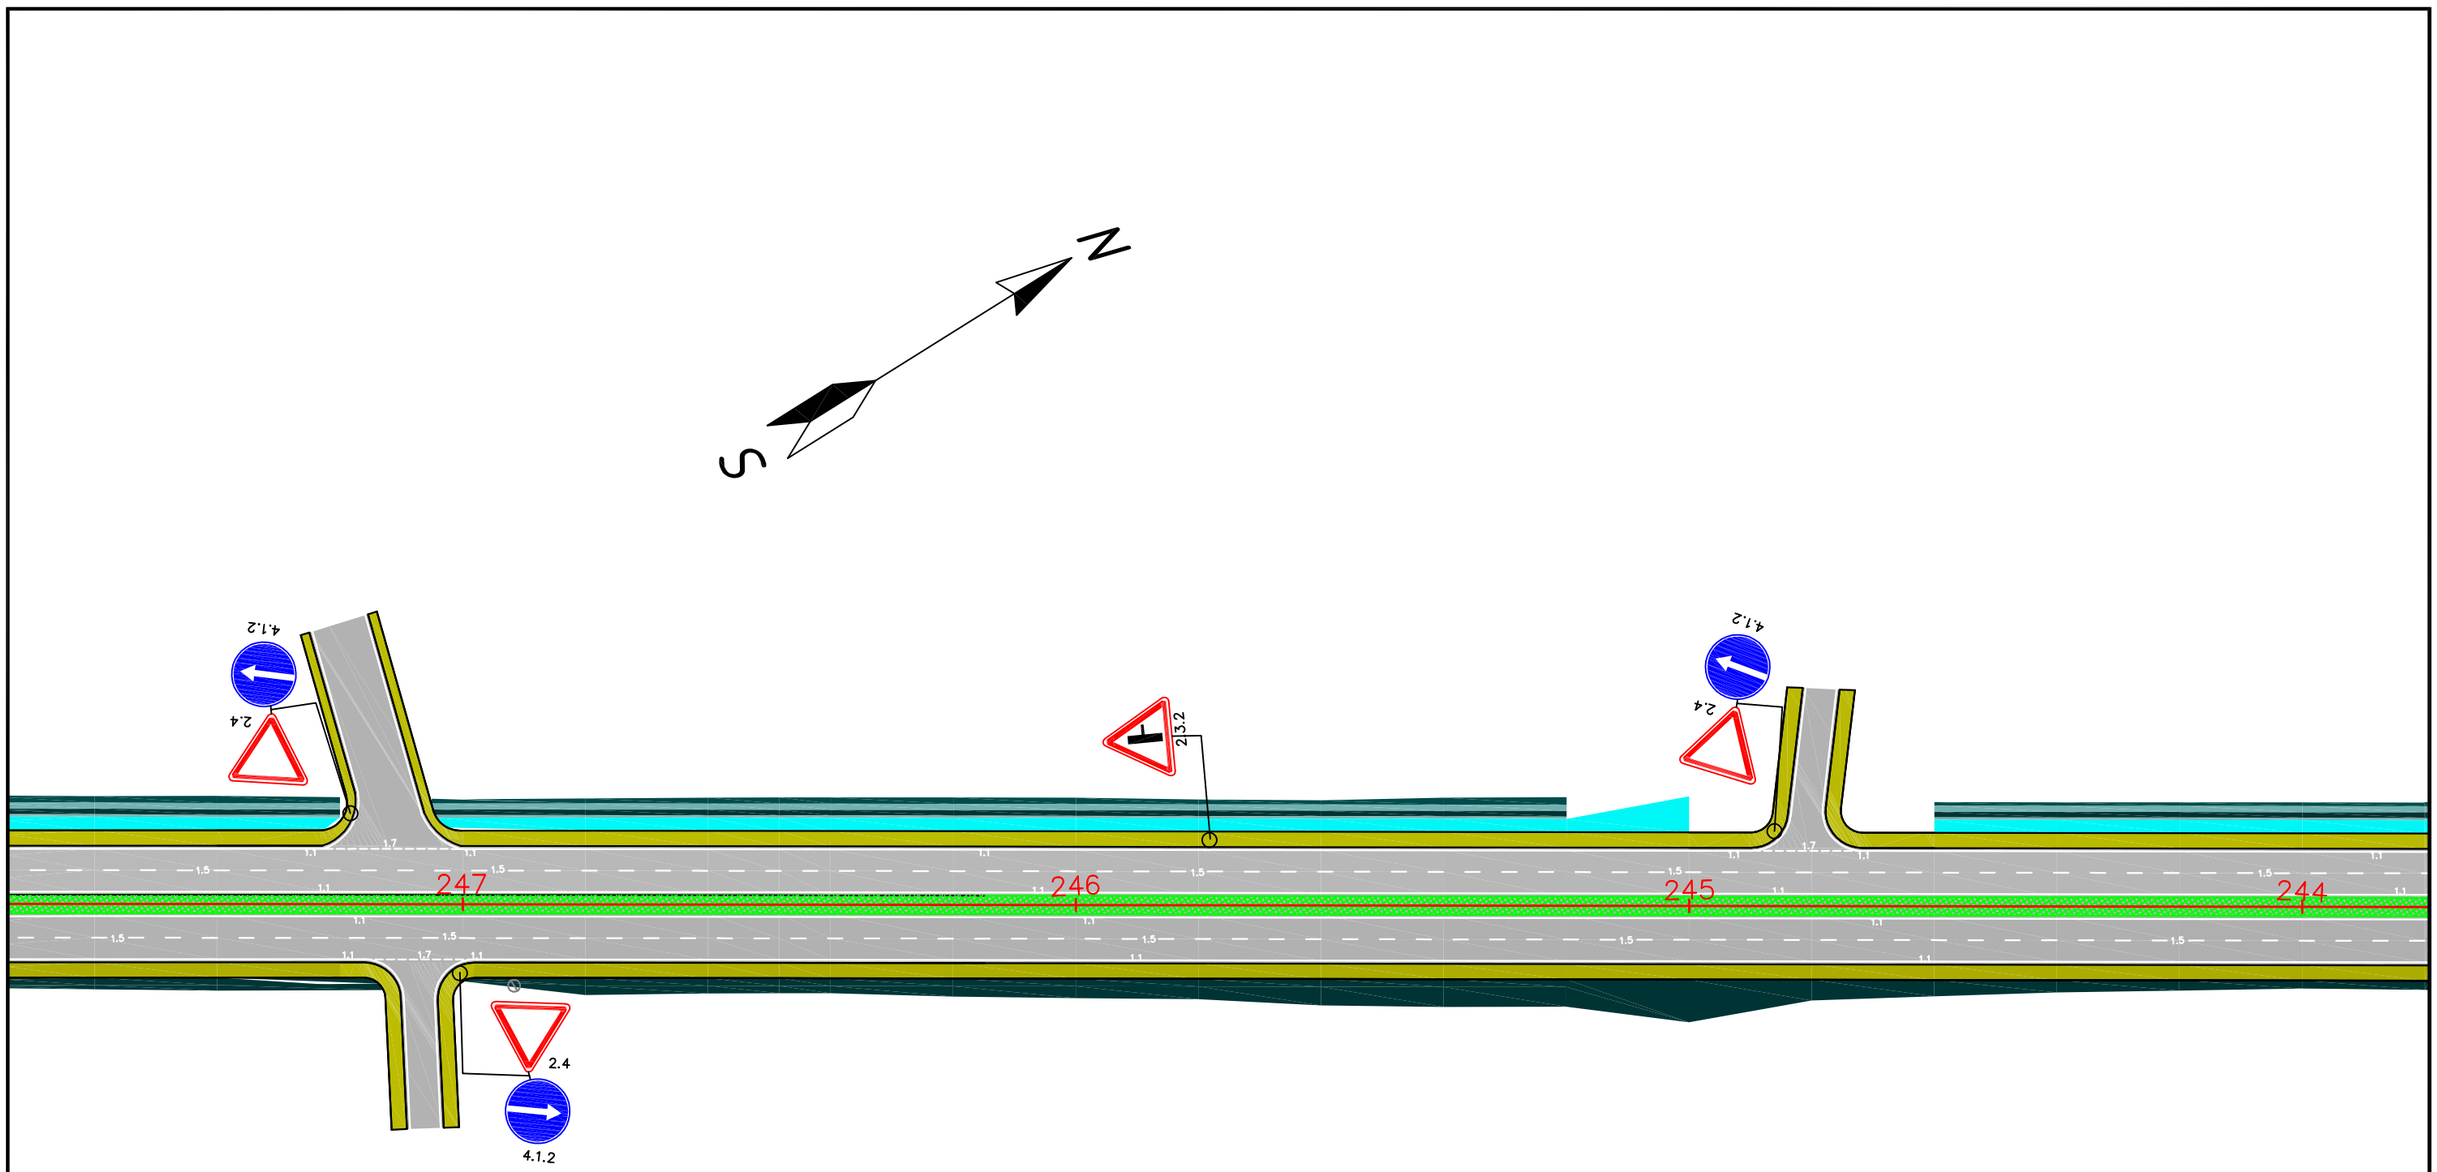


| REV. | AMENDMENTS | BY | APPROVED | DATE |
|---|---|---|---|---|
| | | | | |

KOCKS INGENIEURE

CONSULTANTS:
KOCKS CONSULT GMBH,
STEGEMANNSTRASSE 32–38,
56068 KOBLENZ, GERMANY

STATE UNITARY ENETRPRISE "RESEARCH, DESIGN AND SURVEY INSTITUTE", AYNI STR. 14, DUSHANBE, TAJIKISTAN, 734042

DESIGNED: Y .Y
DRAWN: N.S
CHECKED: G.G
DATE:


Road Signs and Markings


SCALE: 1:1000
ORIGINAL DRAWING SIZE: A3 (297x 420)

TA–8945 TAJ: CAREC Corridors 2, 5, and 6 Road Project (Dushanbe–Kurgonteppa) – PPTA Consultan

Ministry of Transport of the Republic of Tajikistan

DRAWINGRS&M 061

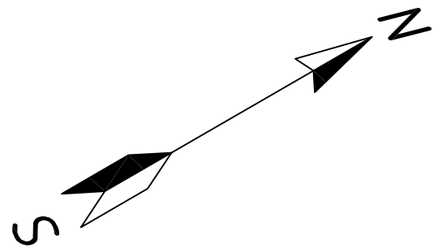

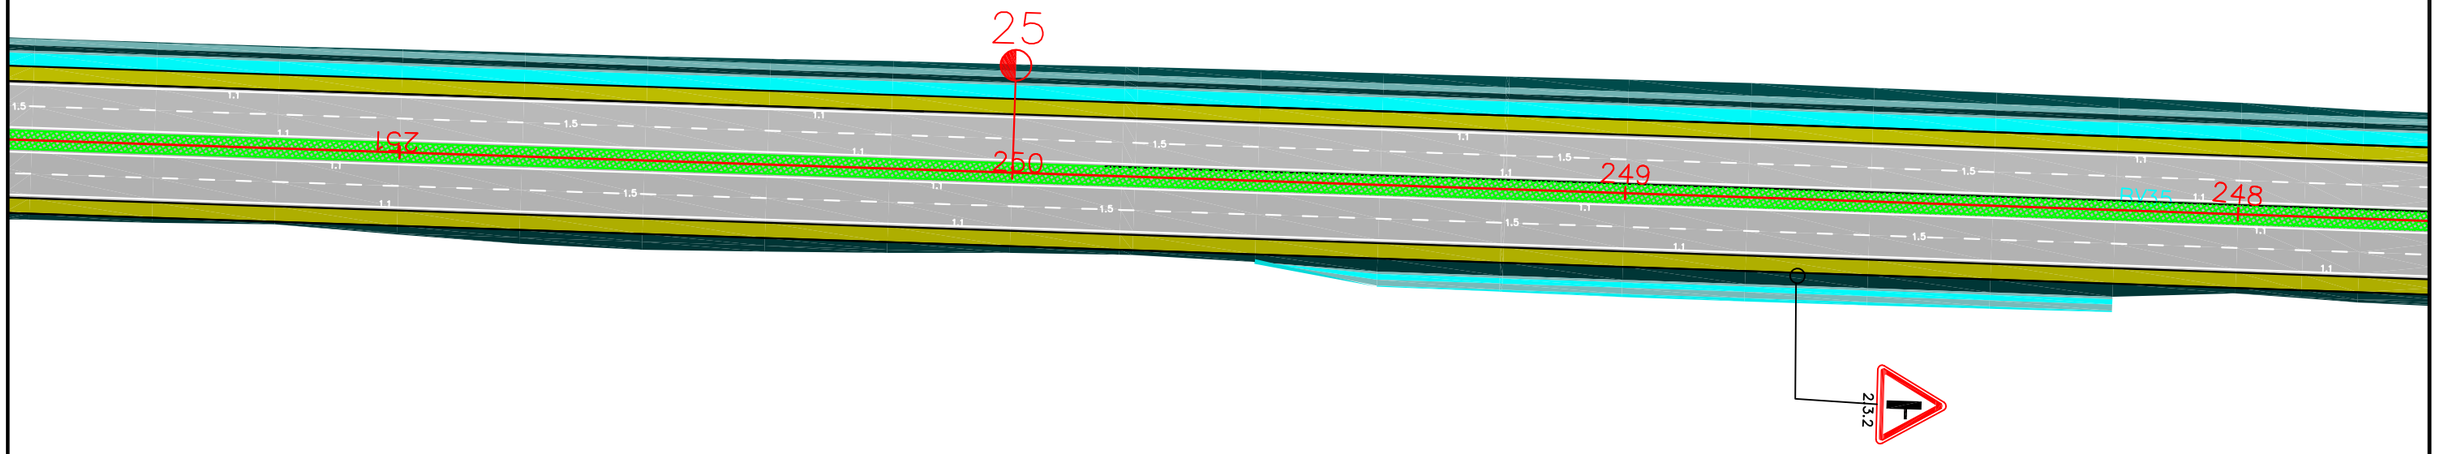
Взам.инв.N°.


Подпись и дата

Инв.N° подл.

| Изм. | Кол.уч. | Лист | N док. | Подпись | Дата |
|---|---|---|---|---|---|

Лист

62

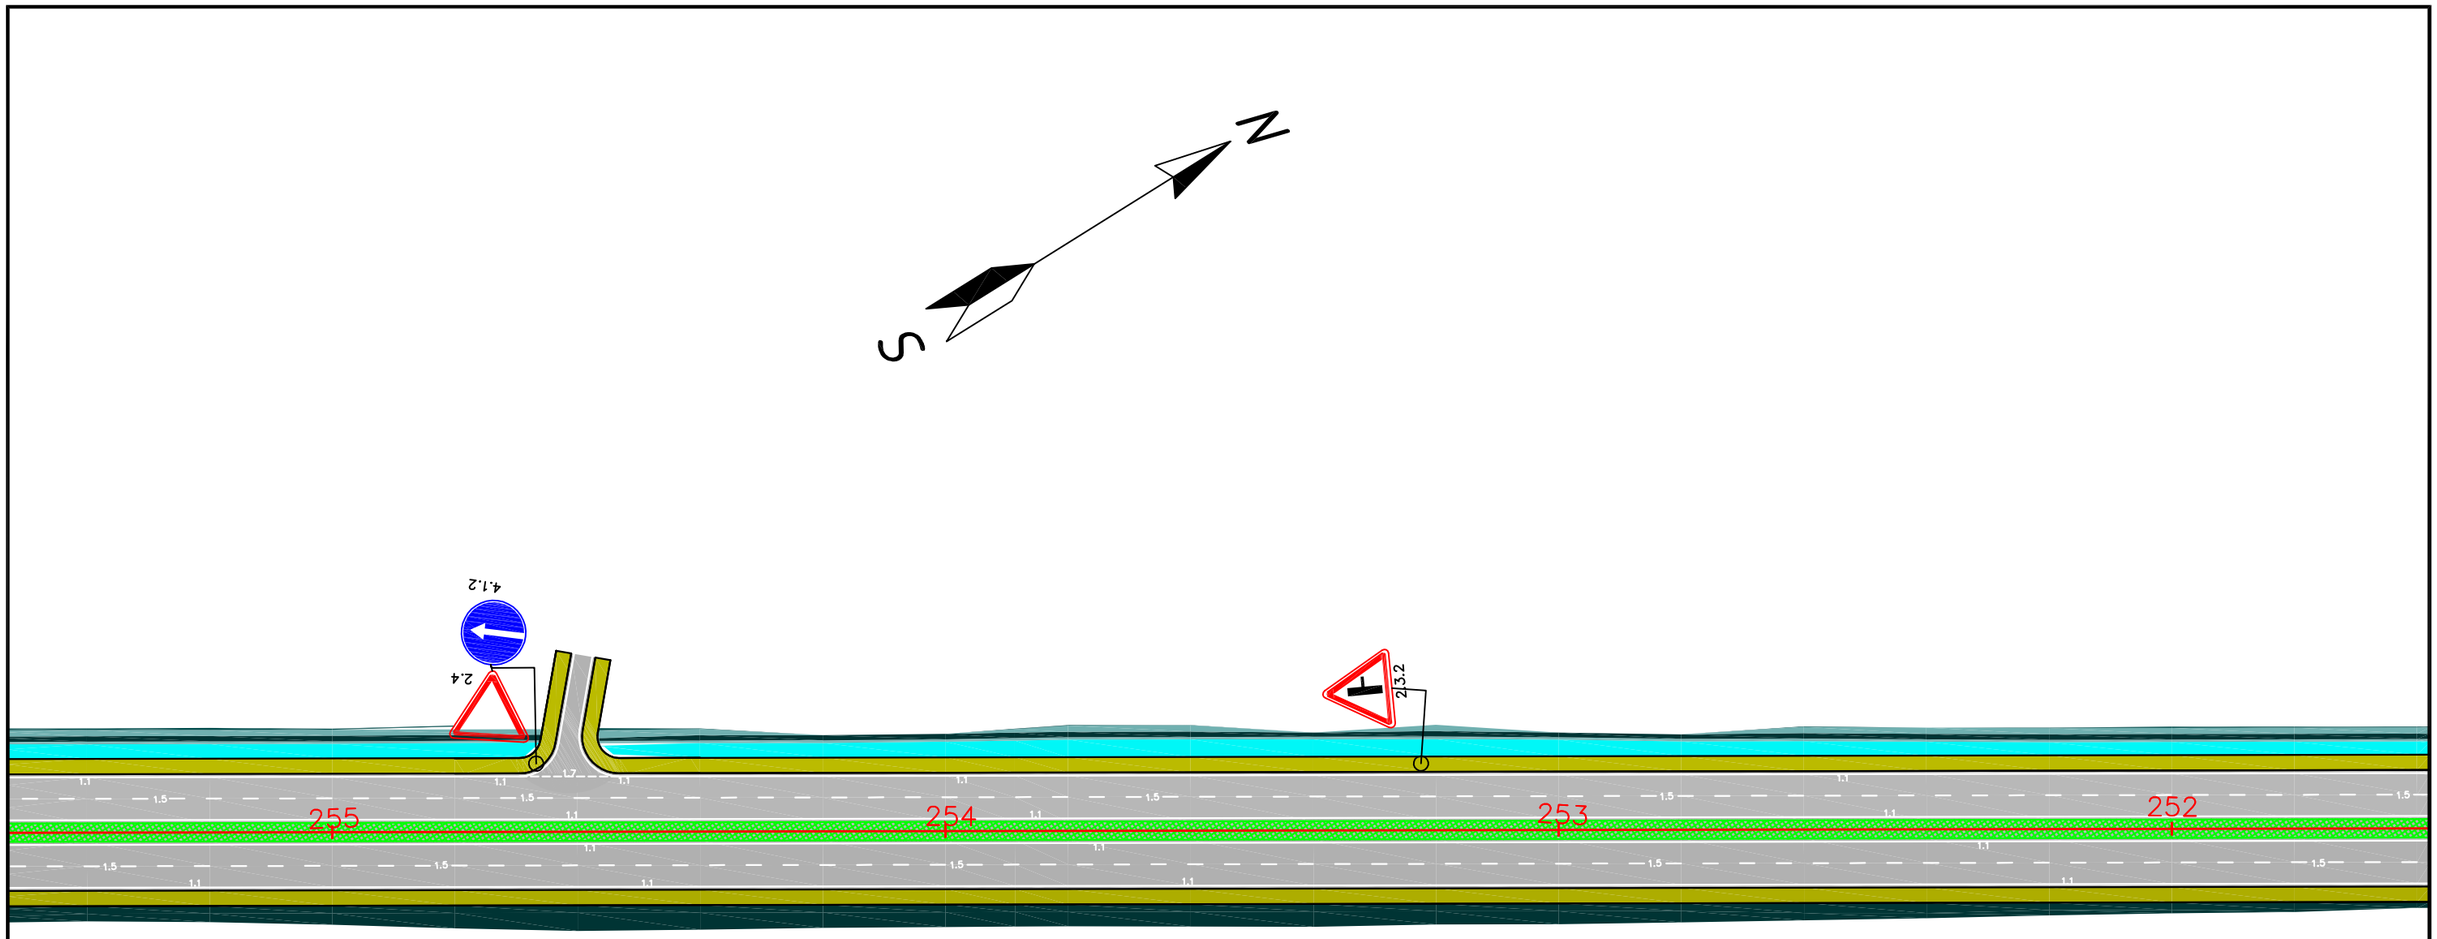


Взам. инв.N°


Подпись и дата

Инв.N° подл.

| Изм. | Кол.уч. | Лист | N док. | Подпись | Дата |
|---|---|---|---|---|---|

Лист

63

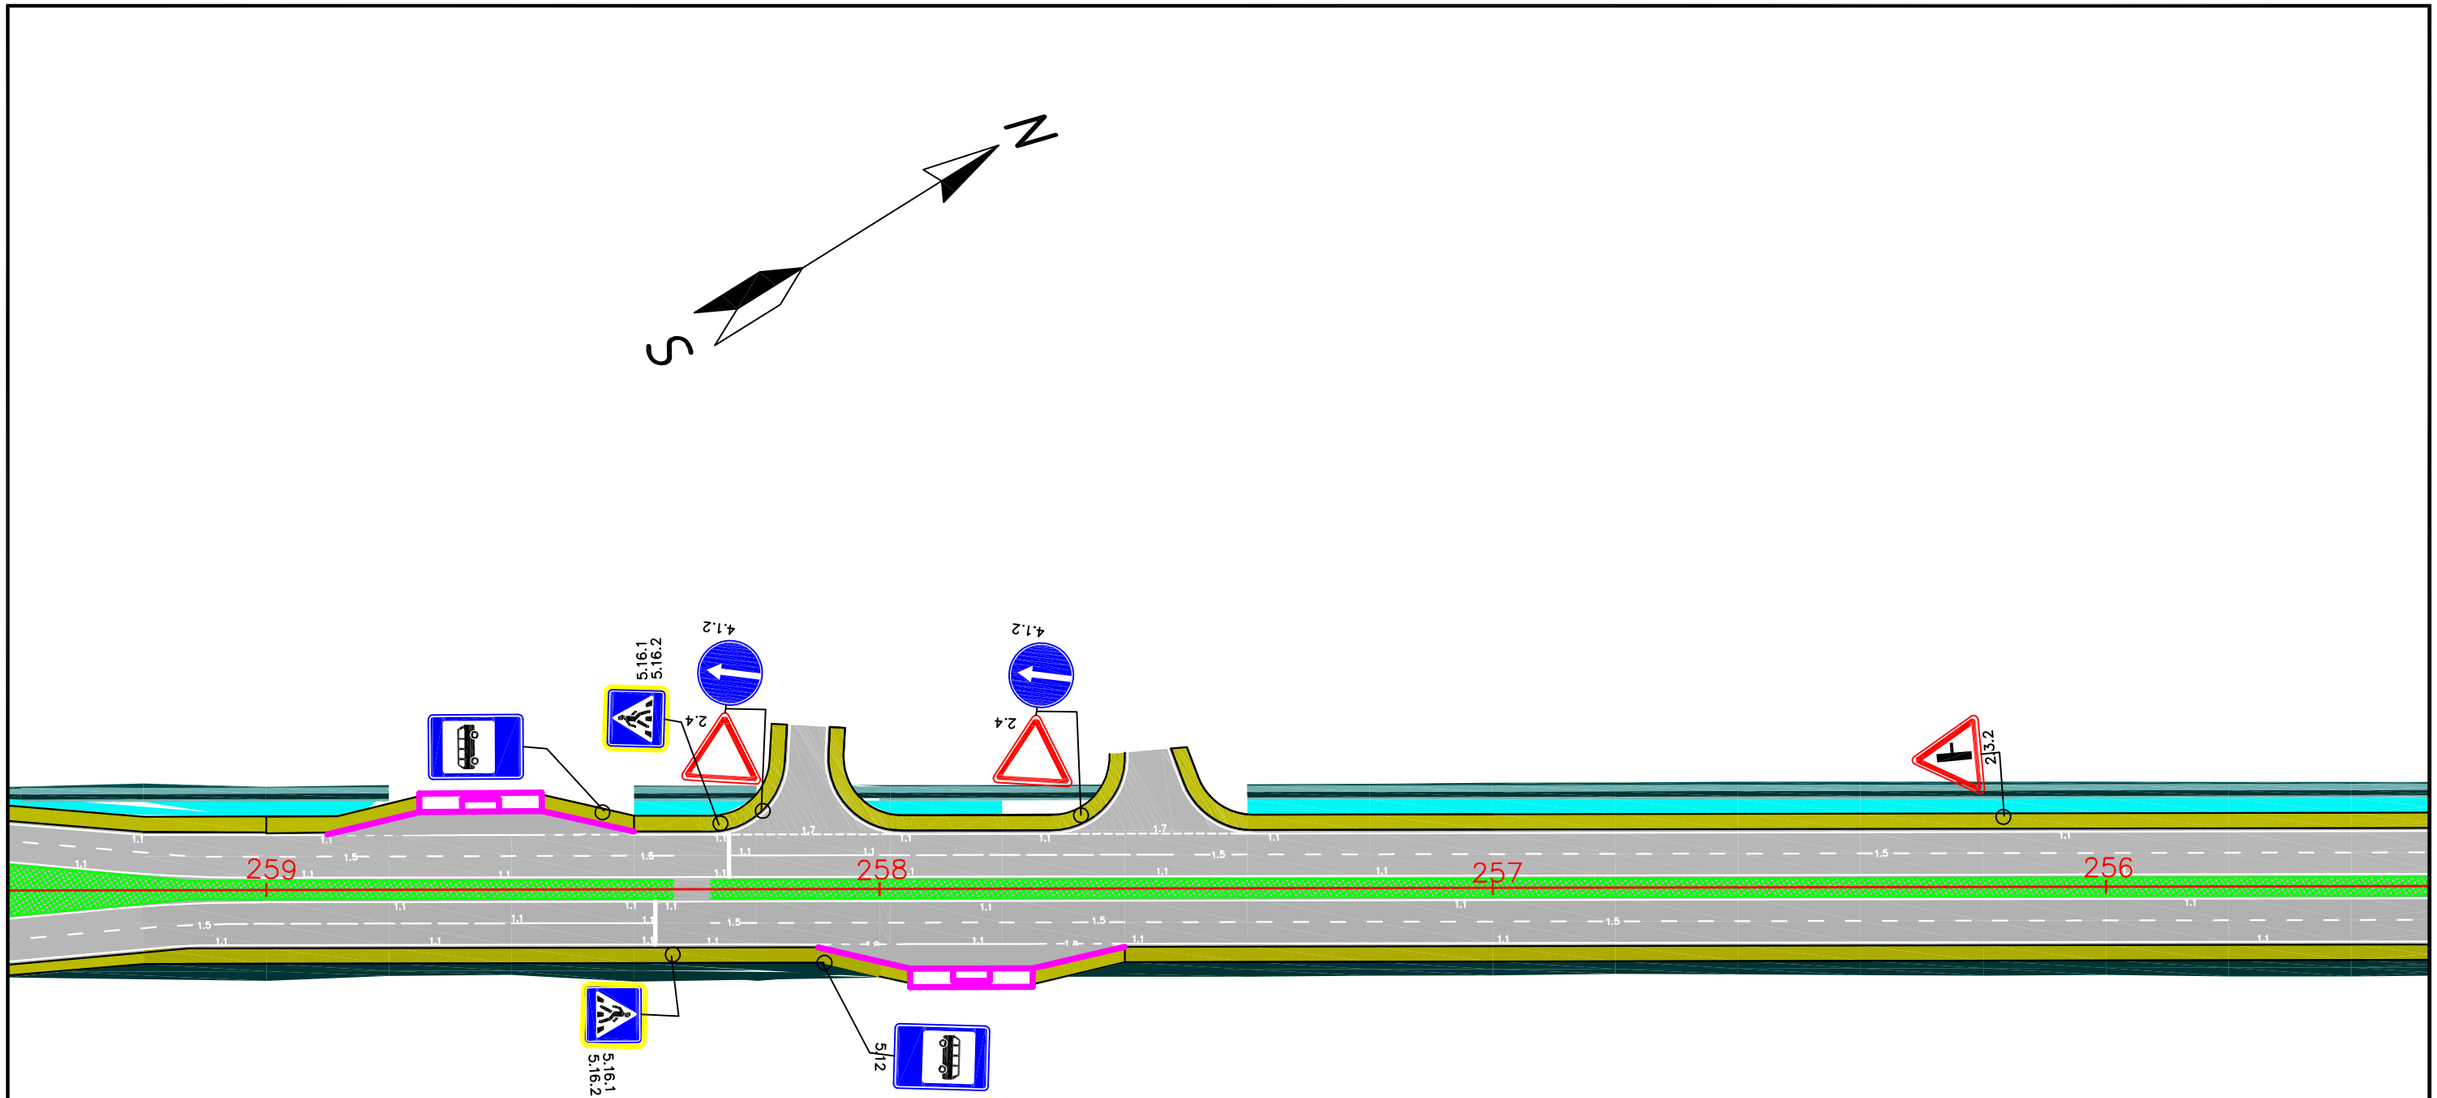


Взам. инв.N°


Подпись и дата

Инв.N° подл.

| Изм. | Кол.уч. | Лист | N док. | Подпись | Дата |
|---|---|---|---|---|---|

Лист

64

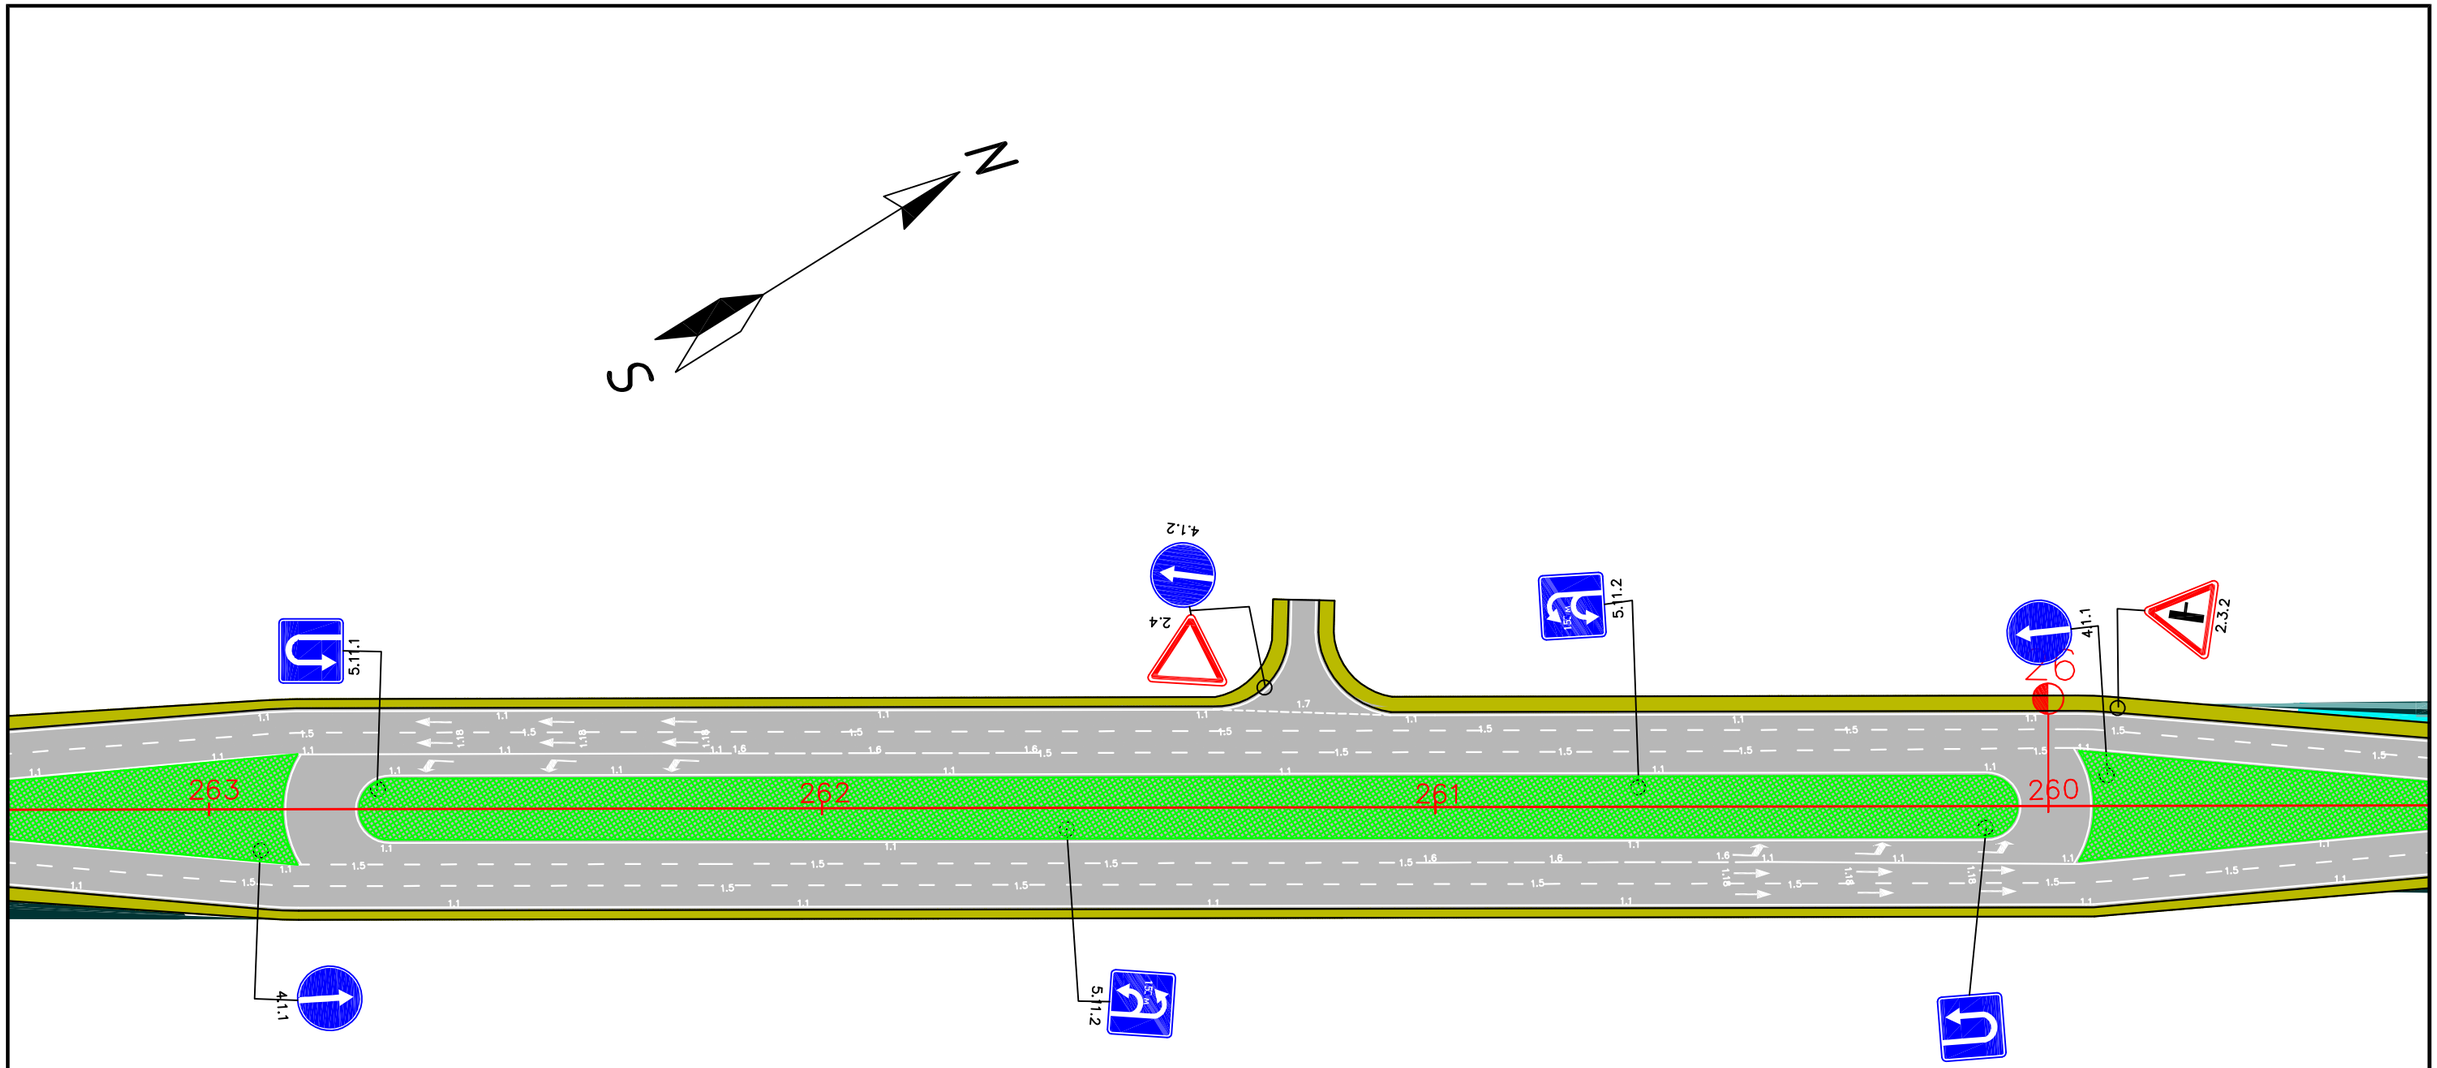


| REV. | AMENDMENTS | BY | APPROVED | DATE |
|---|---|---|---|---|
| | | | | |

KOCKS INGENIEURE

CONSULTANTS:
KOCKS CONSULT GMBH,
STEGEMANNSTRASSE 32–38,
56068 KOBLENZ, GERMANY

STATE UNITARY ENETRPRISE "RESEARCH, DESIGN AND SURVEY INSTITUTE", AYNI STR. 14, DUSHANBE, TAJIKISTAN, 734042

DESIGNED: Y .Y
DRAWN: N.S
CHECKED: C.G
DATE:


Road Signs and Markings

SCALE: 1:1000
ORIGINAL DRAWING SIZE: A3 (297x 420)

TA–8945 TAJ: CAREC Corridors 2, 5, and 6 Road Project (Dushanbe–Kurgonteppa) – PPTA Consultan

Ministry of Transport of the Republic of Tajikistan

DRAWINGRS&M 065

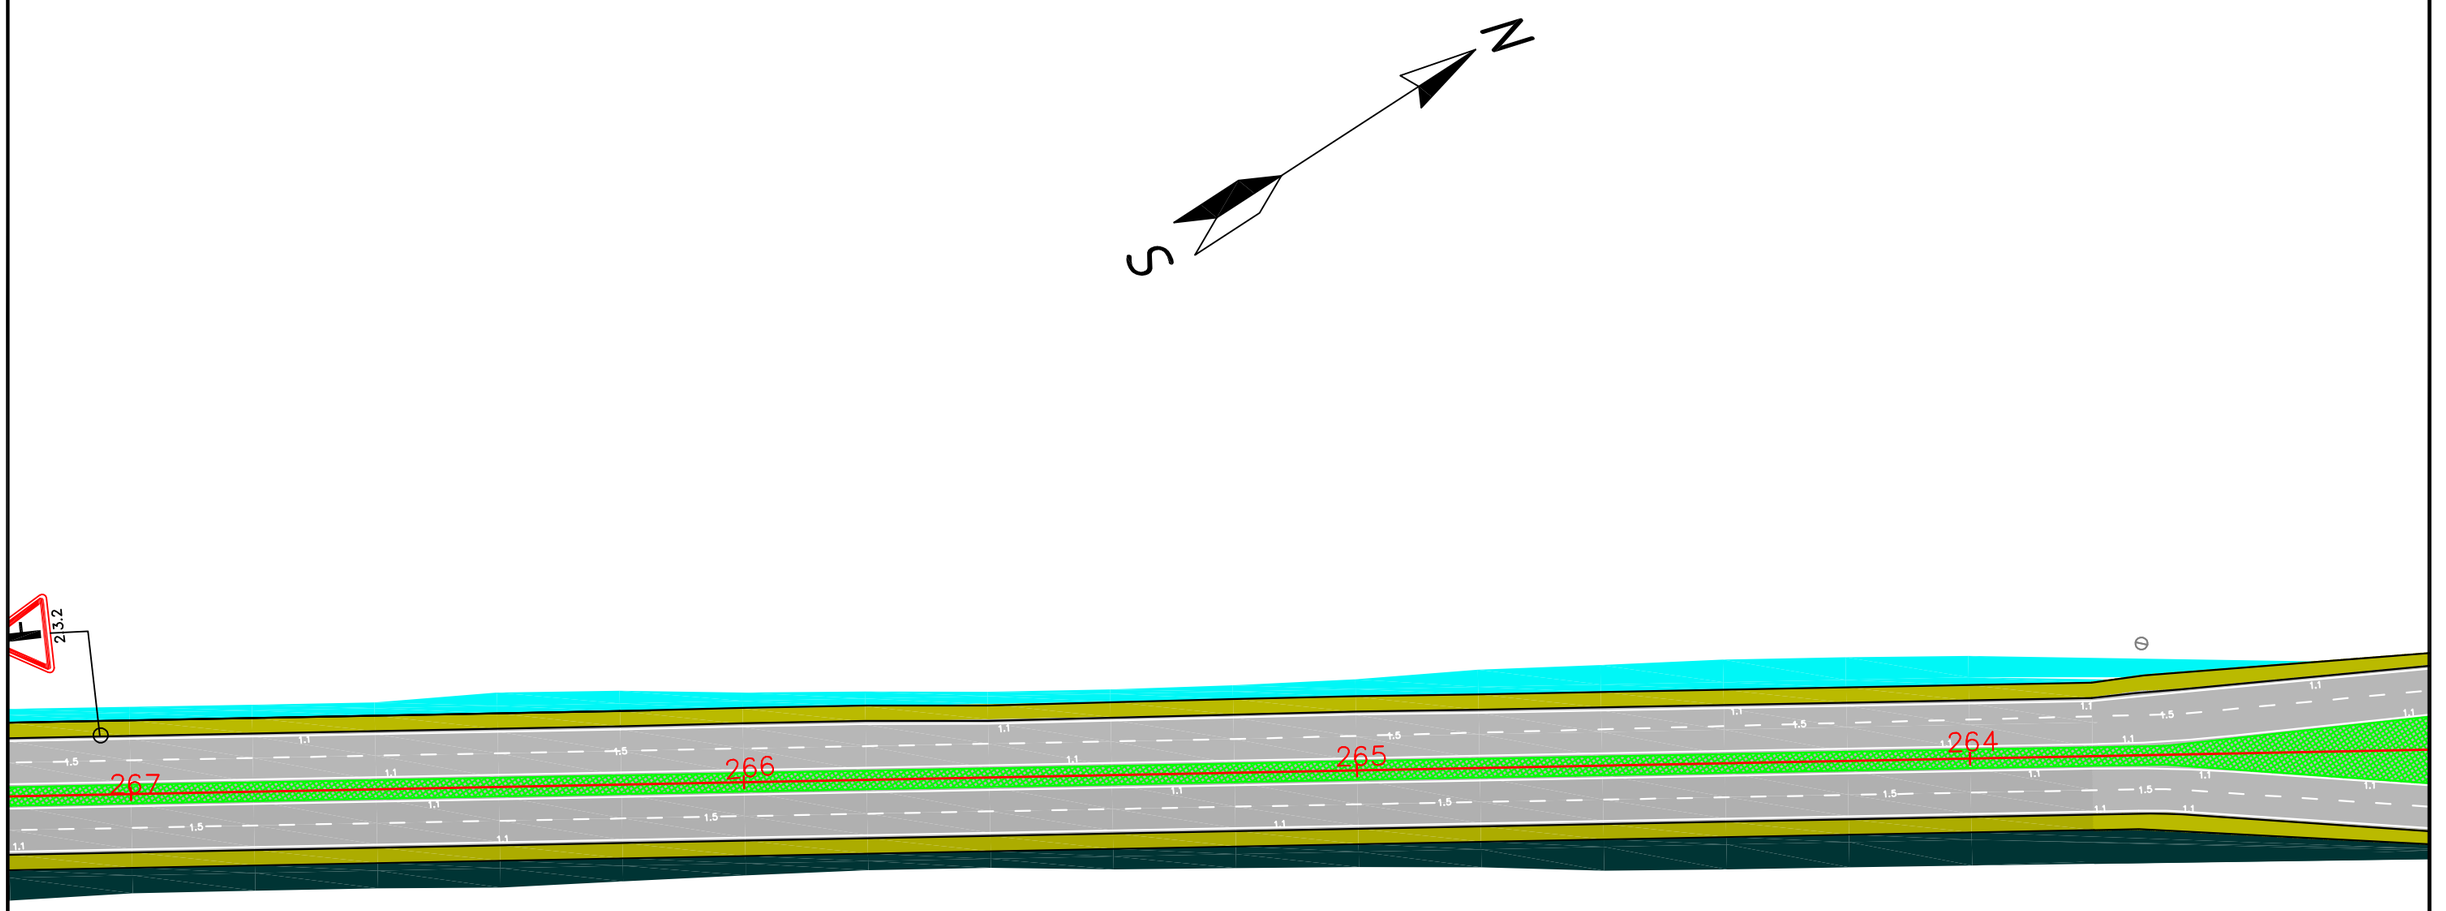


| REV. | AMENDMENTS | BY | APPROVED | DATE |
|---|---|---|---|---|
| | | | | |

KOCKS INGENIEURE

CONSULTANTS:
KOCKS CONSULT GMBH,
STEGEMANNSTRASSE 32–38,
56068 KOBLENZ, GERMANY

STATE UNITARY ENETRPRISE "RESEARCH, DESIGN AND SURVEY INSTITUTE", AYNI STR. 14, DUSHANBE, TAJIKISTAN, 734042

DESIGNED: Y .Y
DRAWN: N.S
CHECKED: G.G
DATE:


Road Signs and Markings

SCALE: 1:1000
ORIGINAL DRAWING SIZE: A3 (297x 420)

TA–8945 TAJ: CAREC Corridors 2, 5, and 6 Road Project (Dushanbe–Kurgonteppa) – PPTA Consultan

Ministry of Transport of the Republic of Tajikistan

DRAWING No. RS&M 066

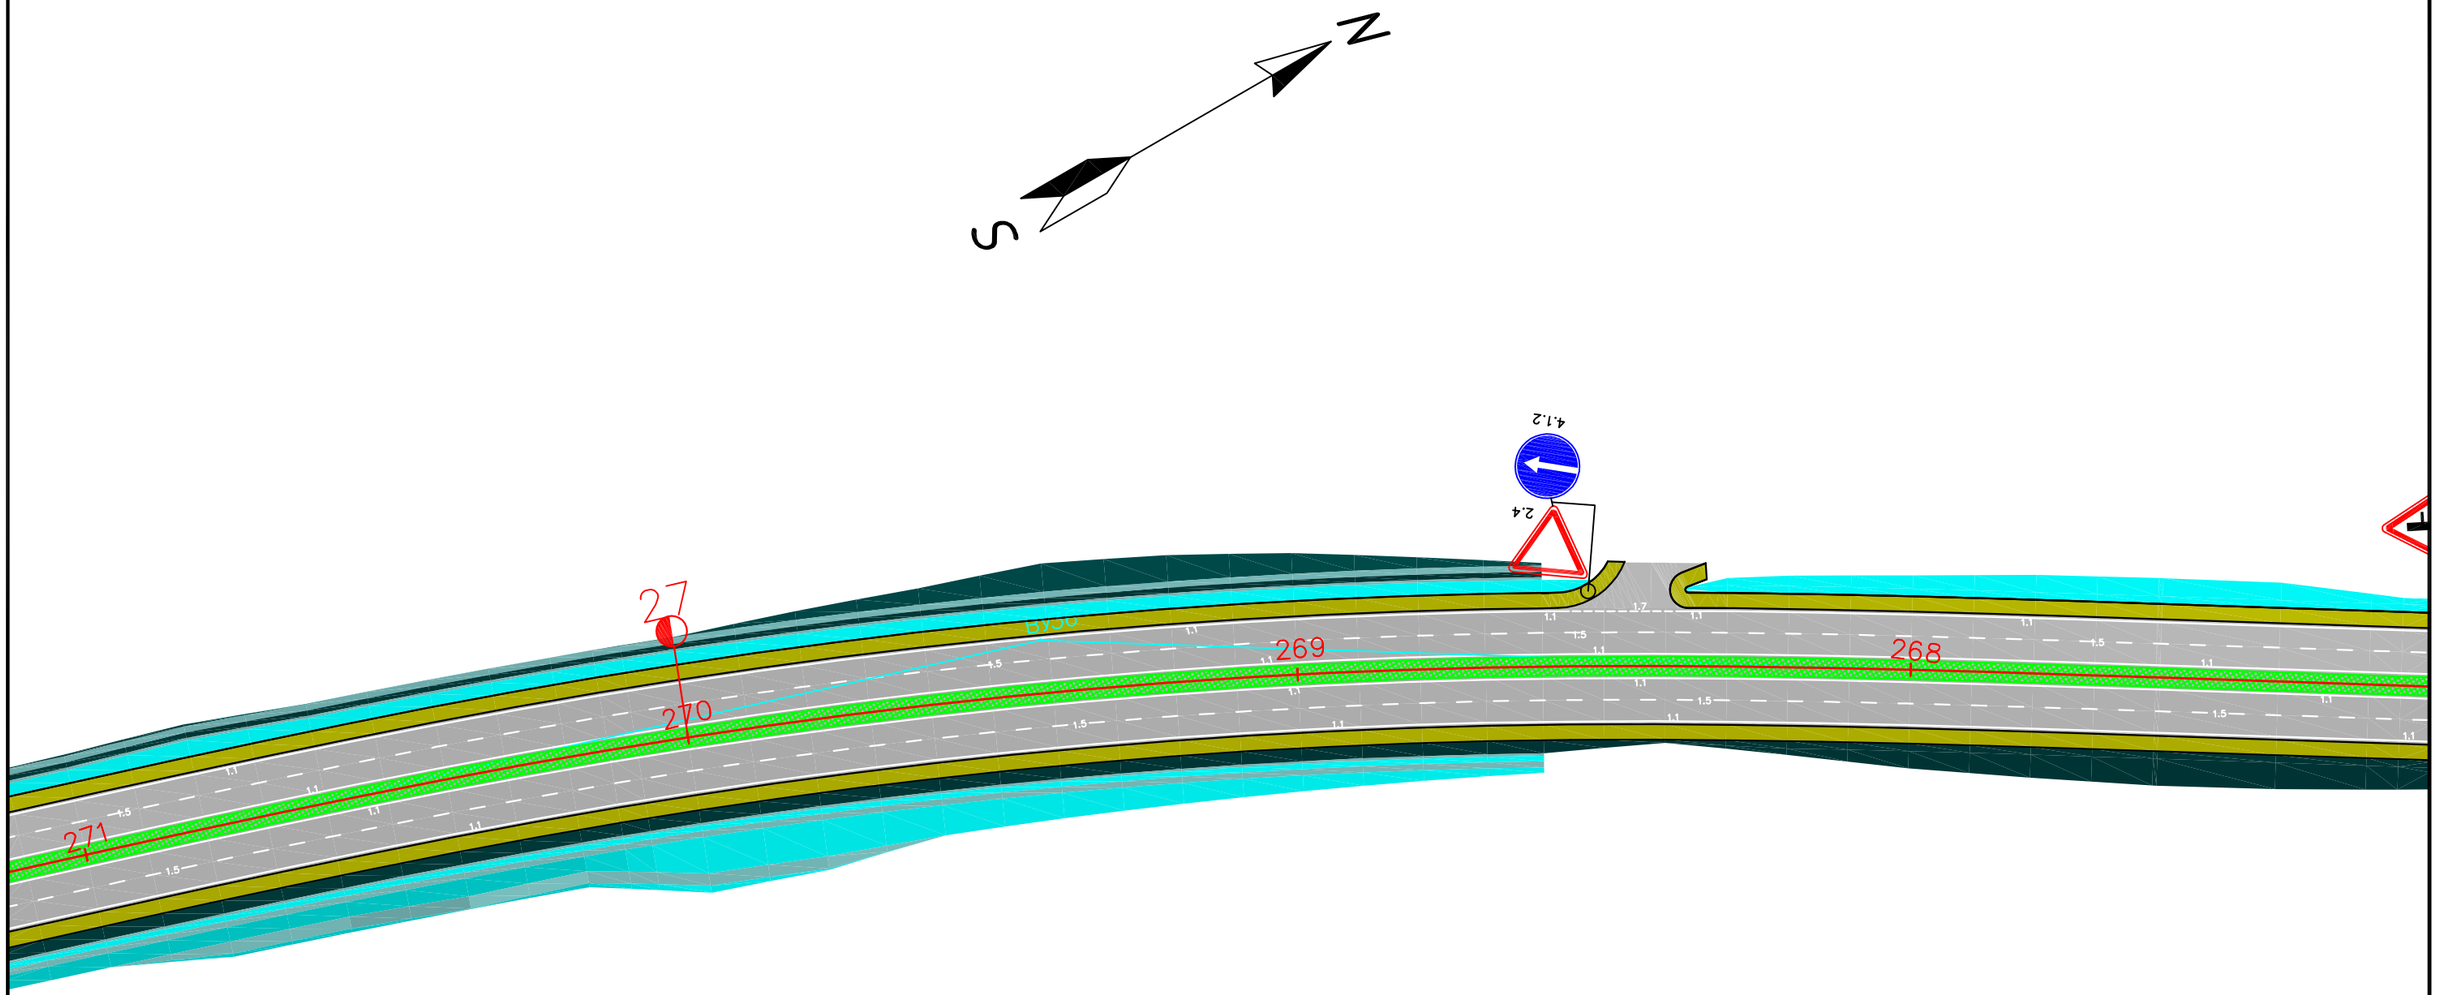


| REV. | AMENDMENTS | BY | APPROVED | DATE |
|---|---|---|---|---|
| | | | | |

KOCKS INGENIEURE

CONSULTANTS:
KOCKS CONSULT GMBH,
STEGEMANNSTRASSE 32–38,
56068 KOBLENZ, GERMANY

STATE UNITARY ENETRPRISE "RESEARCH, DESIGN AND SURVEY INSTITUTE", AYNI STR. 14, DUSHANBE, TAJIKISTAN, 734042

DESIGNED: Y .Y
DRAWN: N.S
CHECKED: G.G
DATE:


Road Signs and Markings

SCALE: 1:1000
ORIGINAL DRAWING SIZE: A3 (297x 420)

TA–8945 TAJ: CAREC Corridors 2, 5, and 6 Road Project (Dushanbe–Kurgonteppa) – PPTA Consultan

Ministry of Transport of the Republic of Tajikistan

DRAWINGRS&M 067

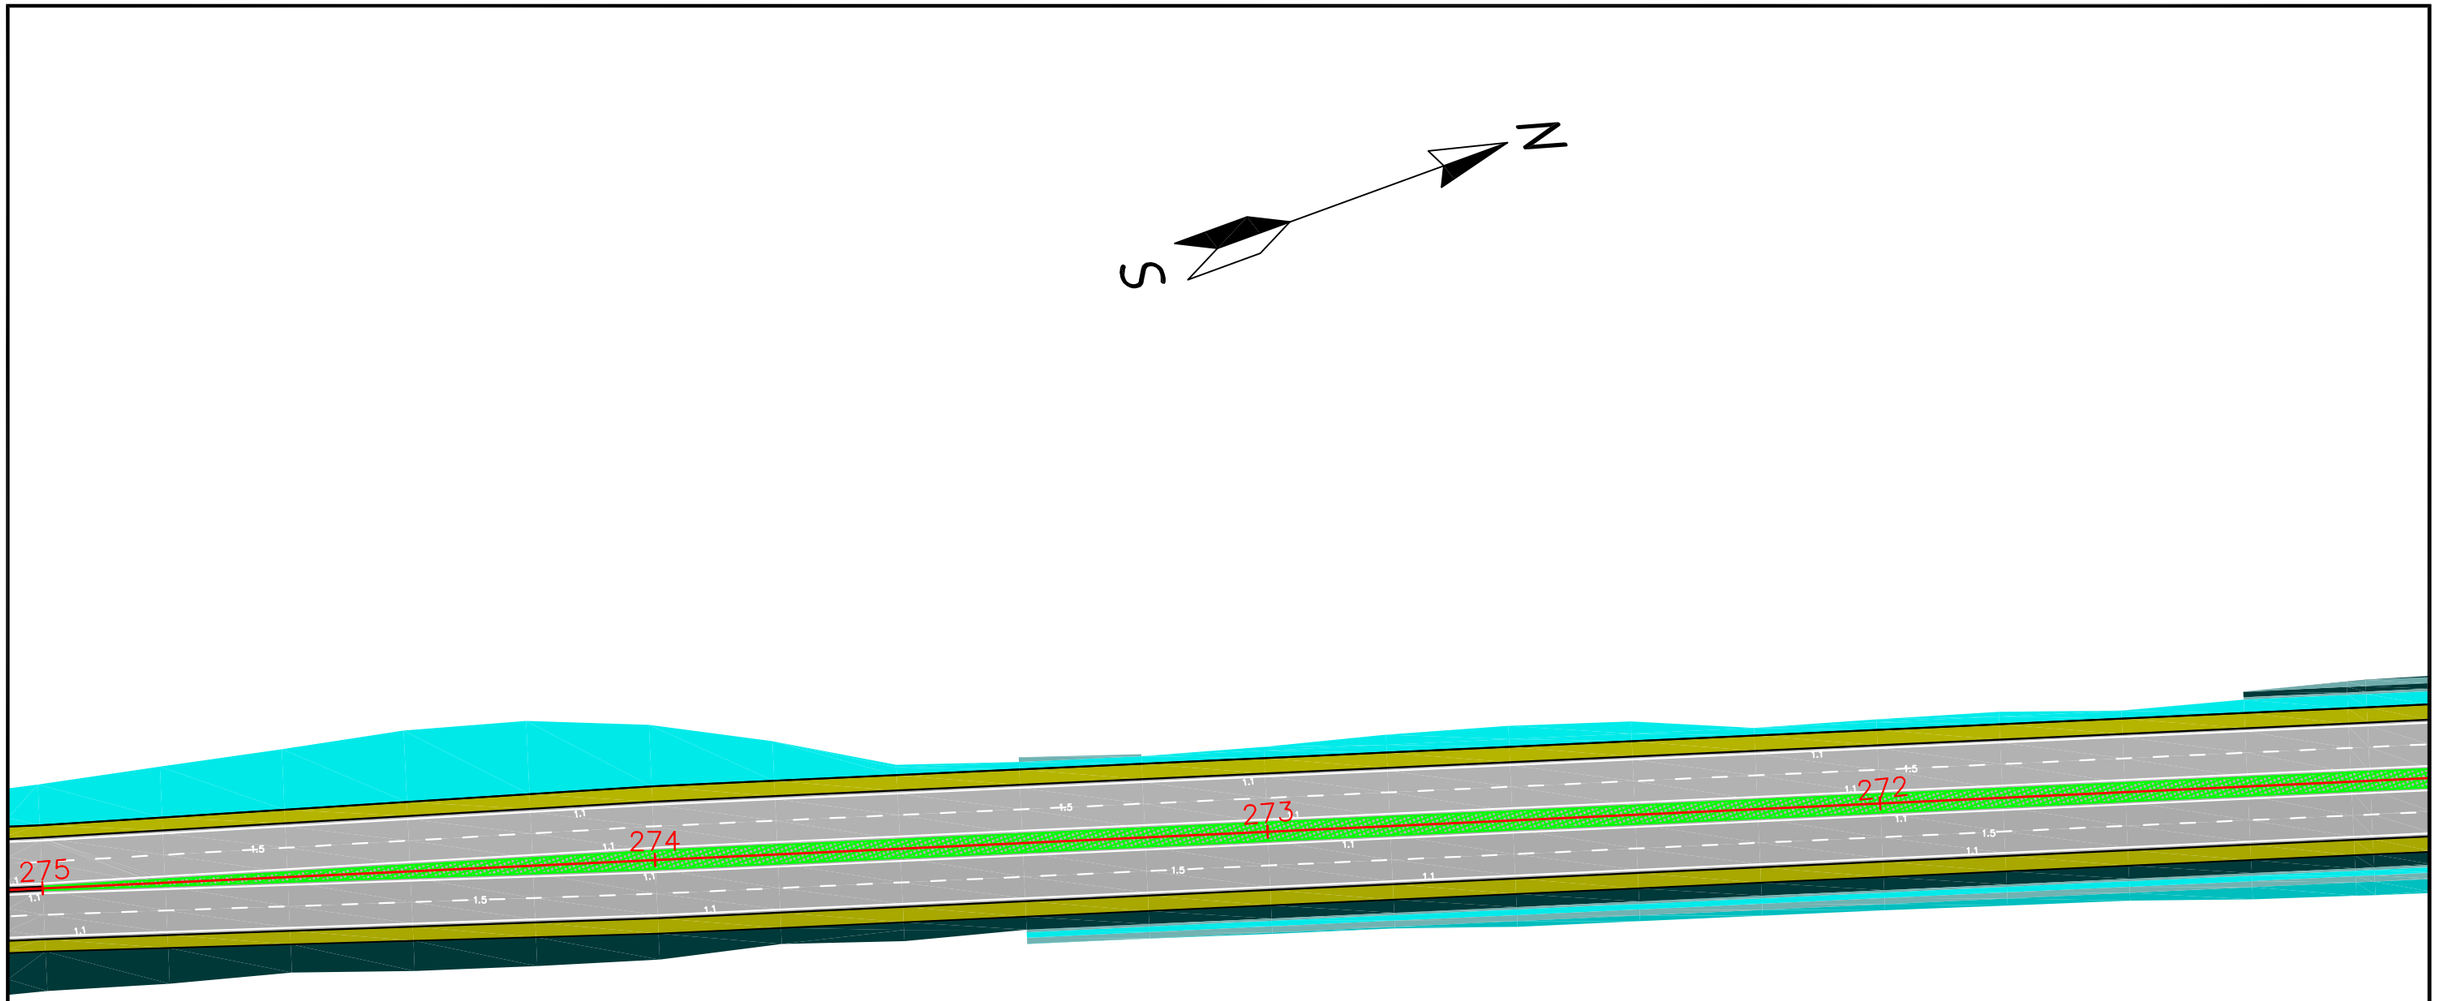


| REV. | AMENDMENTS | BY | APPROVED | DATE |
|---|---|---|---|---|
| | | | | |

KOCKS INGENIEURE

CONSULTANTS:
KOCKS CONSULT GMBH,
STEGEMANNSTRASSE 32–38,
56068 KOBLENZ, GERMANY

STATE UNITARY ENETRPRISE "RESEARCH,
DESIGN AND SURVEY INSTITUTE", AYNI STR. 14,
DUSHANBE, TAJIKISTAN, 734042

DESIGNED: Y .Y
DRAWN: N.S
CHECKED: C.G
DATE:

Road Signs and Markings

SCALE: 1:1000
ORIGINAL DRAWING SIZE: A3 (297x 420)


TA–8945 TAJ: CAREC Corridors 2, 5, and 6 Road Project (Dushanbe–Kurgonteppa) – PPTA Consultan

Ministry of Transport of the Republic of Tajikistan

DRAWING No RS&M 068

S

N

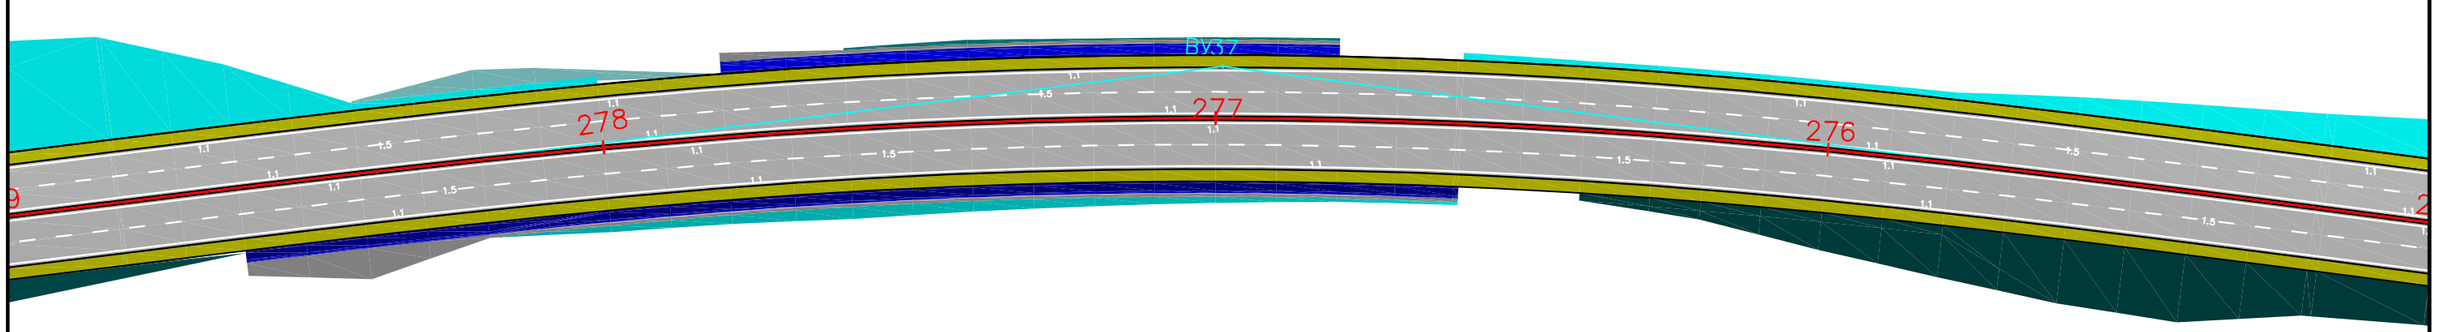


| REV. | AMENDMENTS | BY | APPROVED | DATE |
|---|---|---|---|---|
| | | | | |

KOCKS INGENIEURE

CONSULTANTS:
KOCKS CONSULT GMBH,
STEGEMANNSTRASSE 32–38,
56068 KOBLENZ, GERMANY

STATE UNITARY ENETRPRISE "RESEARCH,
DESIGN AND SURVEY INSTITUTE", AYNI STR. 14,
DUSHANBE, TAJIKISTAN, 734042

DESIGNED: Y .Y
DRAWN: N.S
CHECKED: C.G
DATE:


Road Signs and Markings

SCALE: 1:1000
ORIGINAL DRAWING SIZE: A3 (297x 420)

TA–8945 TAJ: CAREC Corridors 2, 5, and 6 Road Project (Dushanbe–Kurgonteppa) – PPTA Consultan

Ministry of Transport of the Republic of Tajikistan

DRAWING RS&M 069

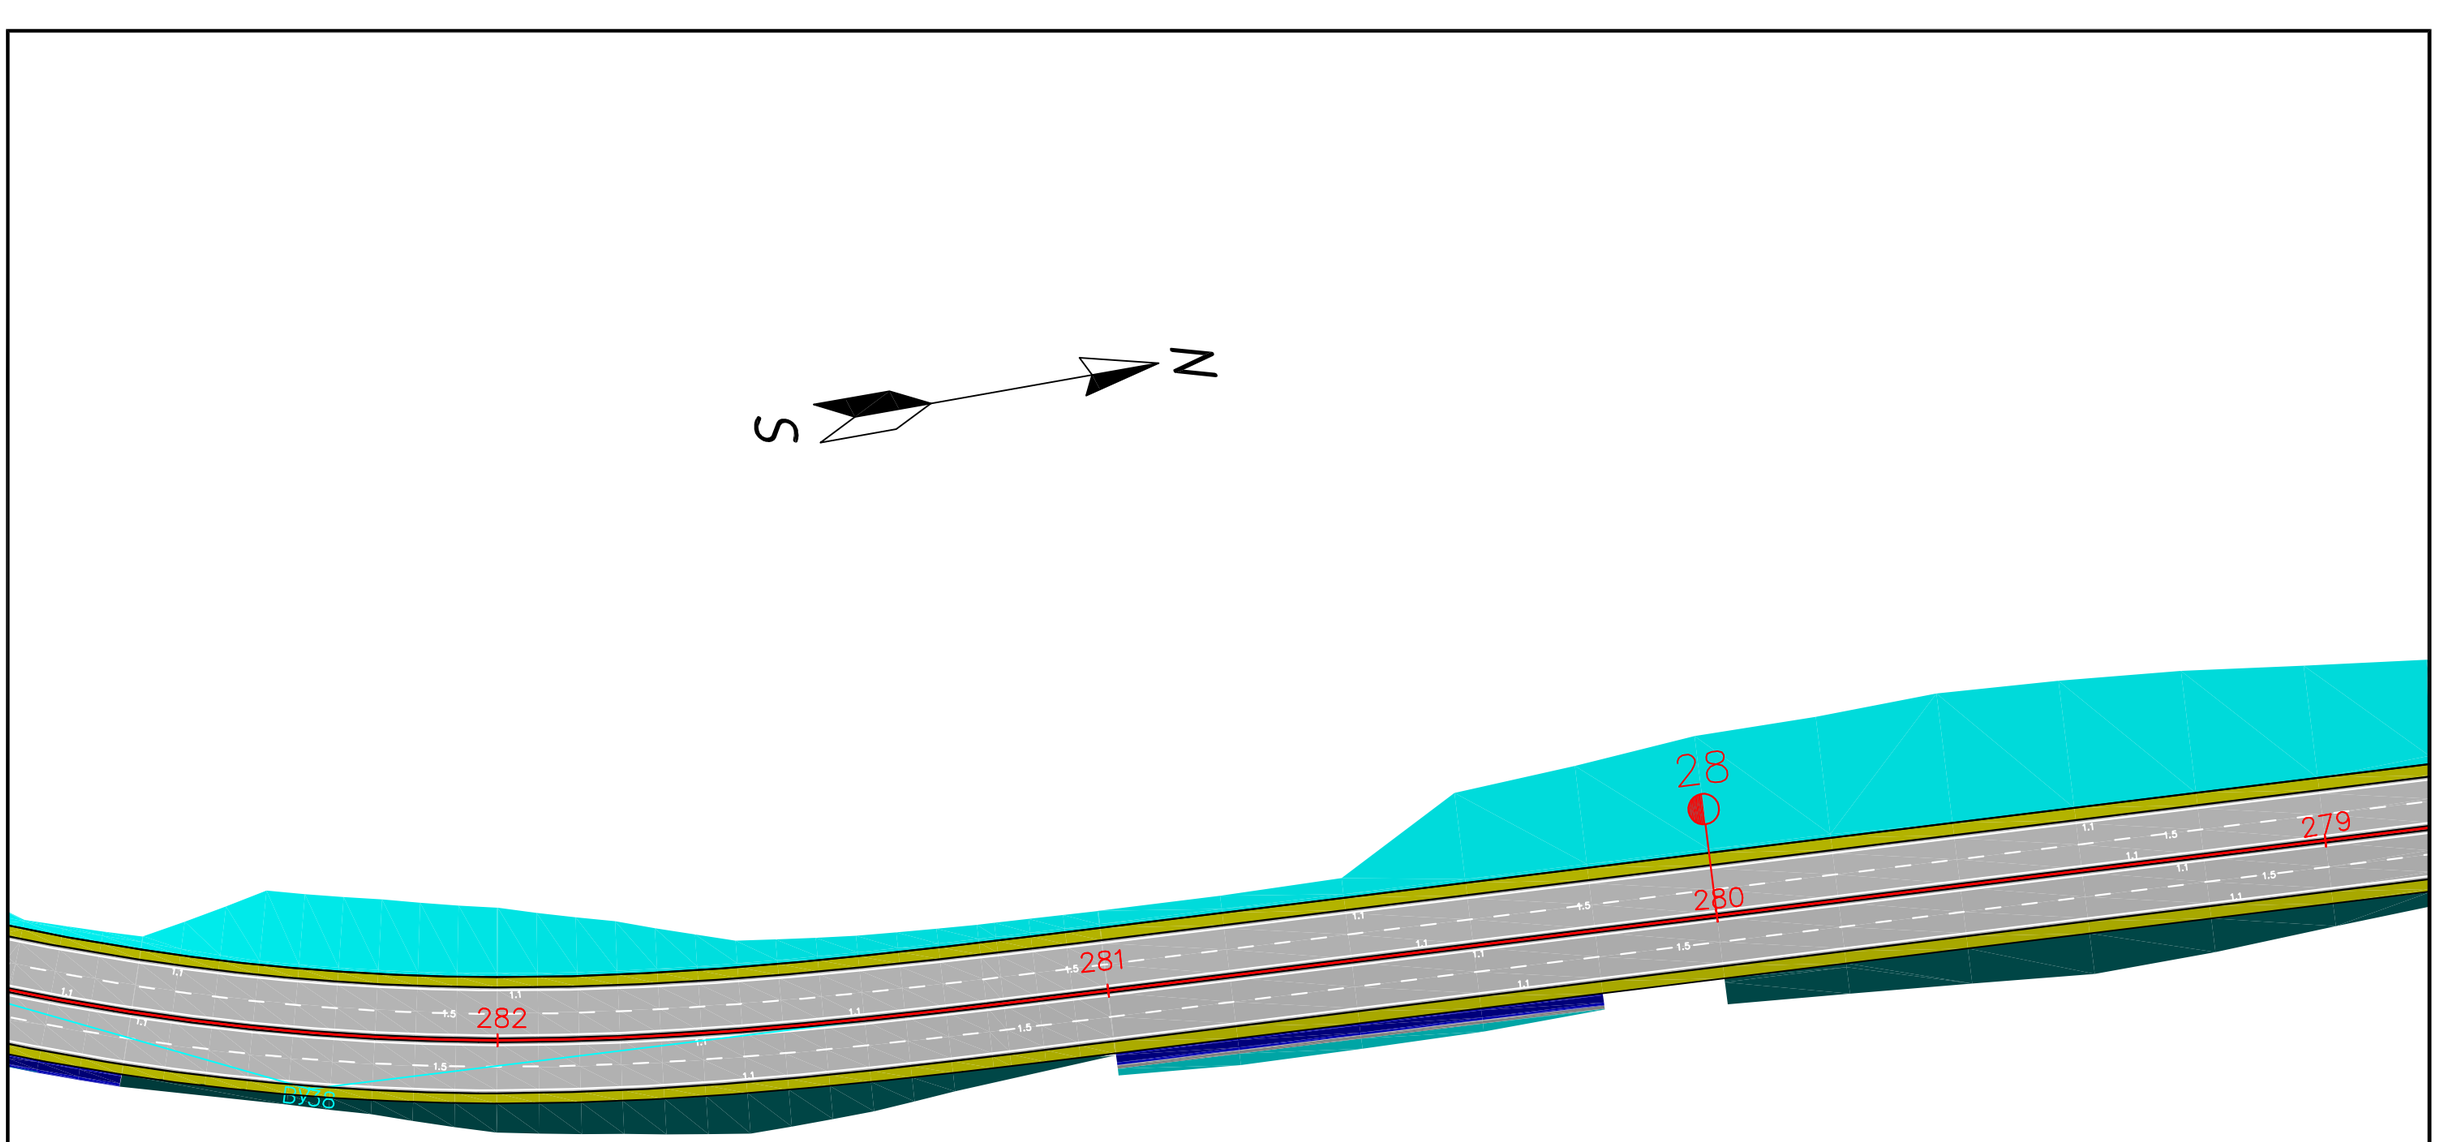


| REV. | AMENDMENTS | BY | APPROVED | DATE |
|---|---|---|---|---|
| | | | | |

KOCKS INGENIEURE

CONSULTANTS:
KOCKS CONSULT GMBH,
STEGEMANNSTRASSE 32–38,
56068 KOBLENZ, GERMANY

STATE UNITARY ENETRPRISE "RESEARCH,
DESIGN AND SURVEY INSTITUTE", AYNI STR. 14,
DUSHANBE, TAJIKISTAN, 734042

DESIGNED: Y .Y
DRAWN: N.S
CHECKED: G.G
DATE:


Road Signs and Markings

SCALE: 1:1000
ORIGINAL DRAWING SIZE: A3 (297x 420)

TA–8945 TAJ: CAREC Corridors 2, 5, and 6 Road Project (Dushanbe–Kurgonteppa) – PPTA Consultan

Ministry of Transport of the Republic of Tajikistan

DRAWINGRS&M 070

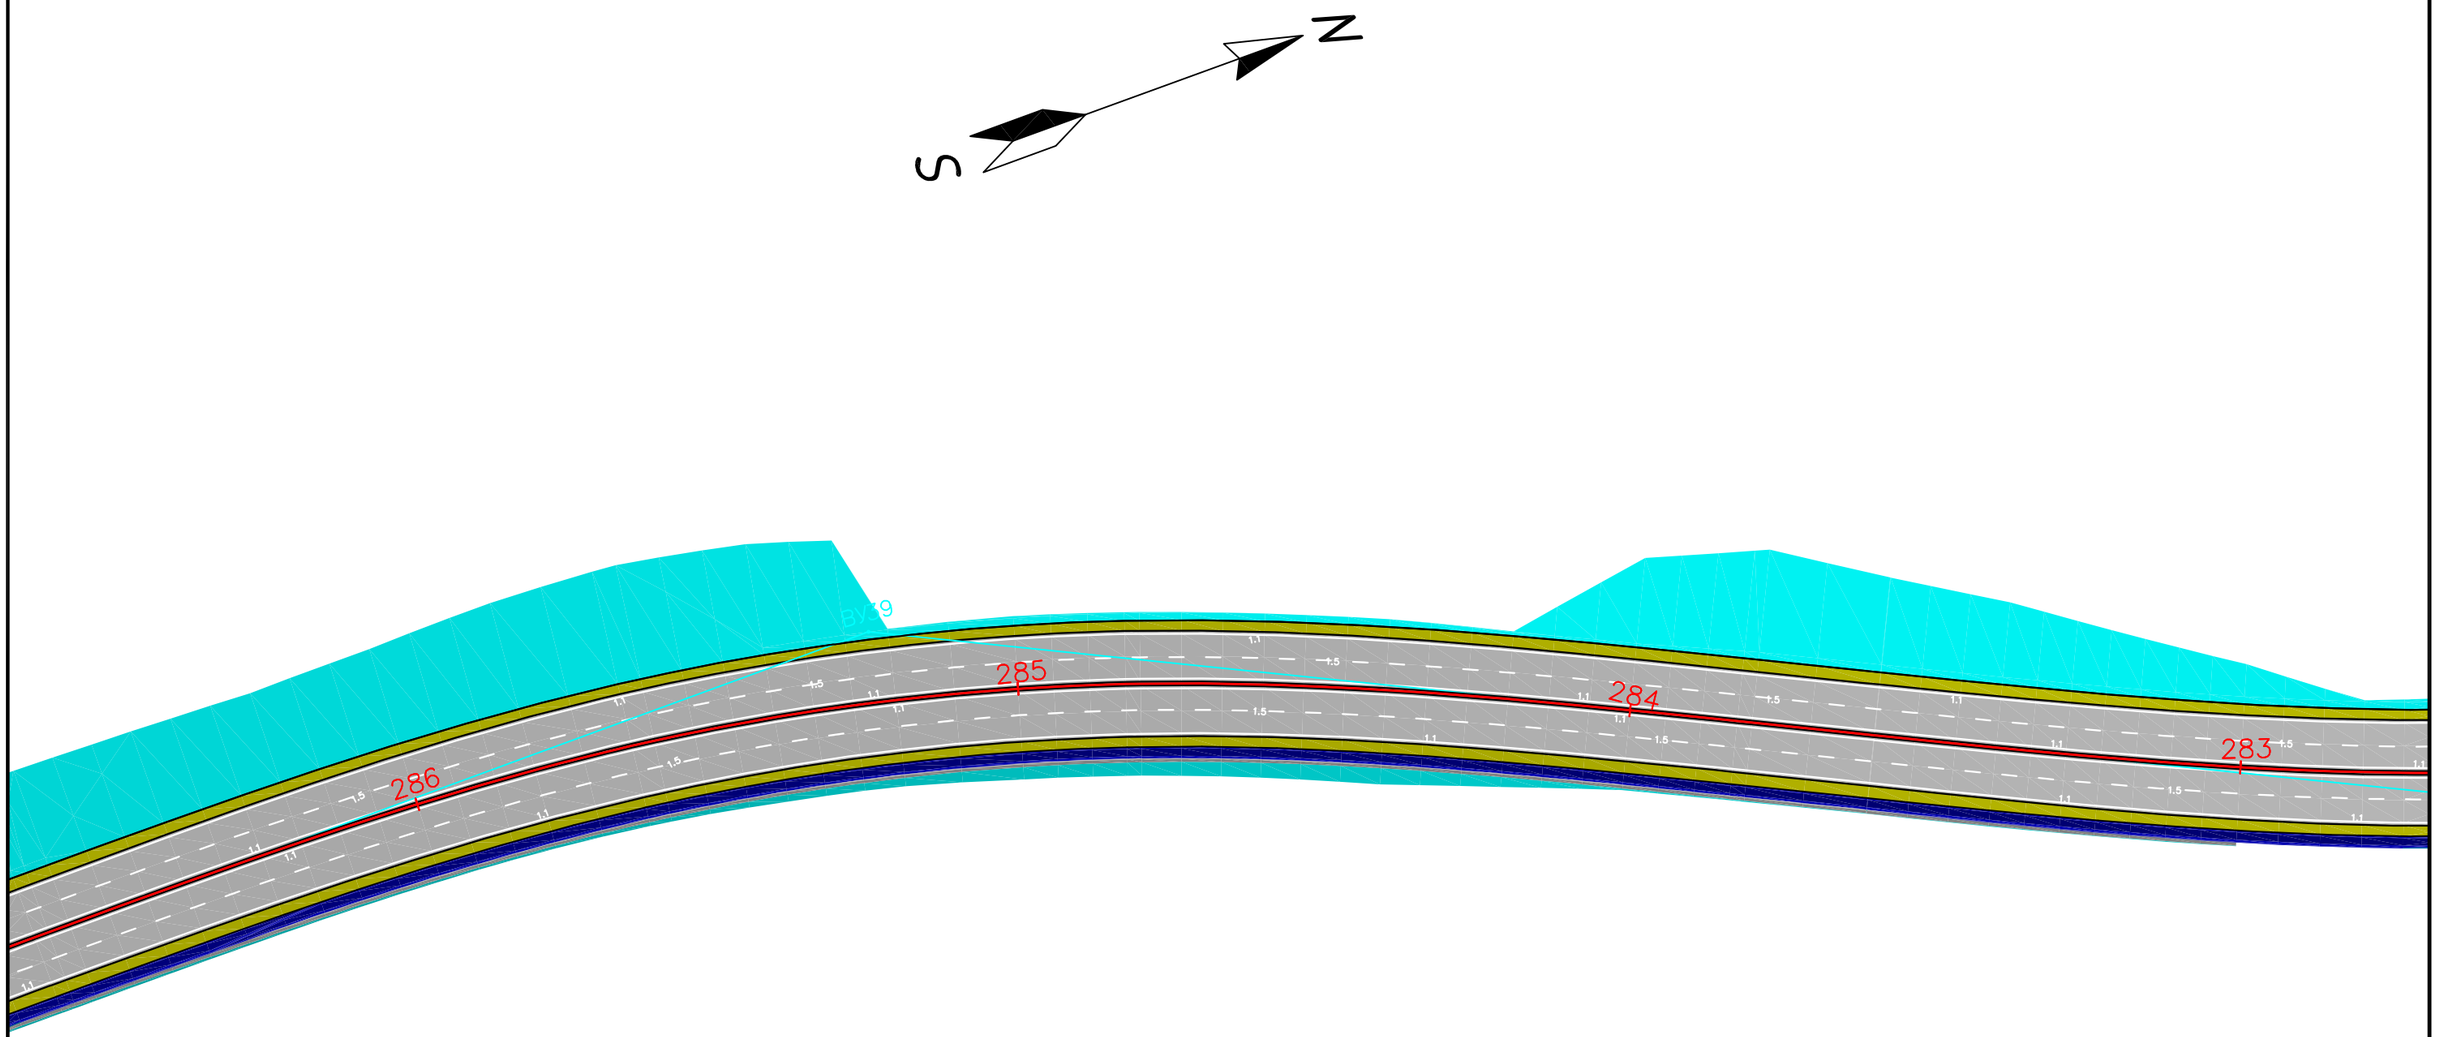


| REV. | AMENDMENTS | BY | APPROVED | DATE |
|---|---|---|---|---|
| | | | | |

KOCKS INGENIEURE

CONSULTANTS:
KOCKS CONSULT GMBH,
STEGEMANNSTRASSE 32–38,
56068 KOBLENZ, GERMANY

STATE UNITARY ENETRPRISE "RESEARCH,
DESIGN AND SURVEY INSTITUTE", AYNI STR. 14,
DUSHANBE, TAJIKISTAN, 734042

DESIGNED: Y .Y
DRAWN: N.S
CHECKED: G.G
DATE:


Road Signs and Markings

SCALE: 1:1000
ORIGINAL DRAWING SIZE: A3 (297x 420)

TA–8945 TAJ: CAREC Corridors 2, 5, and 6 Road Project (Dushanbe–Kurgonteppa) – PPTA Consultan

Ministry of Transport of the Republic of Tajikistan

DRAWINGRS&M 071

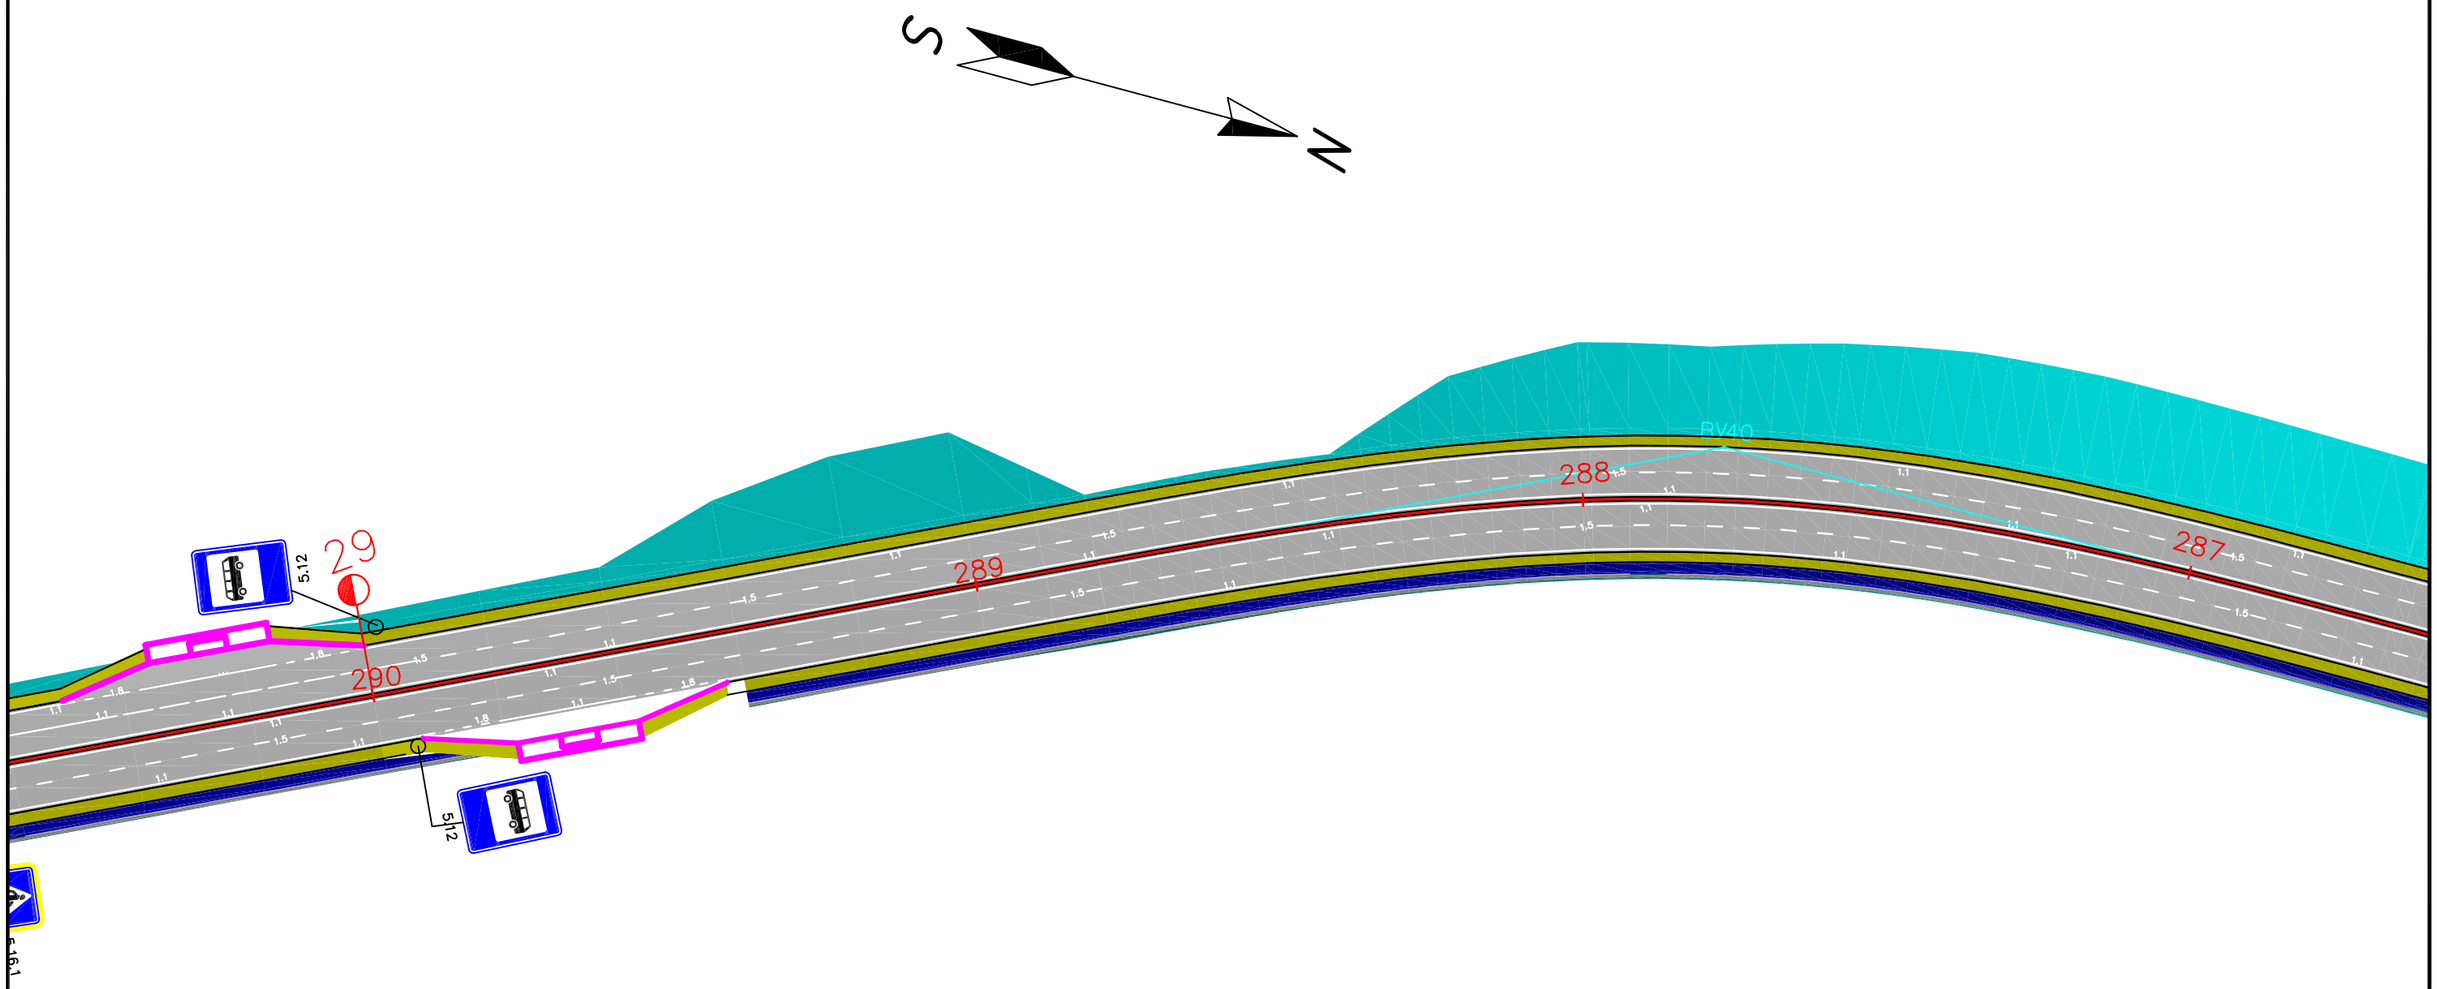


| REV. | AMENDMENTS | BY | APPROVED | DATE |
|---|---|---|---|---|
| | | | | |

KOCKS INGENIEURE

CONSULTANTS:
KOCKS CONSULT GMBH,
STEGEMANNSTRASSE 32–38,
56068 KOBLENZ, GERMANY

STATE UNITARY ENETRPRISE "RESEARCH,
DESIGN AND SURVEY INSTITUTE", AYNI STR. 14,
DUSHANBE, TAJIKISTAN, 734042

DESIGNED: Y .Y
DRAWN: N.S
CHECKED: C.G
DATE:


Road Signs and Markings

SCALE: 1:1000
ORIGINAL DRAWING SIZE: A3 (297x 420)

TA–8945 TAJ: CAREC Corridors 2, 5, and 6 Road Project (Dushanbe–Kurgonteppa) – PPTA Consultan

Ministry of Transport of the Republic of Tajikistan

DRAWING No: RS&M 072

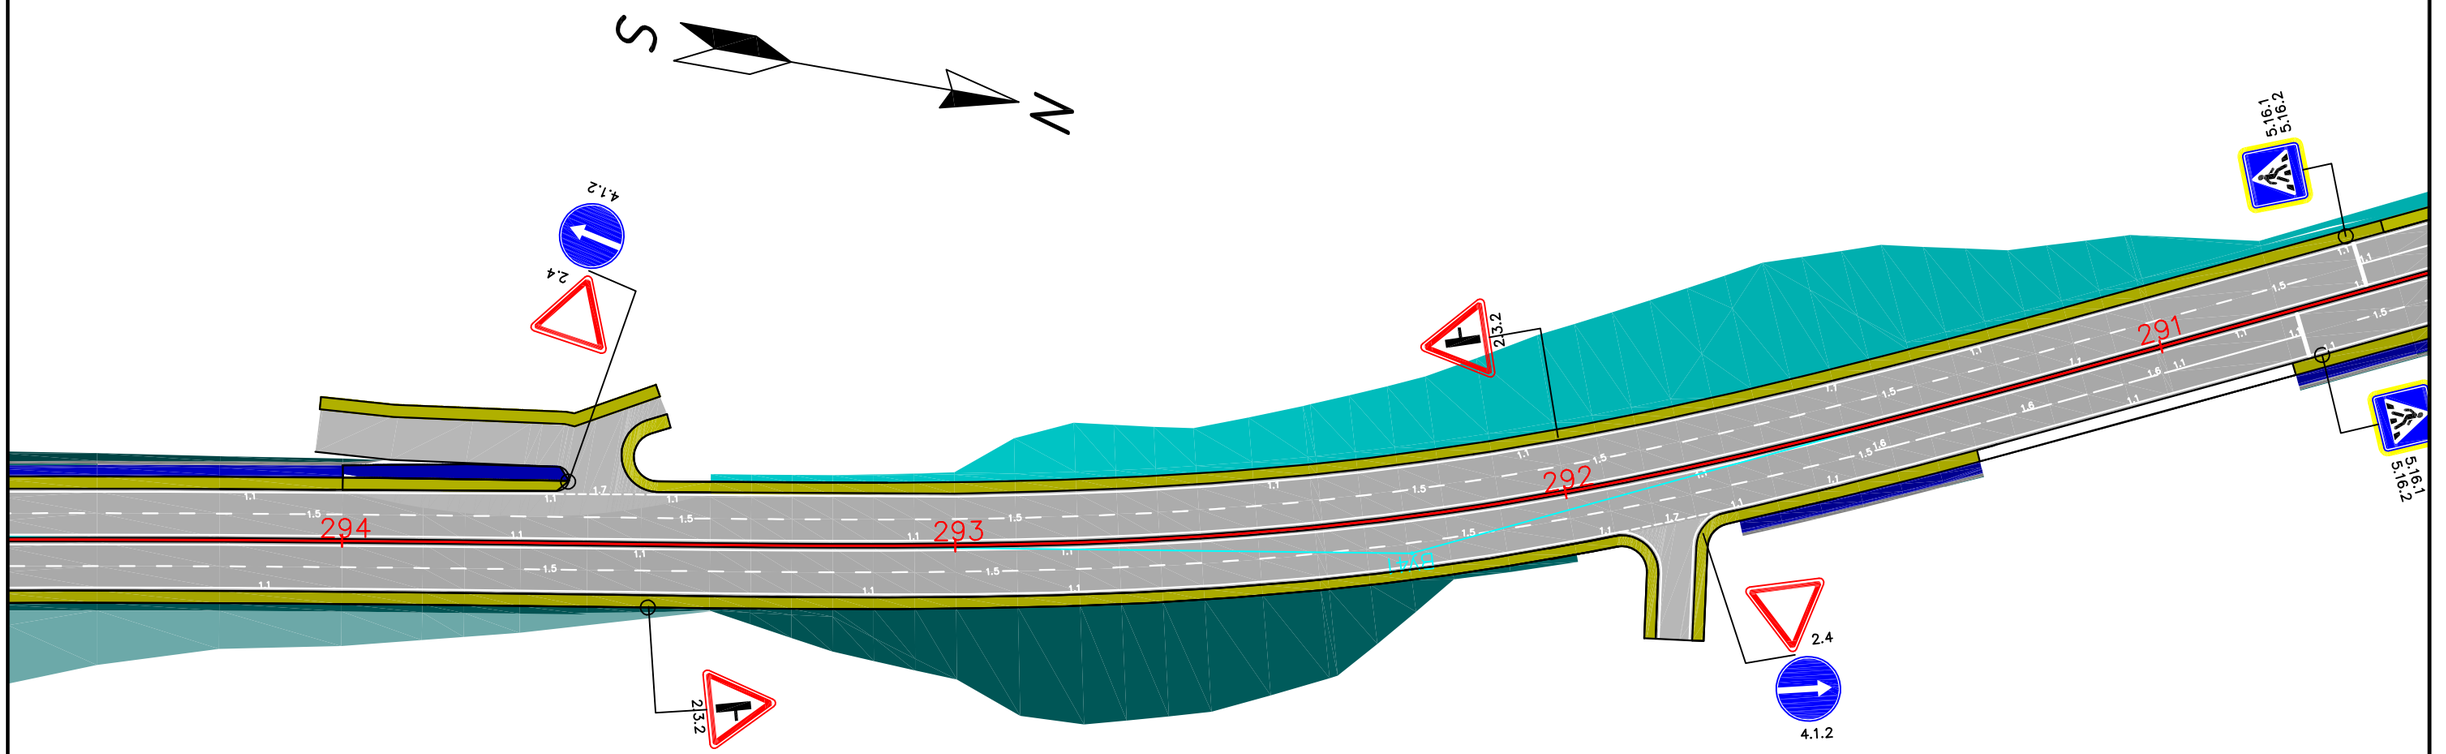


| REV. | AMENDMENTS | BY | APPROVED | DATE |
|---|---|---|---|---|
| | | | | |

KOCKS INGENIEURE

CONSULTANTS:
KOCKS CONSULT GMBH,
STEGEMANNSTRASSE 32–38,
56068 KOBLENZ, GERMANY

STATE UNITARY ENETRPRISE "RESEARCH, DESIGN AND SURVEY INSTITUTE", AYNI STR. 14, DUSHANBE, TAJIKISTAN, 734042

DESIGNED: Y .Y
DRAWN: N.S
CHECKED: G.G
DATE:


Road Signs and Markings

SCALE: 1:1000
ORIGINAL DRAWING SIZE: A3 (297x 420)

TA–8945 TAJ: CAREC Corridors 2, 5, and 6 Road Project (Dushanbe–Kurgonteppa) – PPTA Consultan

Ministry of Transport of the Republic of Tajikistan

DRAWING RS&M 073

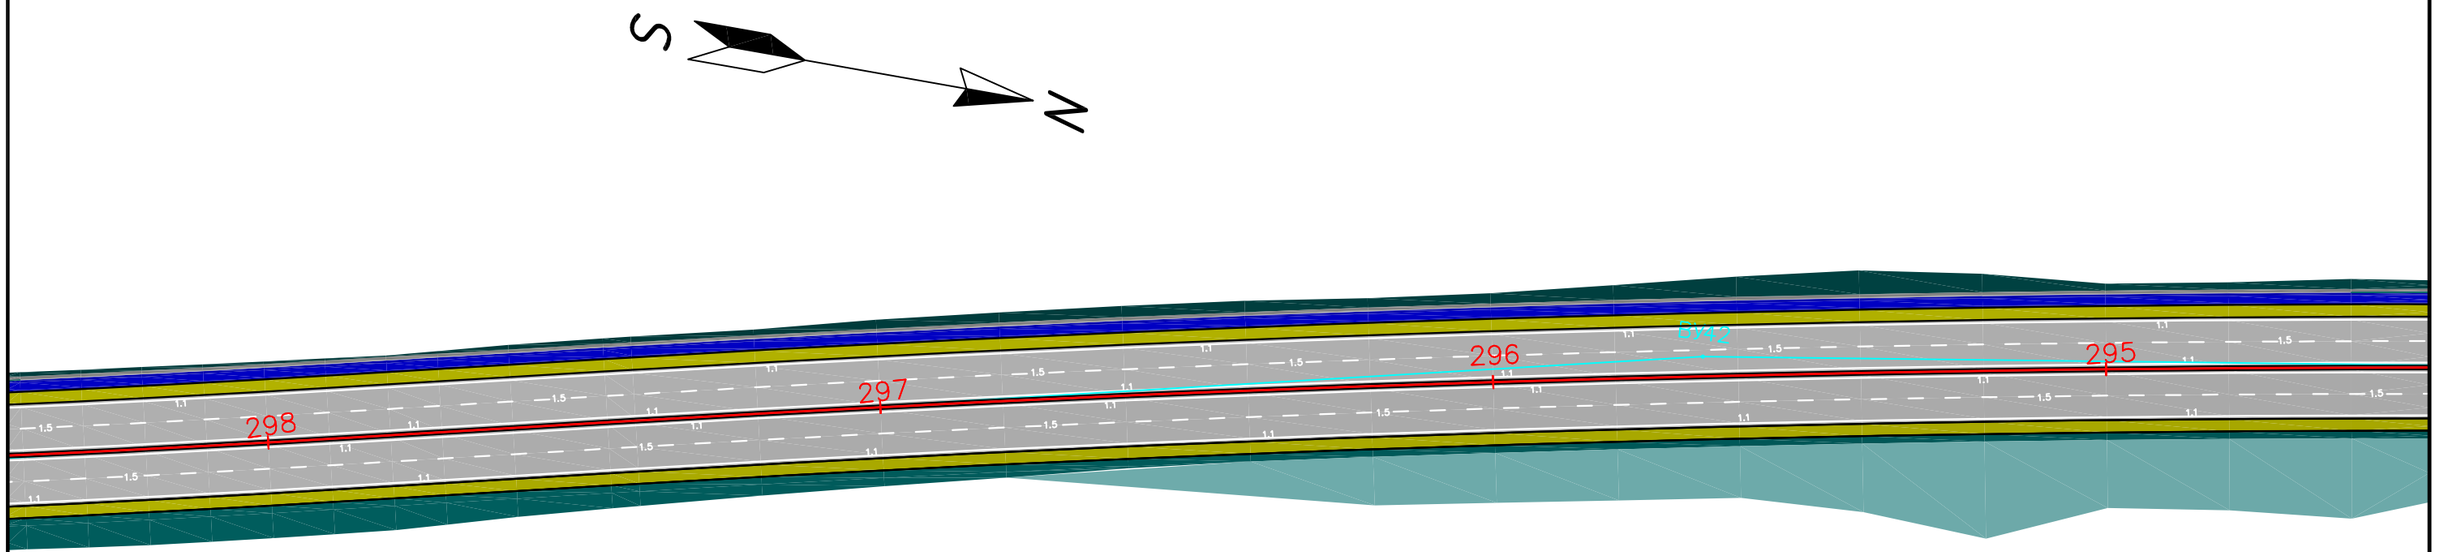


| REV. | AMENDMENTS | BY | APPROVED | DATE |
|---|---|---|---|---|
| | | | | |

KOCKS INGENIEURE

CONSULTANTS:
KOCKS CONSULT GMBH,
STEGEMANNSTRASSE 32–38,
56068 KOBLENZ, GERMANY

STATE UNITARY ENETRPRISE "RESEARCH,
DESIGN AND SURVEY INSTITUTE", AYNI STR. 14,
DUSHANBE, TAJIKISTAN, 734042

DESIGNED: Y .Y
DRAWN: N.S
CHECKED: G.G
DATE:

Road Signs and Markings

SCALE: 1:1000
ORIGINAL DRAWING SIZE: A3 (297x 420)


TA–8945 TAJ: CAREC Corridors 2, 5, and 6 Road Project (Dushanbe–Kurgonteppa) – PPTA Consultan

Ministry of Transport of the Republic of Tajikistan

DRAWING NO RS&M 074

S

N

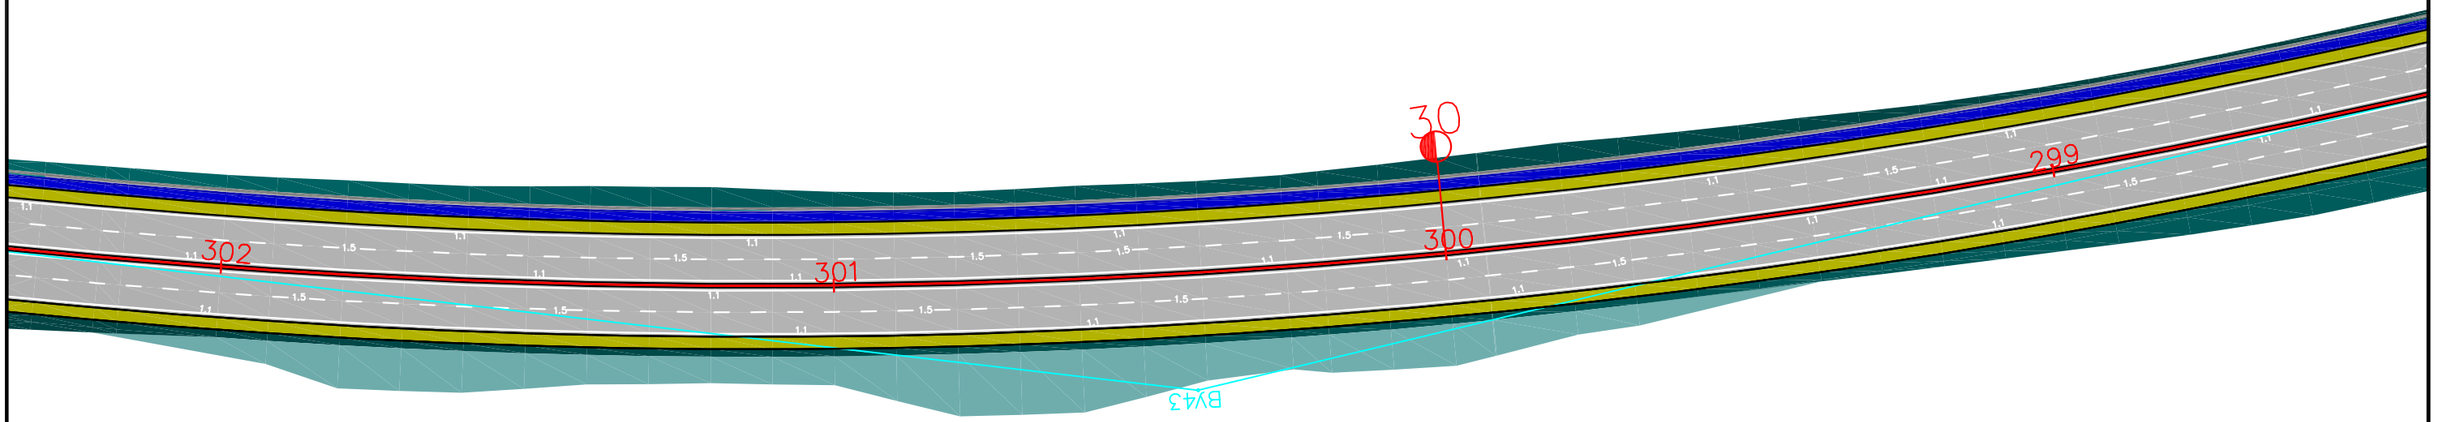


| REV. | AMENDMENTS | BY | APPROVED | DATE |
|---|---|---|---|---|

KOCKS INGENIEURE

CONSULTANTS:
KOCKS CONSULT GMBH,
STEGEMANNSTRASSE 32–38,
56068 KOBLENZ, GERMANY

STATE UNITARY ENETRPRISE "RESEARCH,
DESIGN AND SURVEY INSTITUTE", AYNI STR. 14,
DUSHANBE, TAJIKISTAN, 734042

DESIGNED: Y .Y
DRAWN: N.S
CHECKED: G.G
DATE:

Road Signs and Markings

SCALE: 1:1000
ORIGINAL DRAWING SIZE: A3 (297x 420)


TA–8945 TAJ: CAREC Corridors 2, 5, and 6 Road Project (Dushanbe–Kurgonteppa) – PPTA Consultan

Ministry of Transport of the Republic of Tajikistan

DRAWING NO RS&M 075

S

N

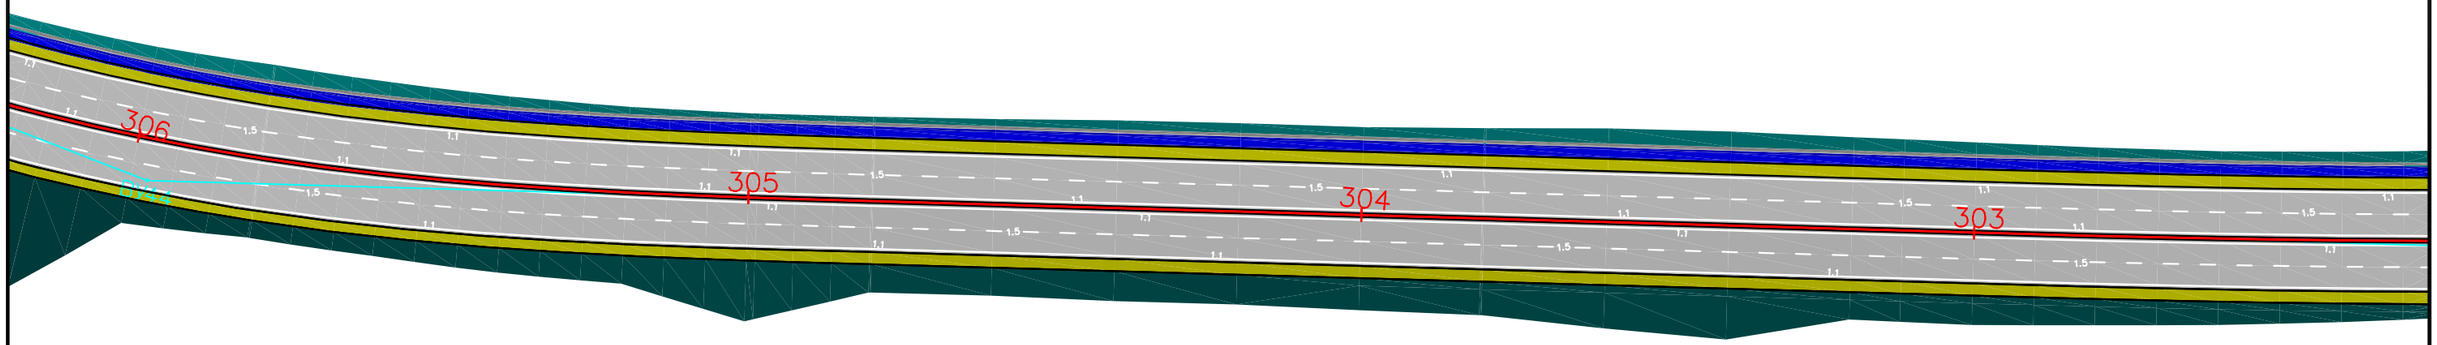


| REV. | AMENDMENTS | BY | APPROVED | DATE |
|---|---|---|---|---|
| | | | | |

KOCKS INGENIEURE

CONSULTANTS:
KOCKS CONSULT GMBH,
STEGEMANNSTRASSE 32–38,
56068 KOBLENZ, GERMANY

STATE UNITARY ENETRPRISE "RESEARCH,
DESIGN AND SURVEY INSTITUTE", AYNI STR. 14,
DUSHANBE, TAJIKISTAN, 734042

DESIGNED: Y .Y
DRAWN: N.S
CHECKED: C.G
DATE:


Road Signs and Markings

SCALE: 1:1000
ORIGINAL DRAWING SIZE: A3 (297x 420)

TA–8945 TAJ: CAREC Corridors 2, 5, and 6 Road Project (Dushanbe–Kurgonteppa) – PPTA Consultan

Ministry of Transport of the Republic of Tajikistan

DRAWINGRS&M 076

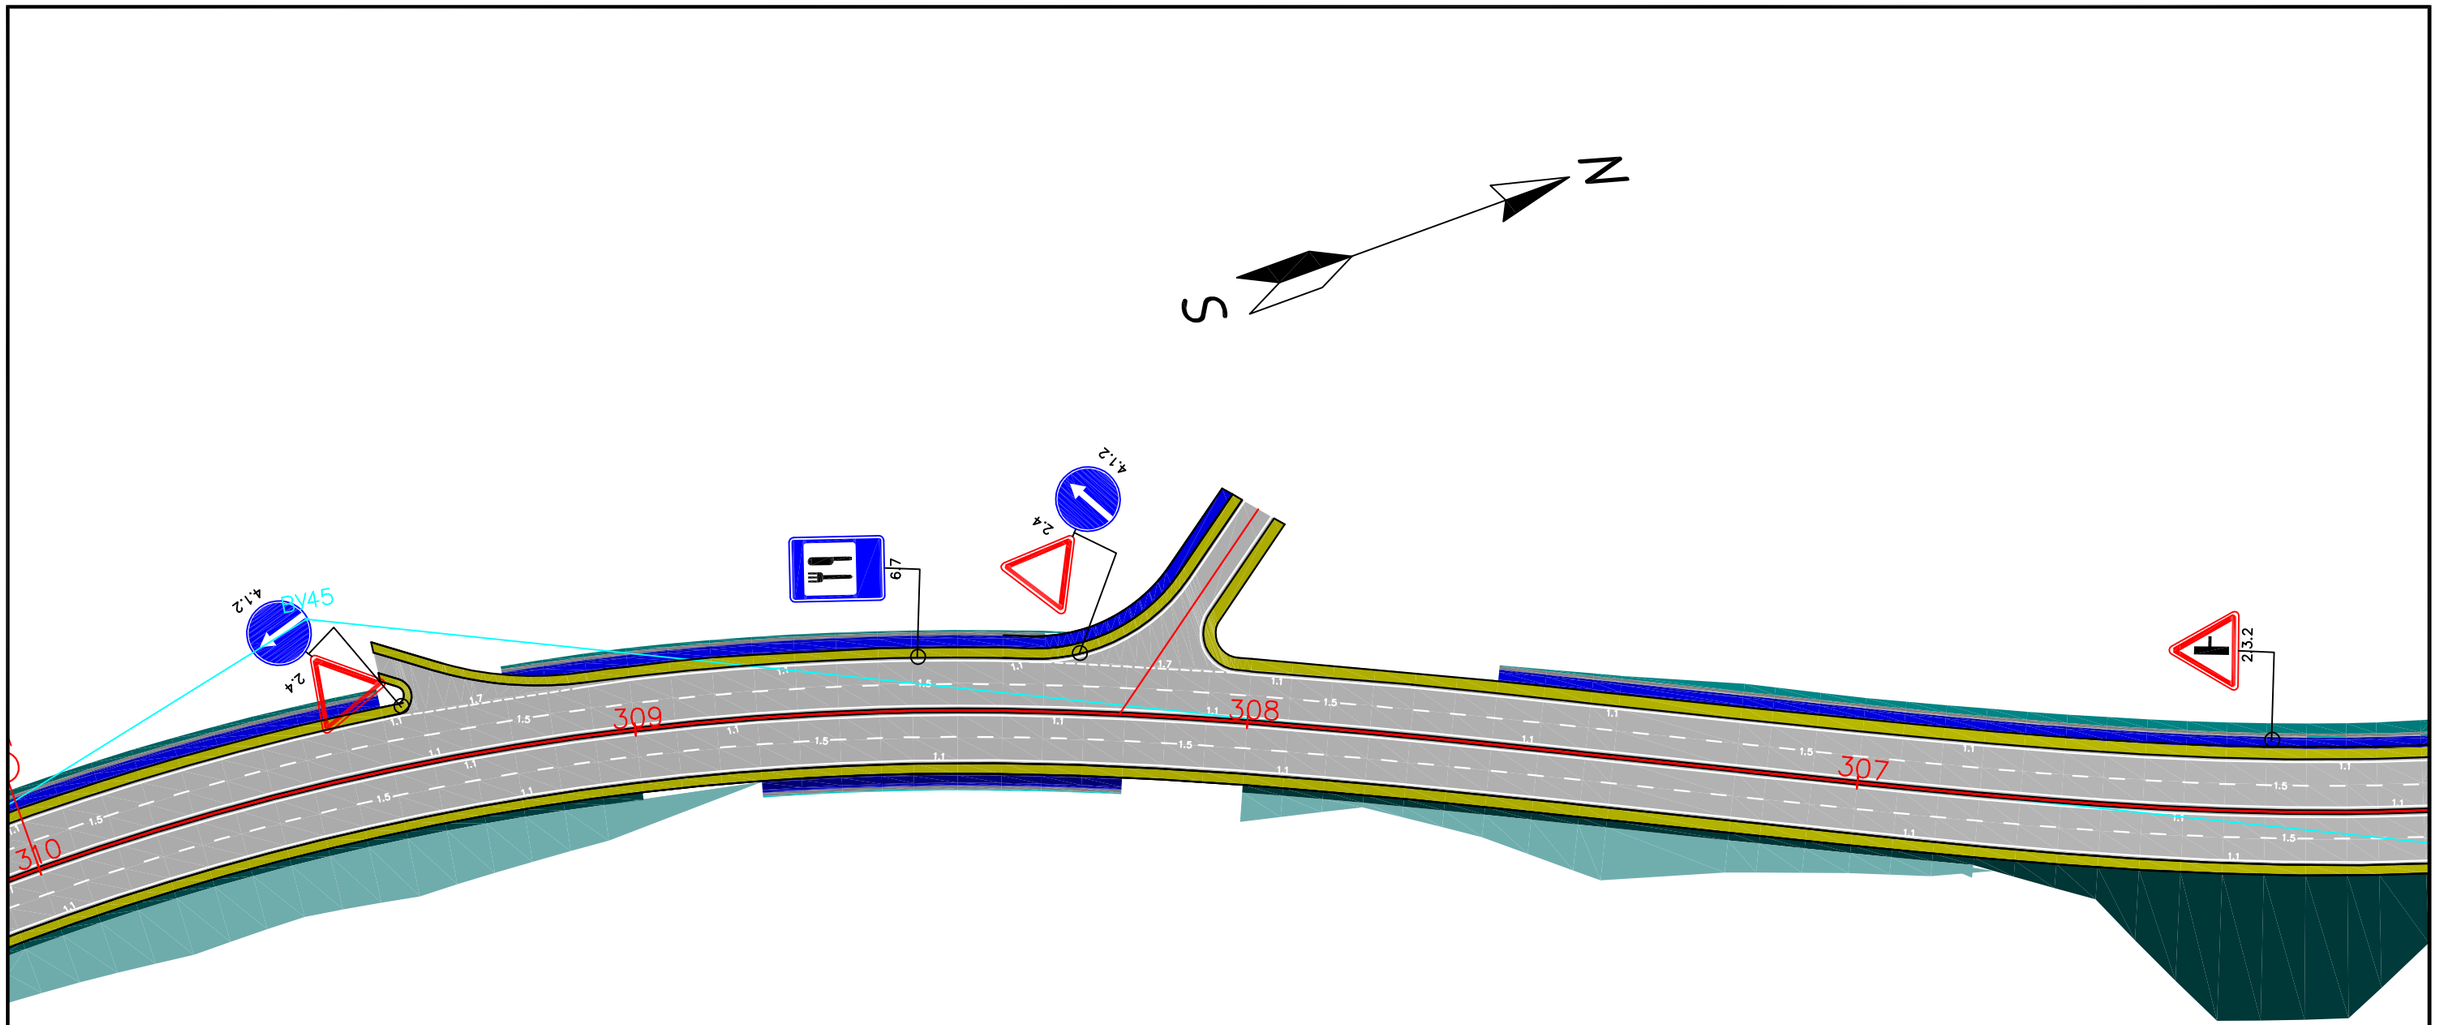


| REV. | AMENDMENTS | BY | APPROVED | DATE |
|---|---|---|---|---|
| | | | | |

KOCKS INGENIEURE

CONSULTANTS:
KOCKS CONSULT GMBH,
STEGEMANNSTRASSE 32–38,
56068 KOBLENZ, GERMANY

STATE UNITARY ENETRPRISE "RESEARCH, DESIGN AND SURVEY INSTITUTE", AYNI STR. 14, DUSHANBE, TAJIKISTAN, 734042

DESIGNED: Y .Y
DRAWN: N.S
CHECKED: C.G
DATE:


Road Signs and Markings

SCALE: 1:1000
ORIGINAL DRAWING SIZE: A3 (297x 420)

TA–8945 TAJ: CAREC Corridors 2, 5, and 6 Road Project (Dushanbe–Kurgonteppa) – PPTA Consultan

Ministry of Transport of the Republic of Tajikistan

DRAWING NO RS&M 077

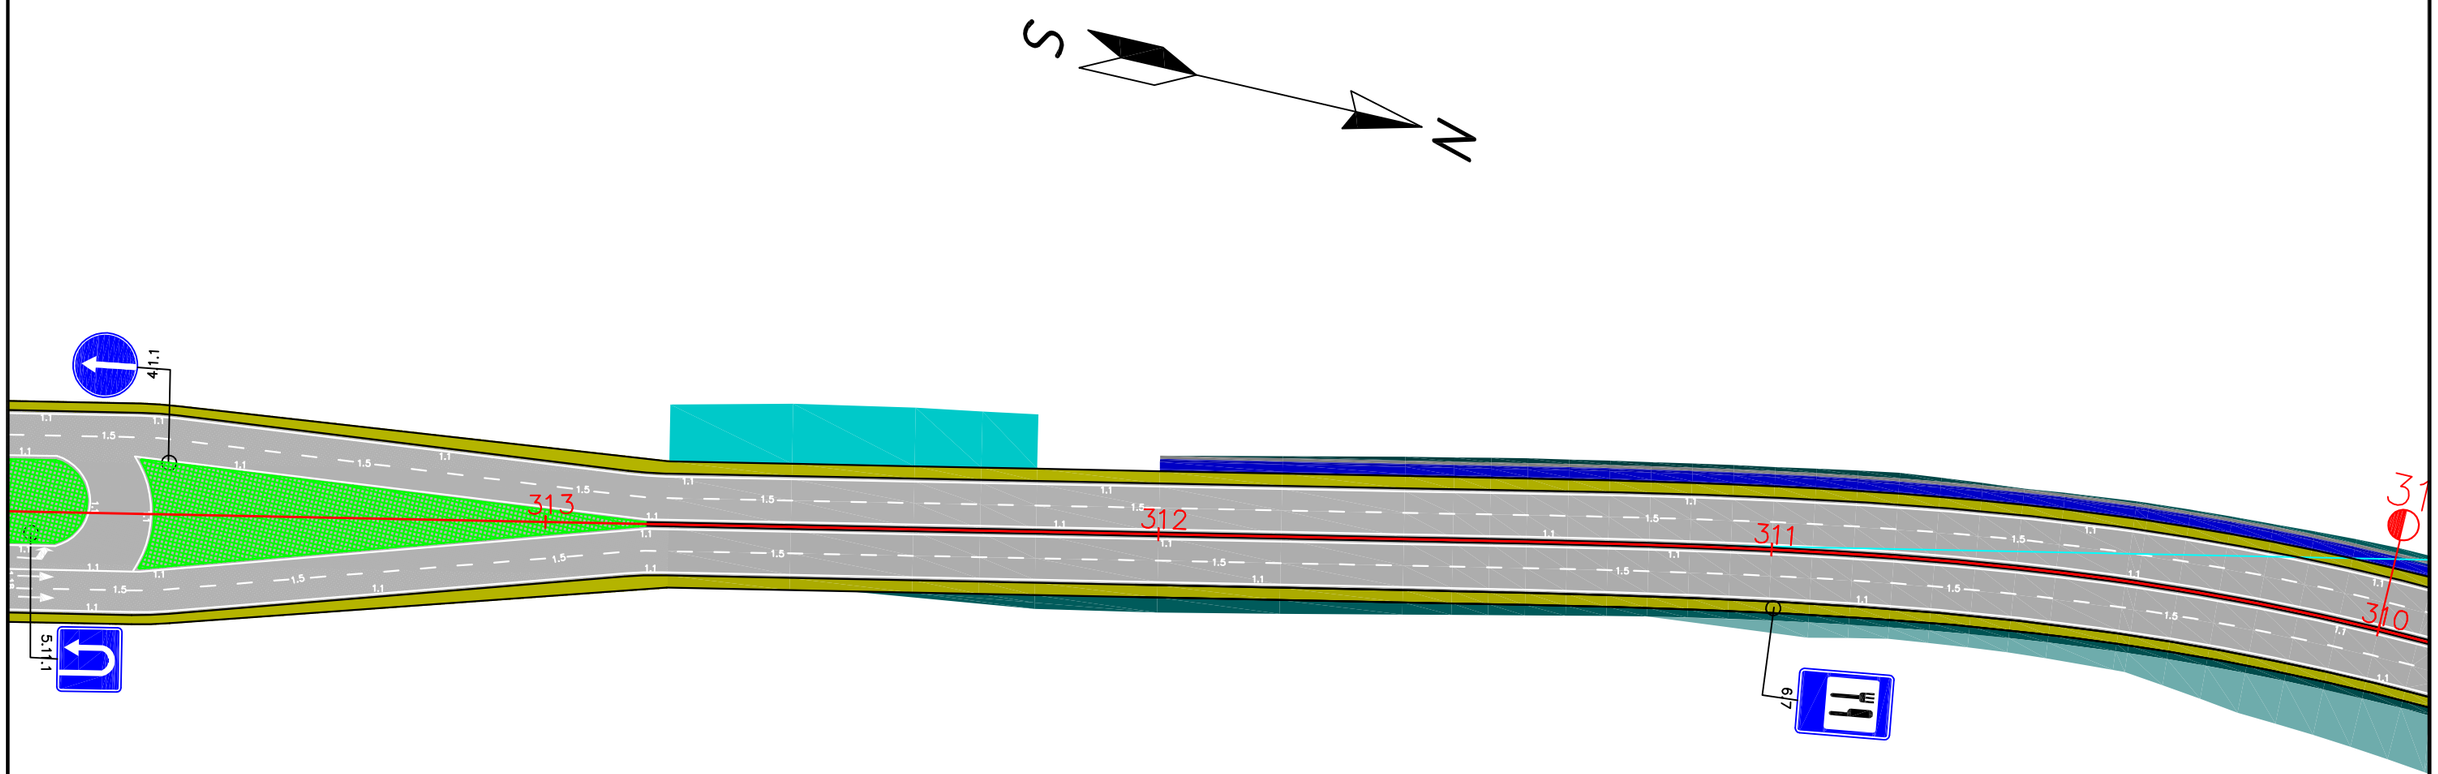


| REV. | AMENDMENTS | BY | APPROVED | DATE |
|---|---|---|---|---|
| | | | | |

KOCKS INGENIEURE

CONSULTANTS:
KOCKS CONSULT GMBH,
STEGEMANNSTRASSE 32–38,
56068 KOBLENZ, GERMANY

STATE UNITARY ENETRPRISE "RESEARCH,
DESIGN AND SURVEY INSTITUTE", AYNI STR. 14,
DUSHANBE, TAJIKISTAN, 734042

DESIGNED: Y .Y
DRAWN: N.S
CHECKED: C.G
DATE:


Road Signs and Markings

SCALE: 1:1000
ORIGINAL DRAWING SIZE: A3 (297x 420)

TA–8945 TAJ: CAREC Corridors 2, 5, and 6 Road Project (Dushanbe–Kurgonteppa) – PPTA Consultan

Ministry of Transport of the Republic of Tajikistan

DRAWING NO RS&M 078

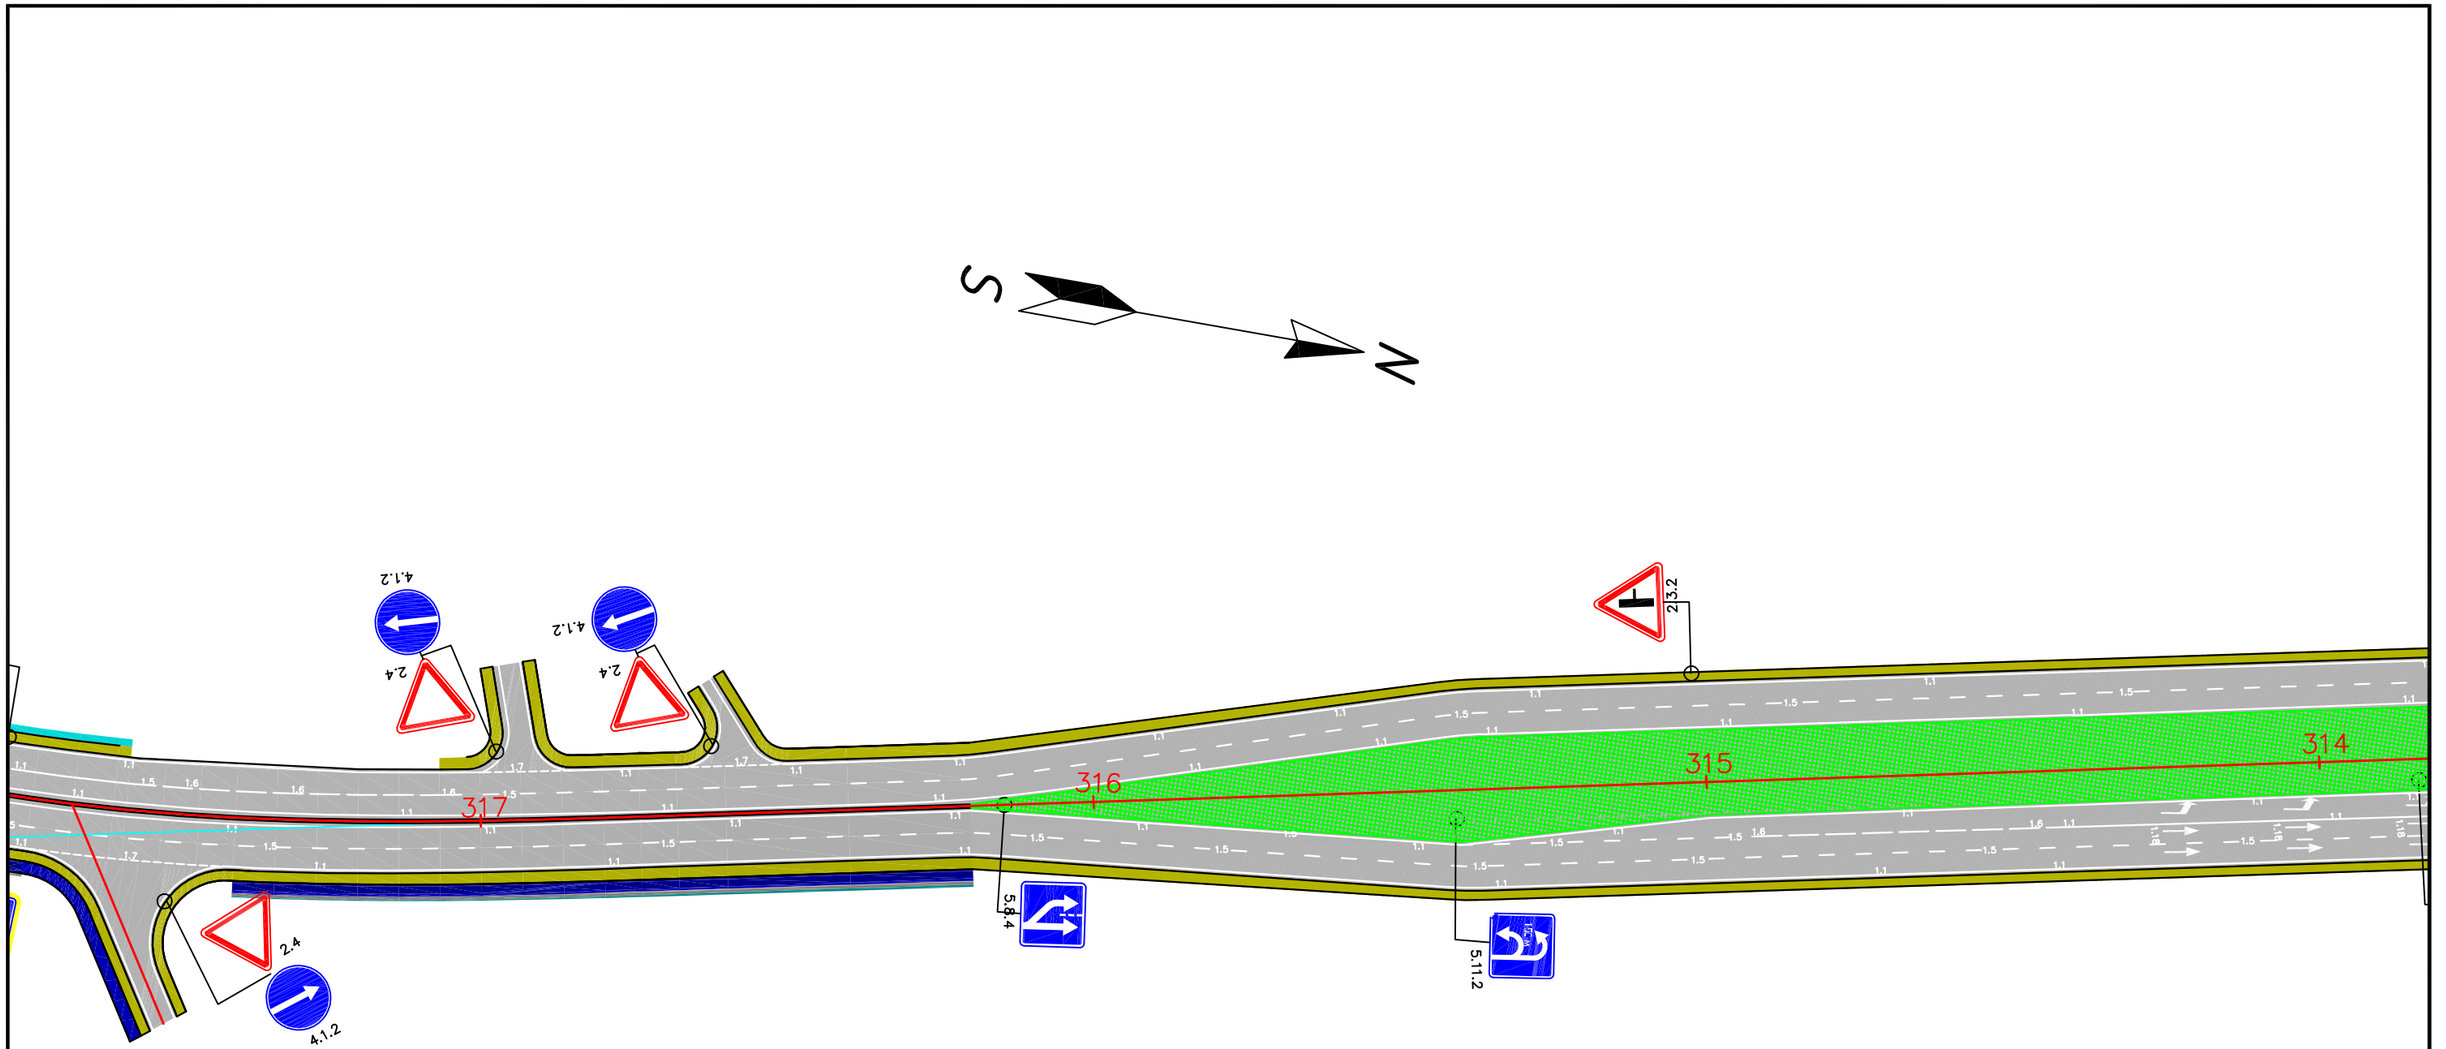


| REV. | AMENDMENTS | BY | APPROVED | DATE |
|---|---|---|---|---|
| | | | | |

KOCKS INGENIEURE

CONSULTANTS:
KOCKS CONSULT GMBH,
STEGEMANNSTRASSE 32–38,
56068 KOBLENZ, GERMANY

STATE UNITARY ENETRPRISE "RESEARCH,
DESIGN AND SURVEY INSTITUTE", AYNI STR. 14,
DUSHANBE, TAJIKISTAN, 734042

DESIGNED: Y .Y
DRAWN: N.S
CHECKED: G.G
DATE:


Road Signs and Markings

SCALE: 1:1000
ORIGINAL DRAWING SIZE: A3 (297x 420)

TA–8945 TAJ: CAREC Corridors 2, 5, and 6 Road Project (Dushanbe–Kurgonteppa) – PPTA Consultan

Ministry of Transport of the Republic of Tajikistan

DRAWINGRS&M 079

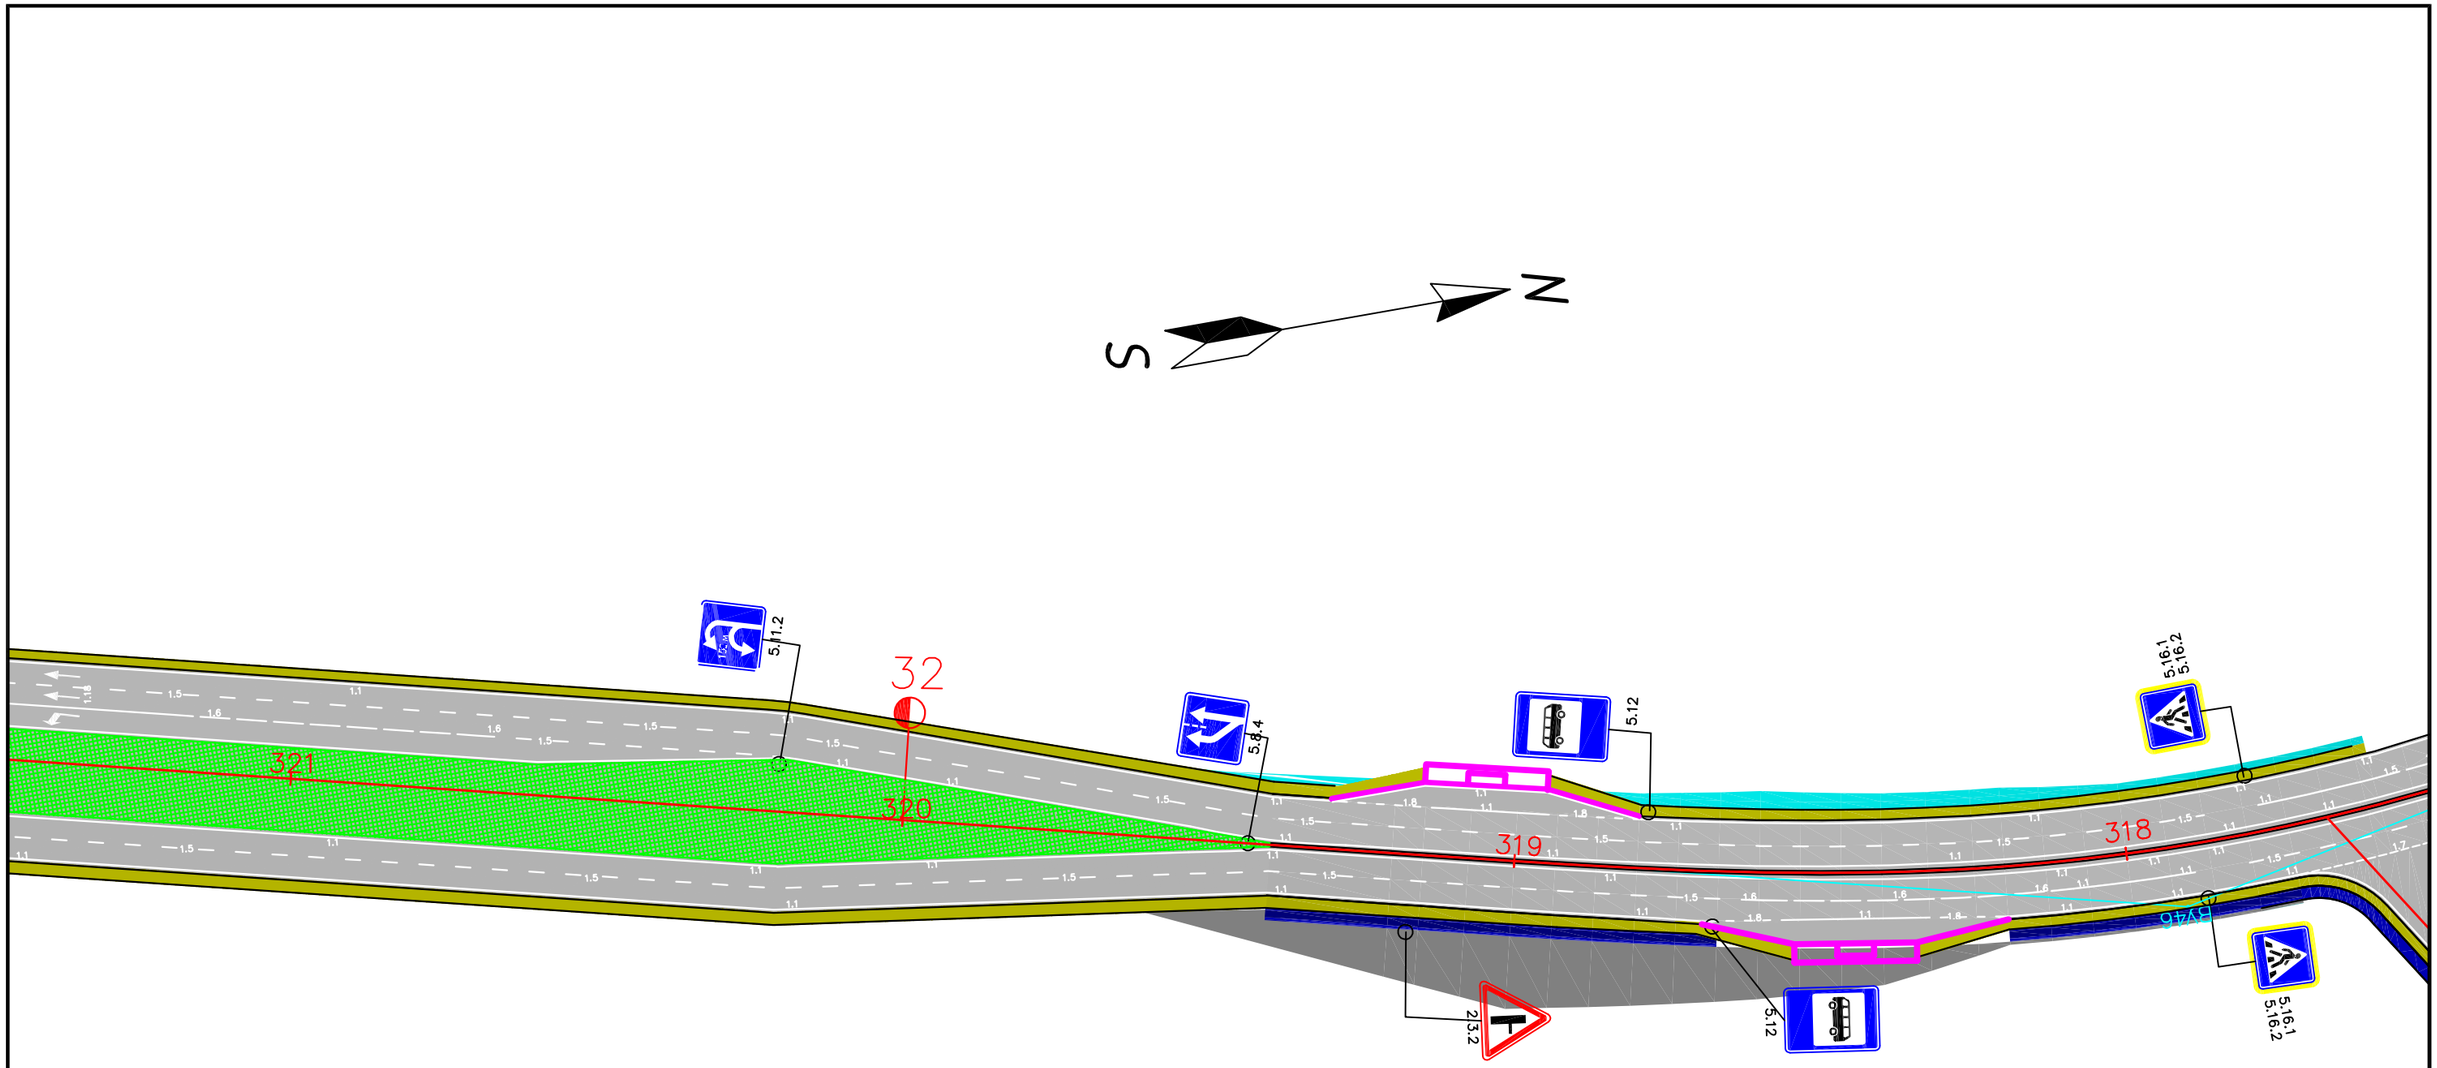


| REV. | AMENDMENTS | BY | APPROVED | DATE |
|---|---|---|---|---|
| | | | | |

KOCKS INGENIEURE

CONSULTANTS:
KOCKS CONSULT GMBH,
STEGEMANNSTRASSE 32–38,
56068 KOBLENZ, GERMANY

STATE UNITARY ENETRPRISE "RESEARCH, DESIGN AND SURVEY INSTITUTE", AYNI STR. 14, DUSHANBE, TAJIKISTAN, 734042

DESIGNED: Y .Y
DRAWN: N.S
CHECKED: G.G
DATE:


Road Signs and Markings

SCALE: 1:1000
ORIGINAL DRAWING SIZE: A3 (297x 420)

TA–8945 TAJ: CAREC Corridors 2, 5, and 6 Road Project (Dushanbe–Kurgonteppa) – PPTA Consultan

Ministry of Transport of the Republic of Tajikistan

DRAWING RS&M 080

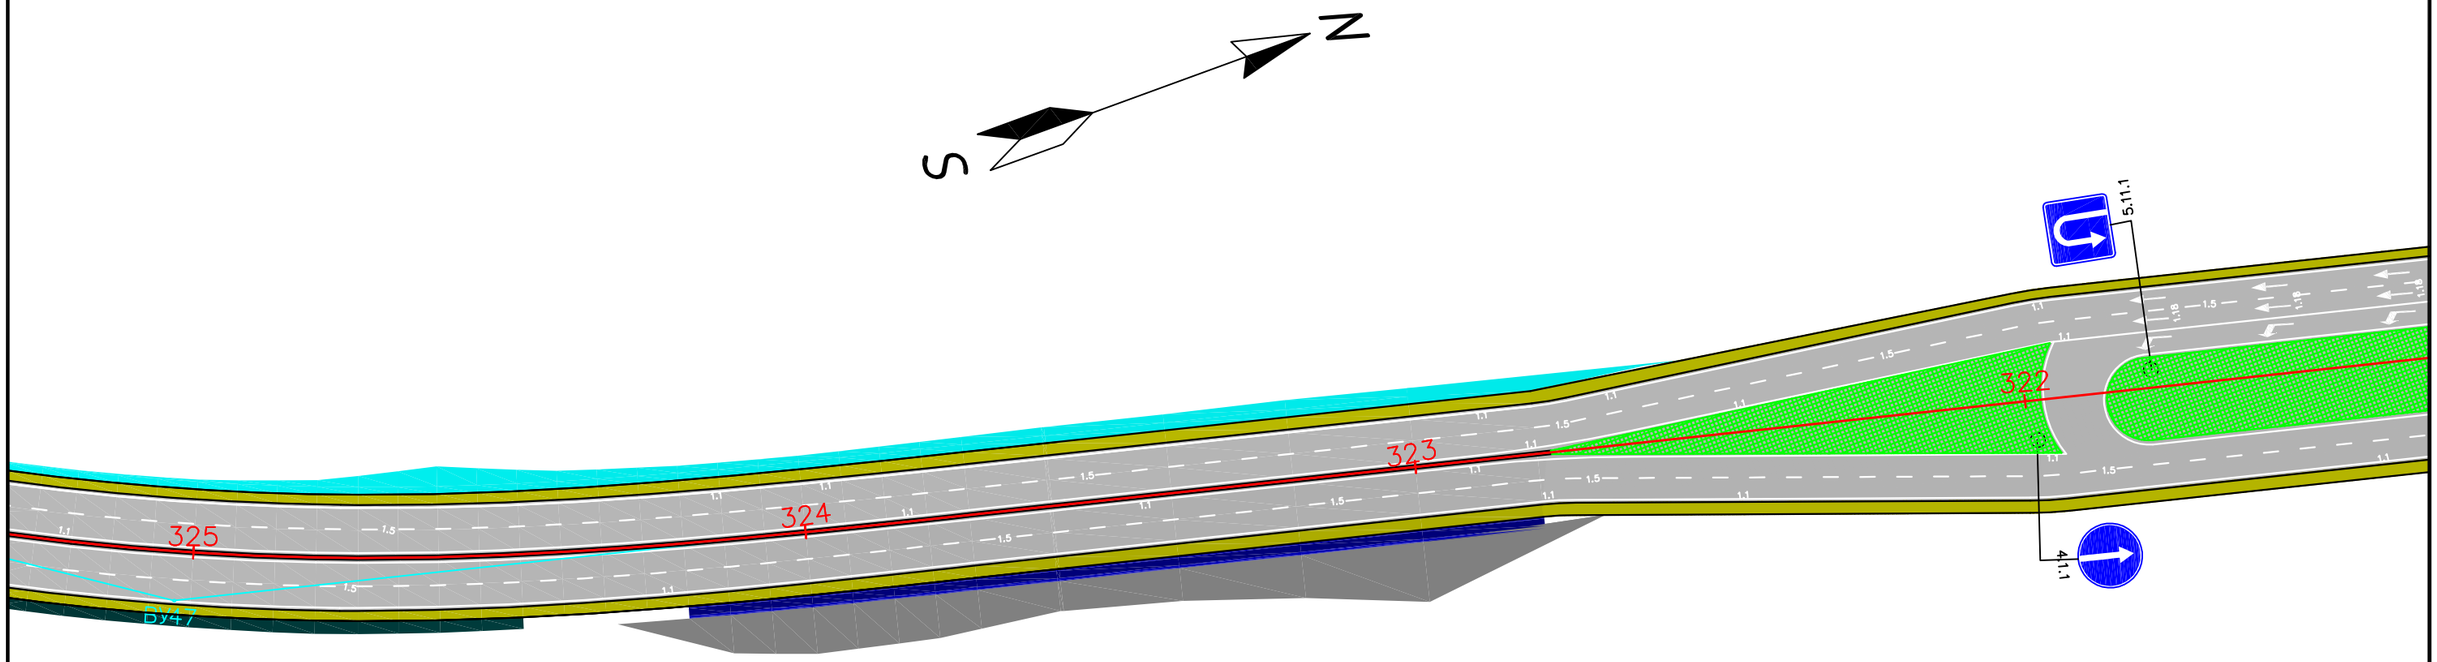


| REV. | AMENDMENTS | BY | APPROVED | DATE |
|---|---|---|---|---|
| | | | | |

KOCKS INGENIEURE

CONSULTANTS:
KOCKS CONSULT GMBH,
STEGEMANNSTRASSE 32–38,
56068 KOBLENZ, GERMANY

STATE UNITARY ENETRPRISE "RESEARCH, DESIGN AND SURVEY INSTITUTE", AYNI STR. 14, DUSHANBE, TAJIKISTAN, 734042

DESIGNED: Y .Y
DRAWN: N.S
CHECKED: G.G
DATE:


Road Signs and Markings

SCALE: 1:1000
ORIGINAL DRAWING SIZE: A3 (297x 420)

TA–8945 TAJ: CAREC Corridors 2, 5, and 6 Road Project (Dushanbe–Kurgonteppa) – PPTA Consultan

Ministry of Transport of the Republic of Tajikistan

DRAWINGRS&M 081

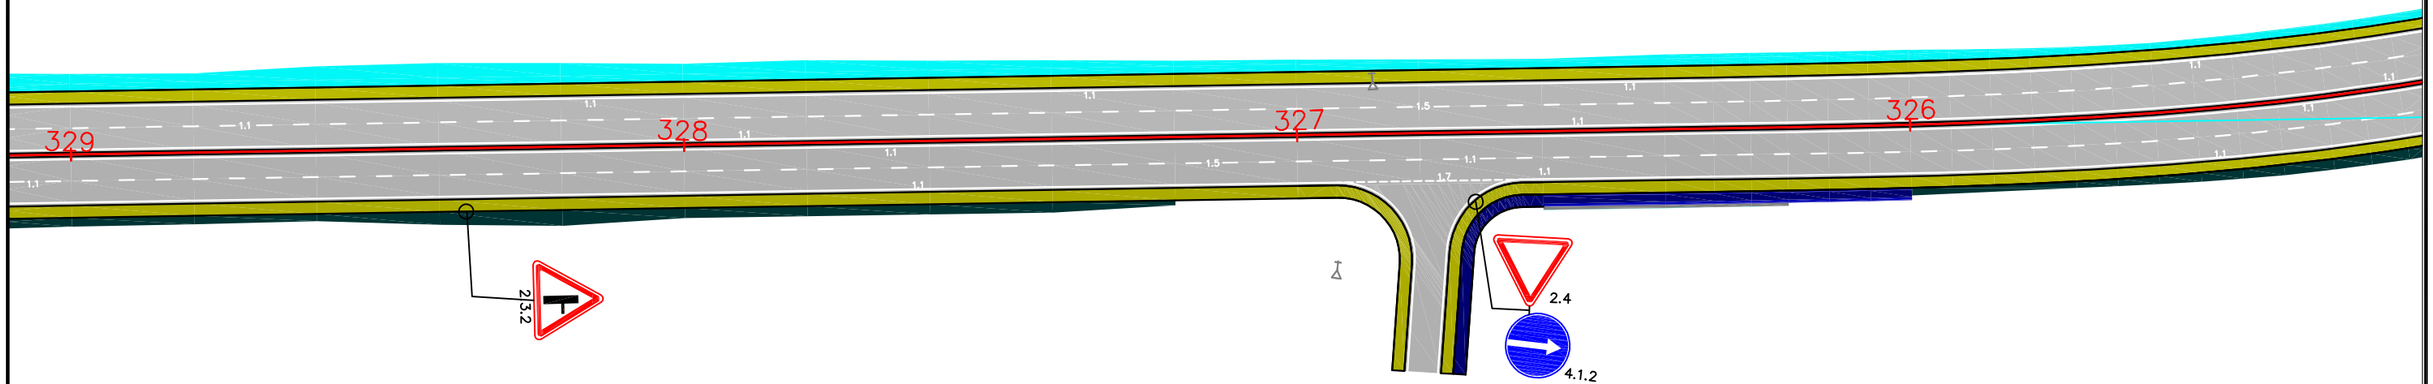


| REV. | AMENDMENTS | BY | APPROVED | DATE |
|---|---|---|---|---|
| | | | | |

KOCKS INGENIEURE

CONSULTANTS:
KOCKS CONSULT GMBH,
STEGEMANNSTRASSE 32–38,
56068 KOBLENZ, GERMANY

STATE UNITARY ENETRPRISE "RESEARCH, DESIGN AND SURVEY INSTITUTE", AYNI STR. 14, DUSHANBE, TAJIKISTAN, 734042

DESIGNED: Y .Y
DRAWN: N.S
CHECKED: C.G
DATE:


Road Signs and Markings

SCALE: 1:1000
ORIGINAL DRAWING SIZE: A3 (297x 420)

TA–8945 TAJ: CAREC Corridors 2, 5, and 6 Road Project (Dushanbe–Kurgonteppa) – PPTA Consulton

Ministry of Transport of the Republic of Tajikistan

DRAWING NO RS&M 082

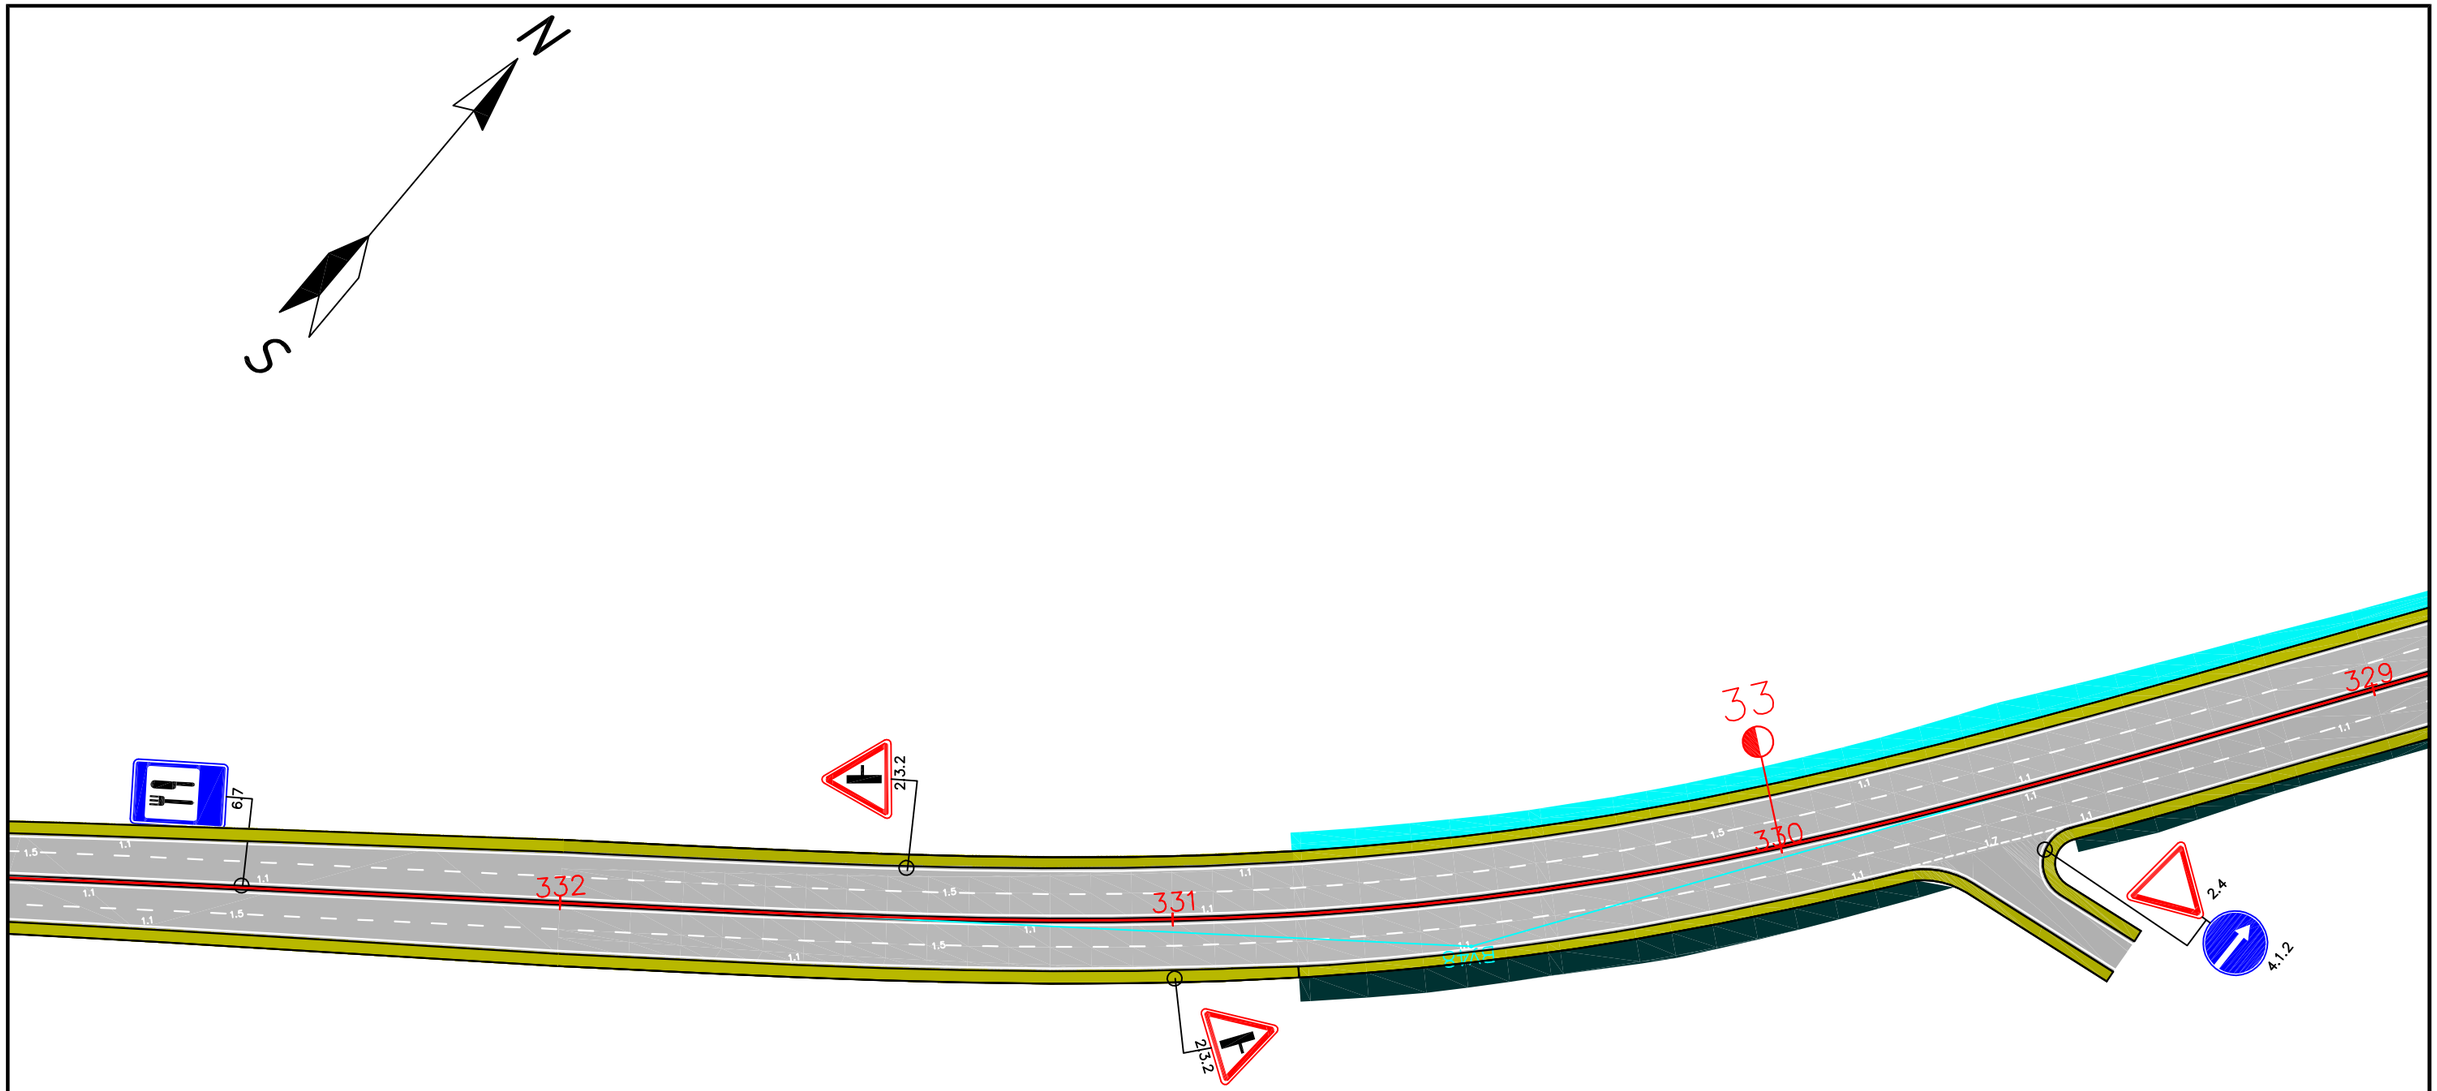


| REV. | AMENDMENTS | BY | APPROVED | DATE |
|---|---|---|---|---|
| | | | | |

KOCKS INGENIEURE

CONSULTANTS:
KOCKS CONSULT GMBH,
STEGEMANNSTRASSE 32–38,
56068 KOBLENZ, GERMANY

STATE UNITARY ENETRPRISE "RESEARCH, DESIGN AND SURVEY INSTITUTE", AYNI STR. 14, DUSHANBE, TAJIKISTAN, 734042

DESIGNED: Y .Y
DRAWN: N.S
CHECKED: G.G
DATE:


Road Signs and Markings


SCALE: 1:1000
ORIGINAL DRAWING SIZE: A3 (297x 420)

TA–8945 TAJ: CAREC Corridors 2, 5, and 6 Road Project (Dushanbe–Kurgonteppa) – PPTA Consultan

Ministry of Transport of the Republic of Tajikistan

DRAWINGRS&M 083

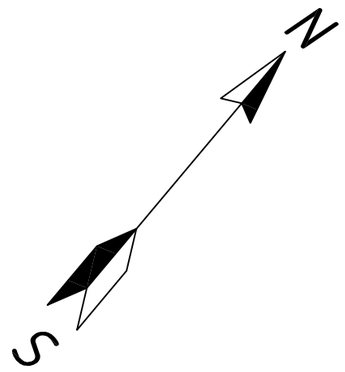

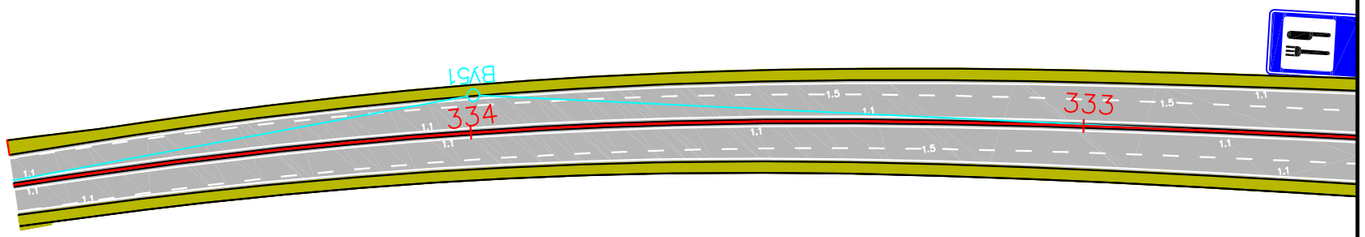
| REV. | AMENDMENTS | BY | APPROVED | DATE |
|---|---|---|---|---|
| | | | | |

KOCKS INGENIEURE

CONSULTANTS:
KOCKS CONSULT GMBH,
STEGEMANNSTRASSE 32–38,
56068 KOBLENZ, GERMANY

STATE UNITARY ENETRPRISE "RESEARCH, DESIGN AND SURVEY INSTITUTE", AYNI STR. 14, DUSHANBE, TAJIKISTAN, 734042

DESIGNED: Y .Y
DRAWN: N.S
CHECKED: C.G
DATE:

Road Signs and Markings

SCALE: 1:1000
ORIGINAL DRAWING SIZE: A3 (297x 420)

TA–8945 TAJ: CAREC Corridors 2, 5, and 6 Road Project (Dushanbe–Kurgonteppa) – PPTA Consultan

Ministry of Transport of the Republic of Tajikistan

DRAWING NO RS&M 084